Rev:	Date:	By:	Chck:	Appr:	Description:
-	15.08.25	SM	SFA	GS	Issued for Planning
P01	14.11.25	SM	SFA	GS	Issued for planning with amendments

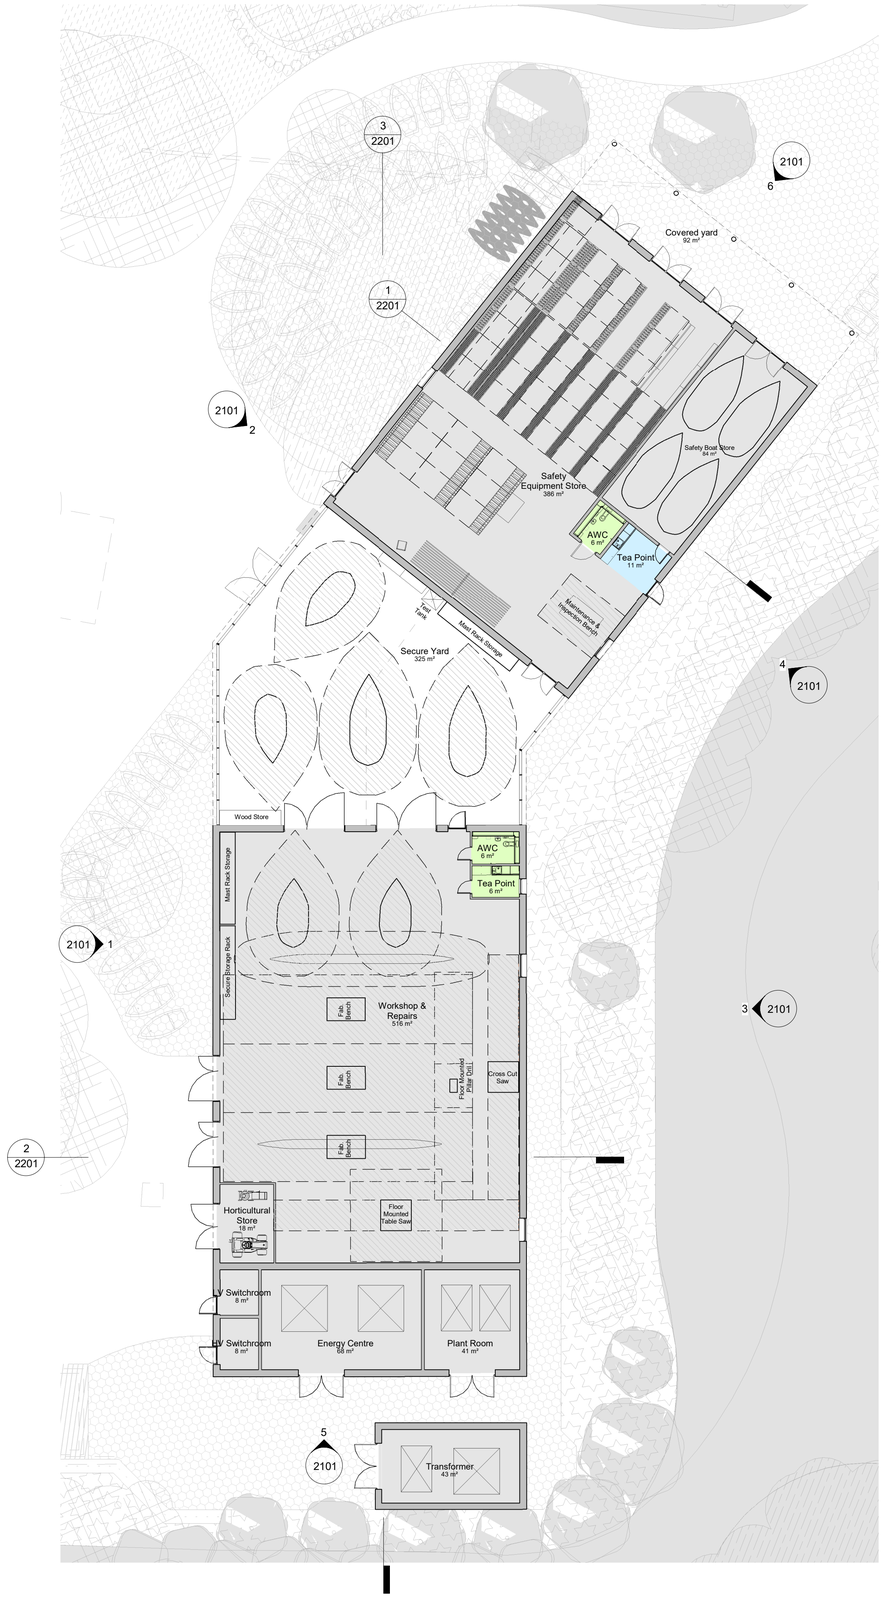

1 **00 - Safety Zone**
1 : 200

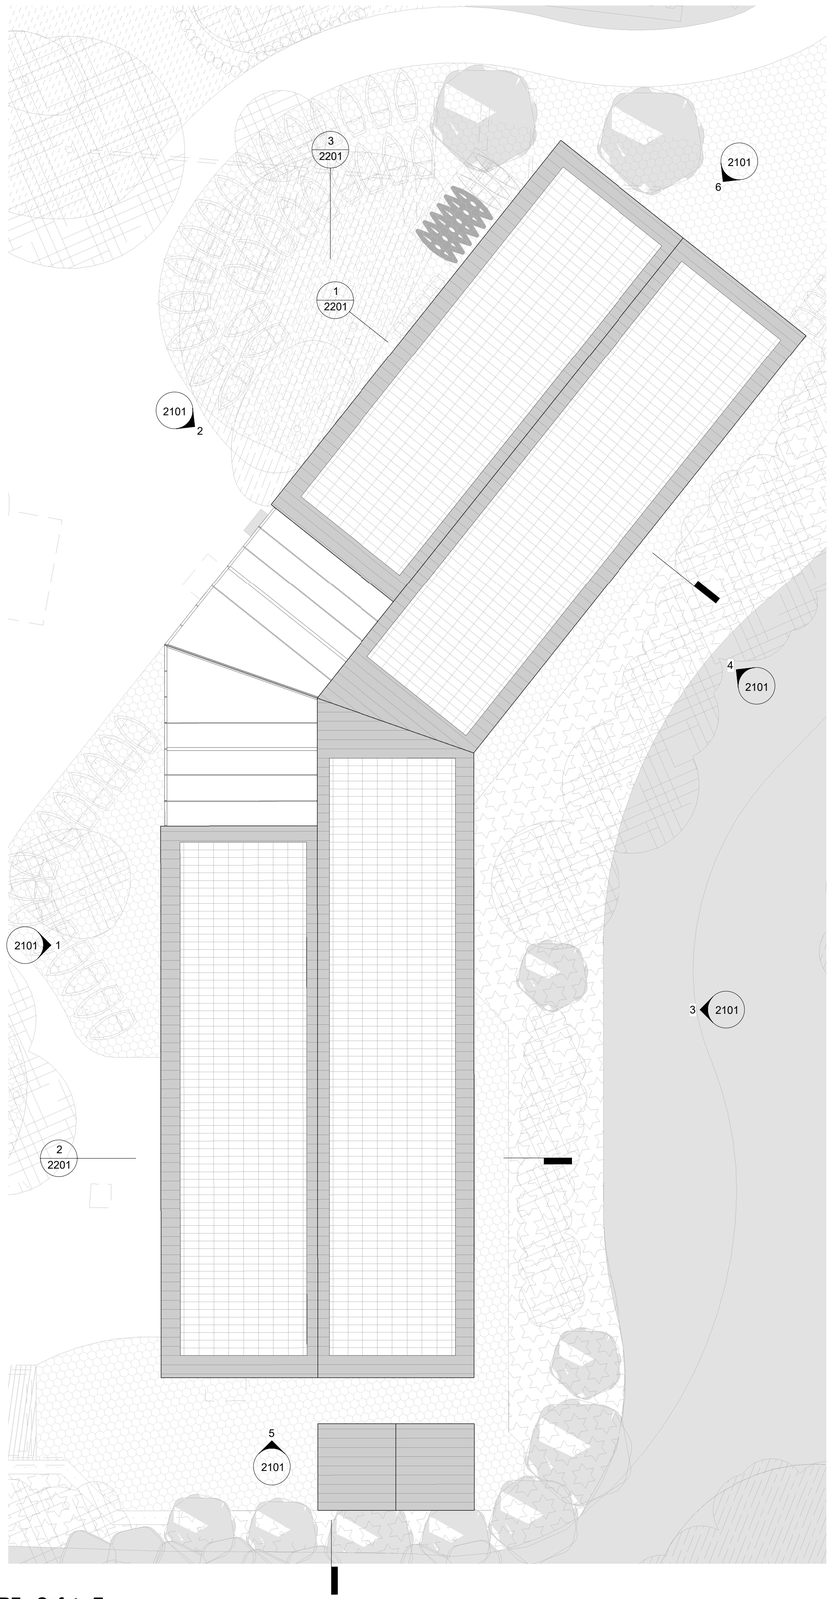

2 **RF - Safety Zone**
1 : 200

KEY

- Multi-Purpose
- Administration
- Changing/Kitchen/WC
- Accommodation
- General Store/Plant
- Circulation
- PV Panels

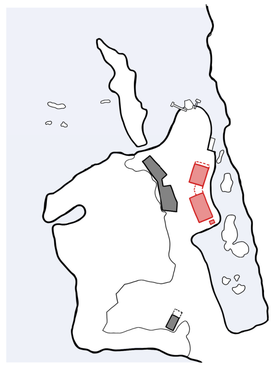

0m 4m 8m 12m 16m 20m

VISUAL SCALE 1:200 @ @A1

Haverstock LLP
Studio 10, Cliff Road Studios
Cliff Road, London NW1 9AN

tel+44 (0)20 7267 7676
info@haverstock.com
www.haverstock.com

Client:
Hillingdon Council

Job Title:
Hillingdon Water Sports Facility and Activity Centre

Drawing Title:
Safety Zone - Proposed Ground Floor and Roof Plan

Job/ Dwg No/ Rev:
1329 -HAV -Z2 -ZZ -DR -A - S2 1102 P01

Drawn:	Checked:	Appr:	Date:
SFA	SM	GS	15.08.25

Drawing Status: S2

Check all dimensions on site before ordering.

Scale(s):
1 : 200 @ A1
1 : 400 @ A3

Rev:	Date:	By:	Chck:	Appr:	Description:
-	15.08.25	SM	SFA	GS	Issued for Planning
P01	14.11.25	SM	SFA	GS	Issued for planning with amendments

3 Operation Zone - East A
1 : 200

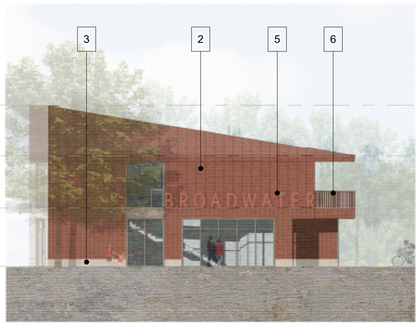

1 Operation Zone - South
1 : 200

4 Operation Zone - East B
1 : 200

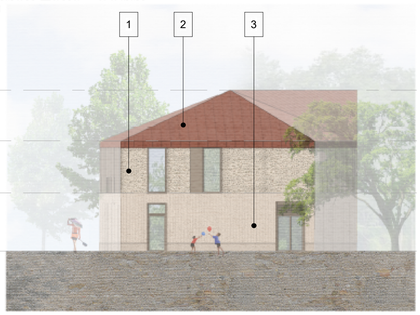

2 Operation Zone - North
1 : 200

5 Operation Zone - West A
1 : 200

6 Operations Elevation South East
1 : 200

7 Operations zone - West Elevation B
1 : 200

KEY

1. Flint stone
2. Zinc standing seam
3. Exposed concrete
4. Exposed Structure
5. Decorative metalwork and signage
6. Metal balustrade / gates
7. PV Panels

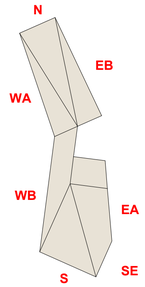

Operations Zone - Elevation key plan

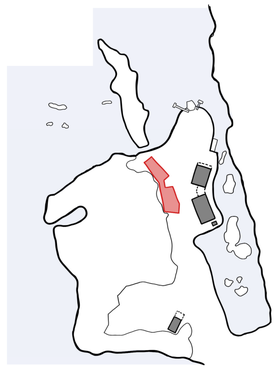

0m 4m 8m 12m 16m 20m

VISUAL SCALE 1:200 @ @A1

Haverstock LLP
Studio 10, Cliff Road Studios
Cliff Road, London NW1 9AN
tel+44 (0)20 7267 7676
info@haverstock.com
www.haverstock.com

Client:
Hillingdon Council

Job Title:
Hillingdon Water Sports Facility and Activity Centre

Drawing Title:
Operation Zone - Proposed Elevations

Job/ Dwg No/ Rev:
1329 -HAV -Z1 -ZZ -DR -A - S2 2100 P01

Drawn:	Checked:	Appr:	Date:
SFA	SM	GS	15.08.25

Drawing Status: S2

Check all dimensions on site before ordering.

Scale(s):
As indicated@ A1
1 : 400 @ A3