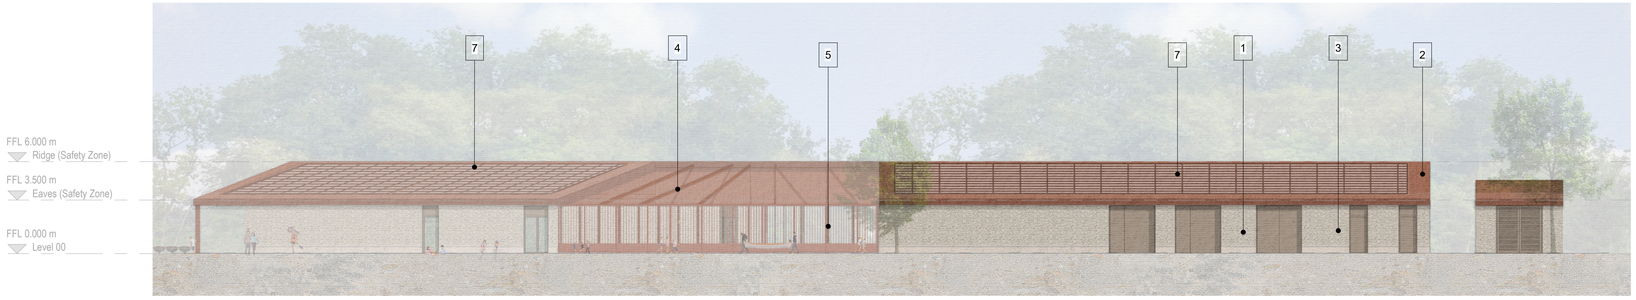

1 **Elevation : Safety zone - West elevation A**
1 : 200

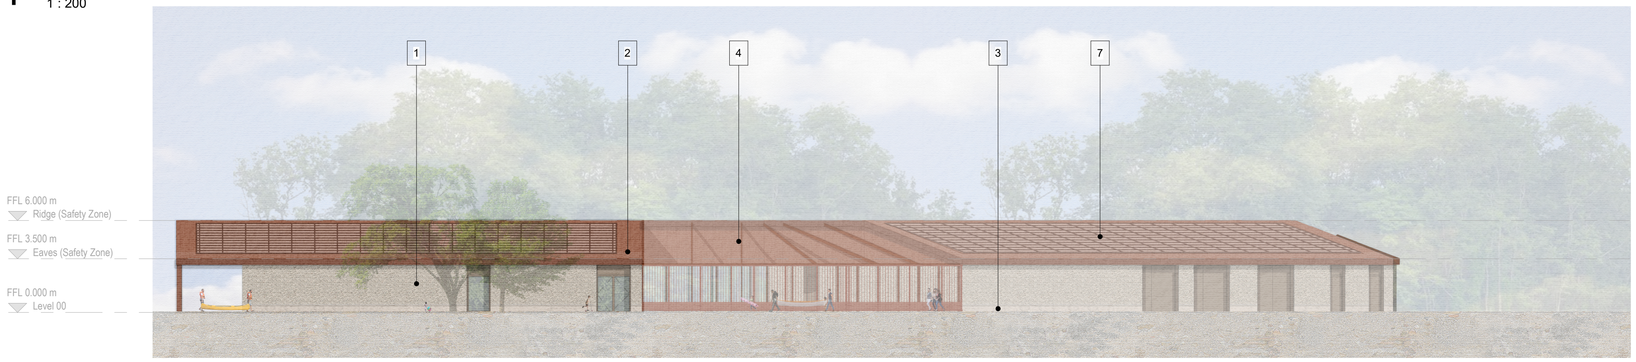

2 **Safety zone - West elevation B**
1 : 200

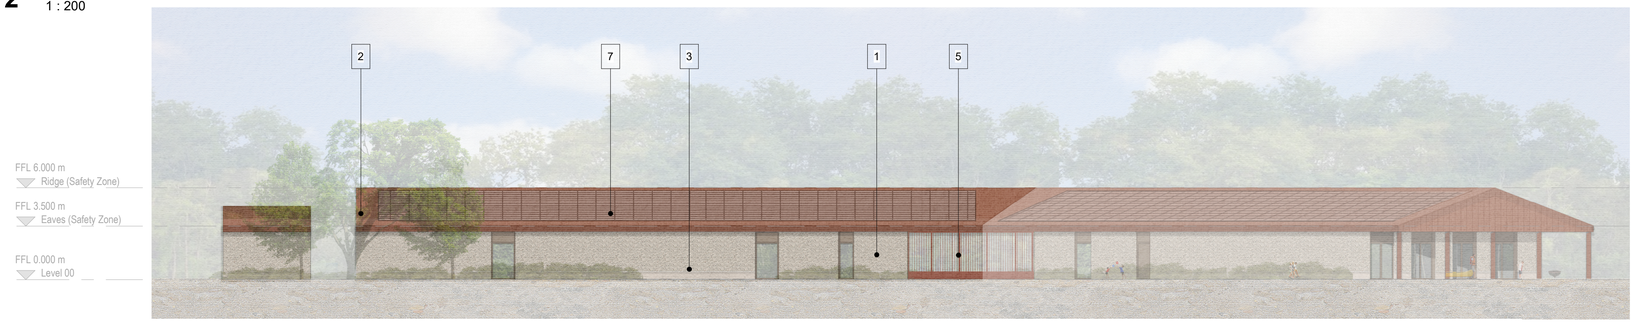

3 **Elevation : Safety zone - East elevation A**
1 : 200

4 **Elevation : Safety zone - East elevation B**
1 : 200

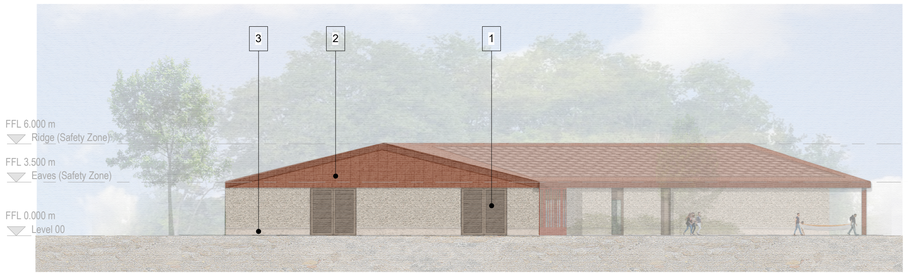

5 **Elevation : Safety zone - South elevation**
1 : 200

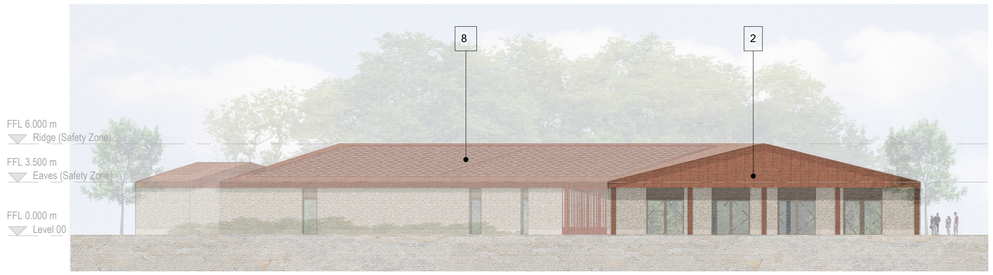

6 **Elevation : Safety zone - North elevation**
1 : 200

Rev:	Date:	By:	Chck:	Appr:	Description:
-	15.08.25	SM	SFA	GS	Issued for Planning
P01	14.11.25	SM	SFA	GS	Issued for planning with amendments

KEY

1. Flint stone
2. Zinc standing seam
3. Exposed concrete
4. Exposed Structure
5. Decorative metalwork and signage
6. Metal balustrade / gates
7. PV Panels

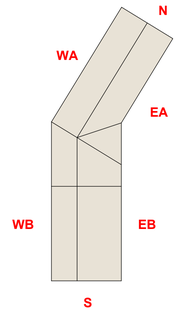

Safety Zone - Elevation key plan

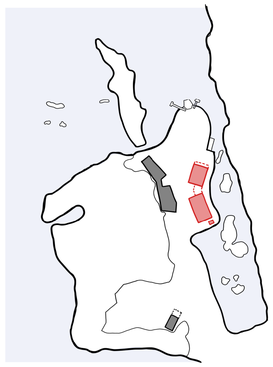

0m 4m 8m 12m 16m 20m

VISUAL SCALE 1:200 @ @A1

Haverstock LLP
Studio 10, Cliff Road Studios
Cliff Road, London NW1 9AN
tel+44 (0)20 7267 7676
info@haverstock.com
www.haverstock.com

Client:
Hillingdon Council

Job Title:
Hillingdon Water Sports Facility and Activity Centre

Drawing Title:
Safety Zone - Proposed Elevations

Job/ Dwg No/ Rev:
1329 -HAV -Z2 -ZZ -DR -A - S2 2101 P01

Drawn:	Checked:	Appr:	Date:
SFA	SM	GS	15.08.25

Drawing Status: S2

Scale(s):
1 : 200 @ A1
1 : 400 @ A3

Check all dimensions on site before ordering.

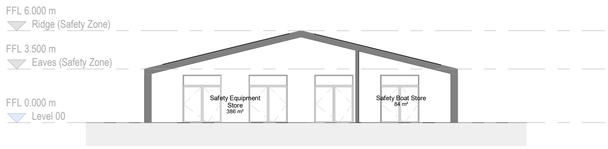

1 **Safety Zone - Section AA**
1 : 200

2 **Safety Zone - Section BB**
1 : 200

3 **Safety Zone - Section CC**
1 : 200

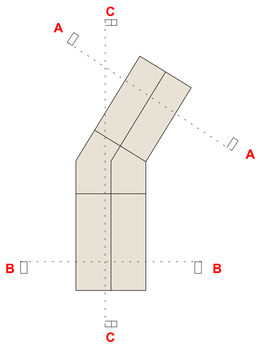

Safety Zone - Section key plan

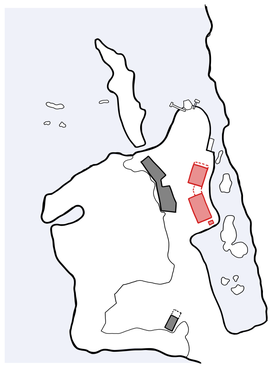

4 **Camp Zone - Section AA**
1 : 200

5 **Camp Zone Section BB**
1 : 200

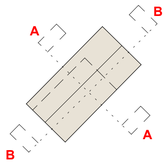

Camp Zone - Section key plan

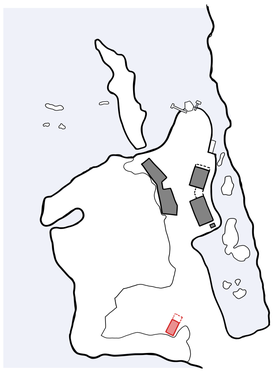

Rev:	Date:	By:	Chck:	Appr:	Description:
-	15.08.25	SM	SFA	GS	Issued for Planning
P01	14.11.25	SM	SFA	GS	Issued for planning with amendments

0m 4m 8m 12m 16m 20m

VISUAL SCALE 1:200 @ @A1

Haverstock LLP
Studio 10, Cliff Road Studios
Cliff Road, London NW1 9AN
tel+44 (0)20 7267 7676
info@haverstock.com
www.haverstock.com

Client:
Hillingdon Council

Job Title:
Hillingdon Water Sports Facility and Activity Centre

Drawing Title:
Safety & Camp Zone - Proposed Sections

Job/ Dwg No/ Rev:
1329 -HAV -Z2 -ZZ -DR -A - S2 2201 P01

Drawn:	Checked:	Appr:	Date:
SFA	SM	GS	15.08.25

Drawing Status: S2

Check all dimensions on site before ordering.

Scale(s):
1 : 200 @ A1
1 : 400 @ A3