Rev:	Date:	By:	Chck:	Appr:	Description:
-	15.08.25	SM	SFA	GS	Issued for Planning
P01	14.11.25	SM	SFA	GS	Issued for planning with amendments

KEY

- Multi-Purpose
- Administration
- Changing/Kitchen/WC
- Accommodation
- General Store/Plant
- Circulation
- PV Panels

1 **00 - Camp Zone**
1 : 200

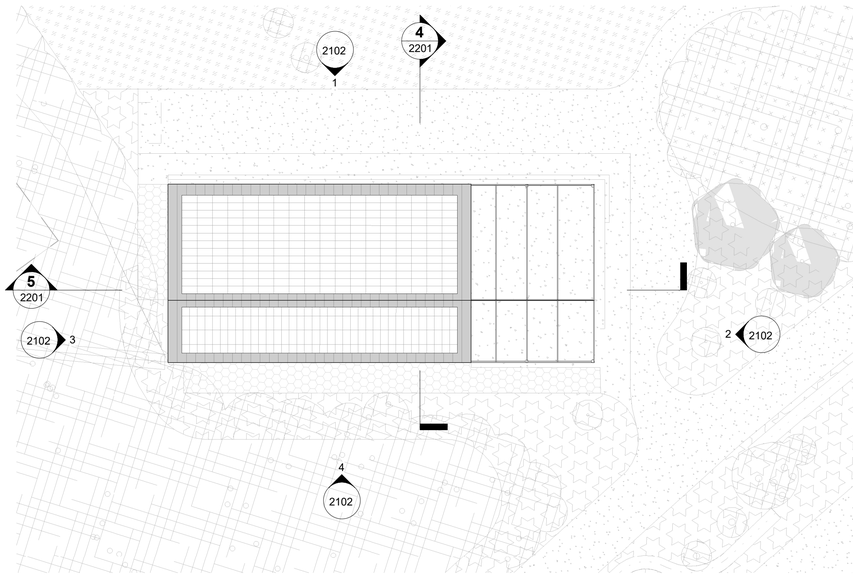

2 **RF - Camp Zone**
1 : 200

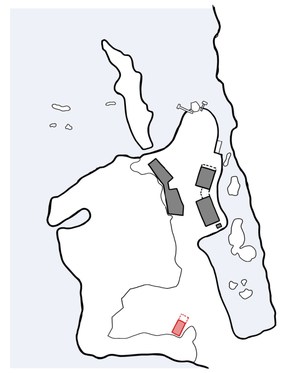

0m 4m 8m 12m 16m 20m

VISUAL SCALE 1:200 @ @A1

Haverstock LLP
Studio 10, Cliff Road Studios
Cliff Road, London NW1 9AN

tel+44 (0)20 7267 7676
info@haverstock.com
www.haverstock.com

Client:
Hillingdon Council

Job Title:
Hillingdon Water Sports Facility and Activity Centre

Drawing Title:
Camp Zone - Proposed Ground and Roof Plans

Job/ Dwg No/ Rev:
1329 -HAV -Z3 -ZZ -DR -A - S2 1103 P01

Drawn:	Checked:	Appr:	Date:
SFA	SM	GS	15.08.25

Drawing Status: S2

Check all dimensions on site before ordering.

Scale(s):
1 : 200 @ A1
1 : 400 @ A3

Rev:	Date:	By:	Chck:	Appr:	Description:
-	15.08.25	SM	SFA	GS	Issued for Planning
P01	14.11.25	SM	SFA	GS	Issued for planning with amendments

KEY

1. Flint stone
2. Zinc standing seam
3. Exposed concrete
4. Exposed Structure
5. Decorative metalwork and signage
6. Metal balustrade / gates
7. PV Panels

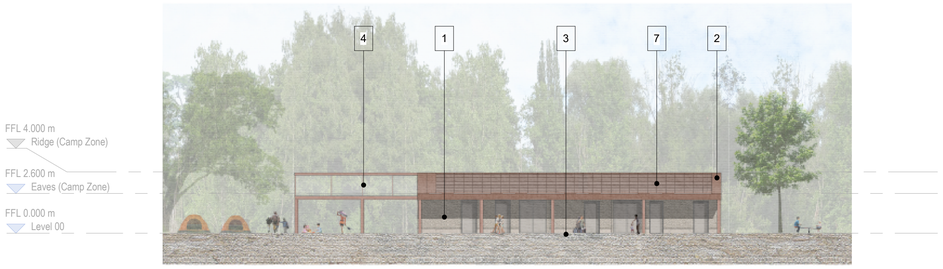

1 **Camp zone - North West elevation**
1 : 200

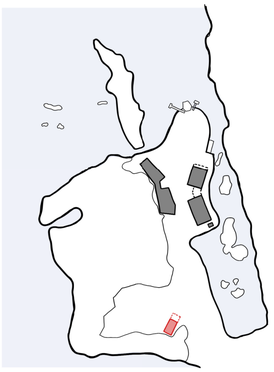

Camp Zone - Elevation key plan

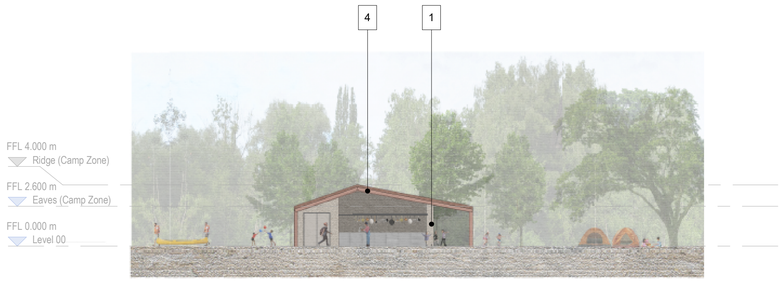

2 **Camp zone - North East elevation**
1 : 200

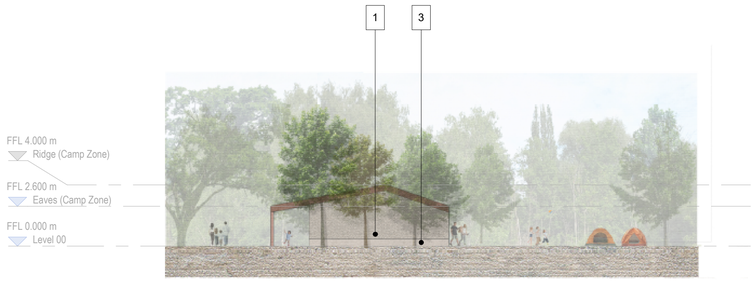

3 **Camp zone - South West elevation**
1 : 200

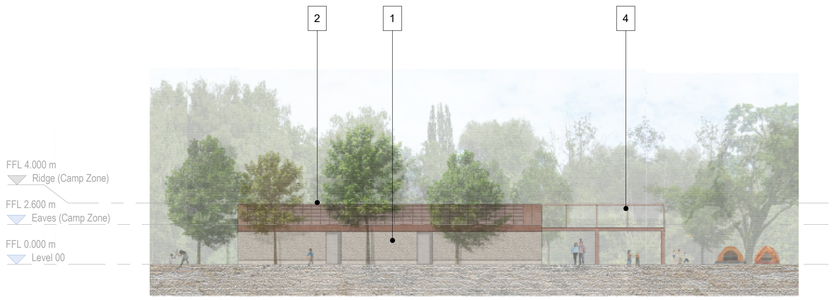

4 **Camp zone - South East elevation**
1 : 200

0m 4m 8m 12m 16m 20m

VISUAL SCALE 1:200 @ @A1

Haverstock LLP
Studio 10, Cliff Road Studios
Cliff Road, London NW1 9AN

tel+44 (0)20 7267 7676
info@haverstock.com
www.haverstock.com

Client:
Hillingdon Council

Job Title:
Hillingdon Water Sports Facility and Activity Centre

Drawing Title:
Camp Zone - Proposed Elevations

Job/ Dwg No/ Rev:
1329 -HAV -Z3 -ZZ -DR -A - S2 2102 P01

Drawn:	Checked:	Appr:	Date:
SFA	SM	GS	11.07.25

Drawing Status: S2

Check all dimensions on site before ordering.

Scale(s):
1 : 200 @ A1
1 : 400 @ A3