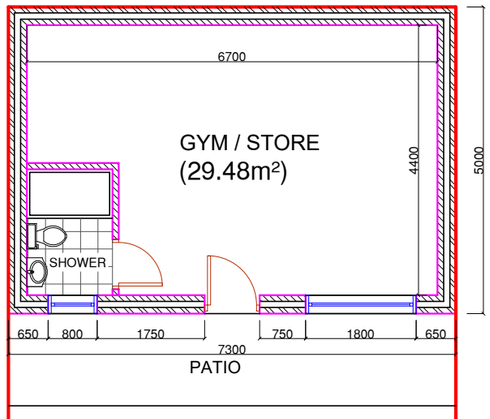

NO. 102

PROPOSED OUTBUILDING FLOOR PLAN

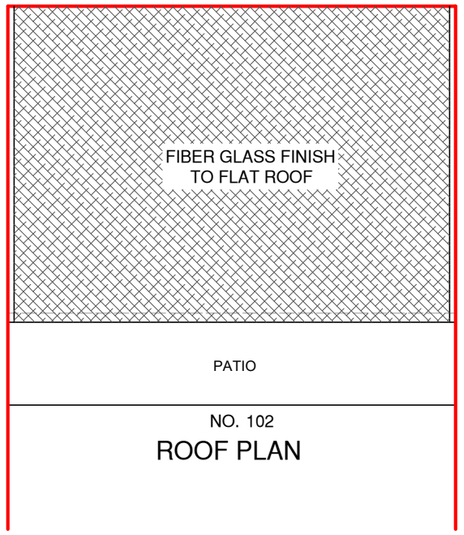

NO. 102

ROOF PLAN

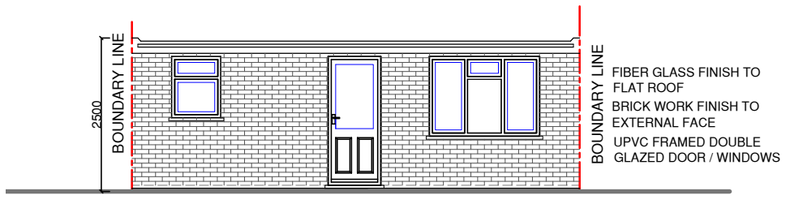

NO. 102

PROPOSED FRONT ELEVATION

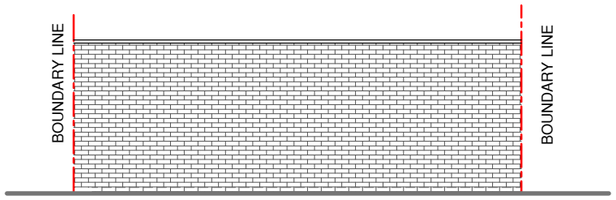

NO. 102

PROPOSED REAR ELEVATION

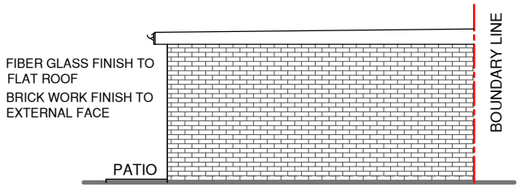

NO. 102

PROPOSED SIDE ELEVATION

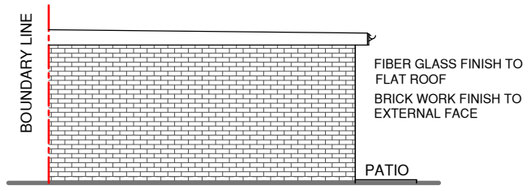

NO. 102

PROPOSED SIDE ELEVATION

0m 1m 2m 3m 4m 5m

SCALE @ 1:100

NOTES :

Date	Revisions

SJR DESIGN LTD.
(ARCHITECTURAL DESIGN & CONSULTANT)

Client MR. MAKHAN SINGH BRAR

Job Title

102 PARK LANE
HAYES
UB4 8AF

Drawing Title

PROPOSED FLOOR PLANS AND ELEVATIONS

Scale: 1 : 100 (A3)

Date: AUGUST 2022

Checked by: | Drawn by: RS

Drg No. TP/568/02

Rev.