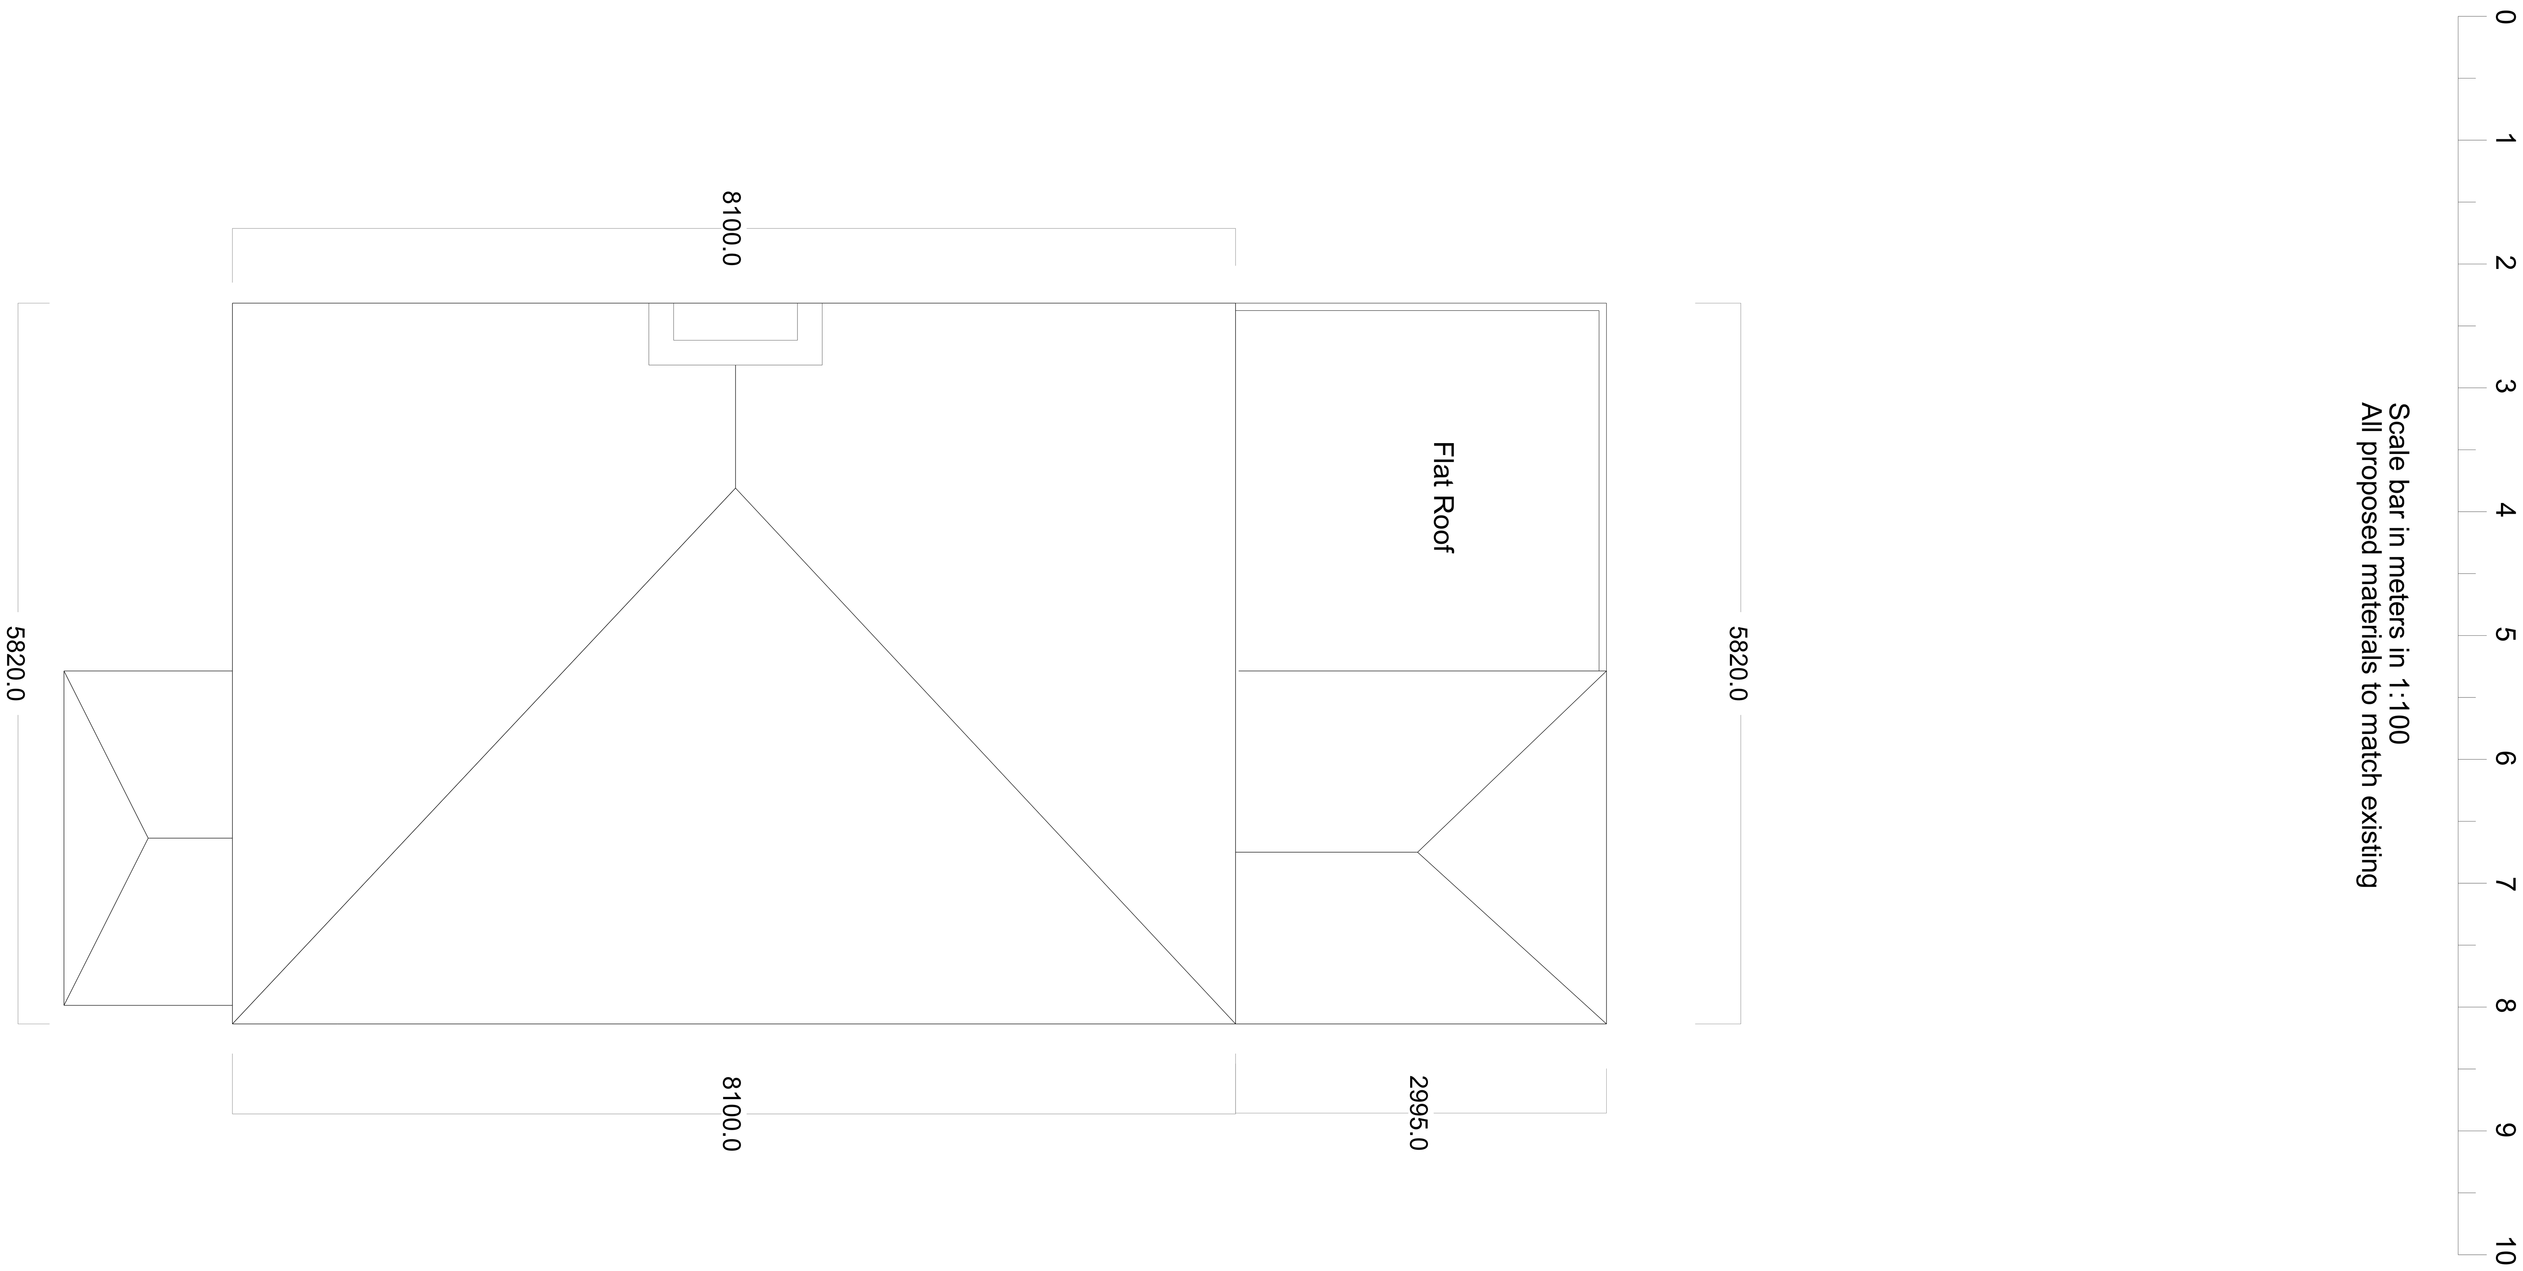

EXISTING GROUND FLOOR TOP VIEW

Notes:

1. All Dimensions are aproximate and in mm.
2. This drawing is to be read in conjunction with any other relevant drawings.
3. Foundation depth of 1200 mm relates only to susoil conditions which are either gravel or sand.

Revisions:

Site Adress:

18 Bradenham Road Hayes UB4 8LP

Drawing Title:

Proposed First Floor Plan & Elevations

Scale:	Date:	Ref:
1:100		18 Bradenham road Front/Side/Rear