

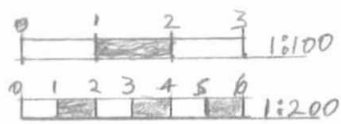


PROPOSED ELEVATION VIEW B

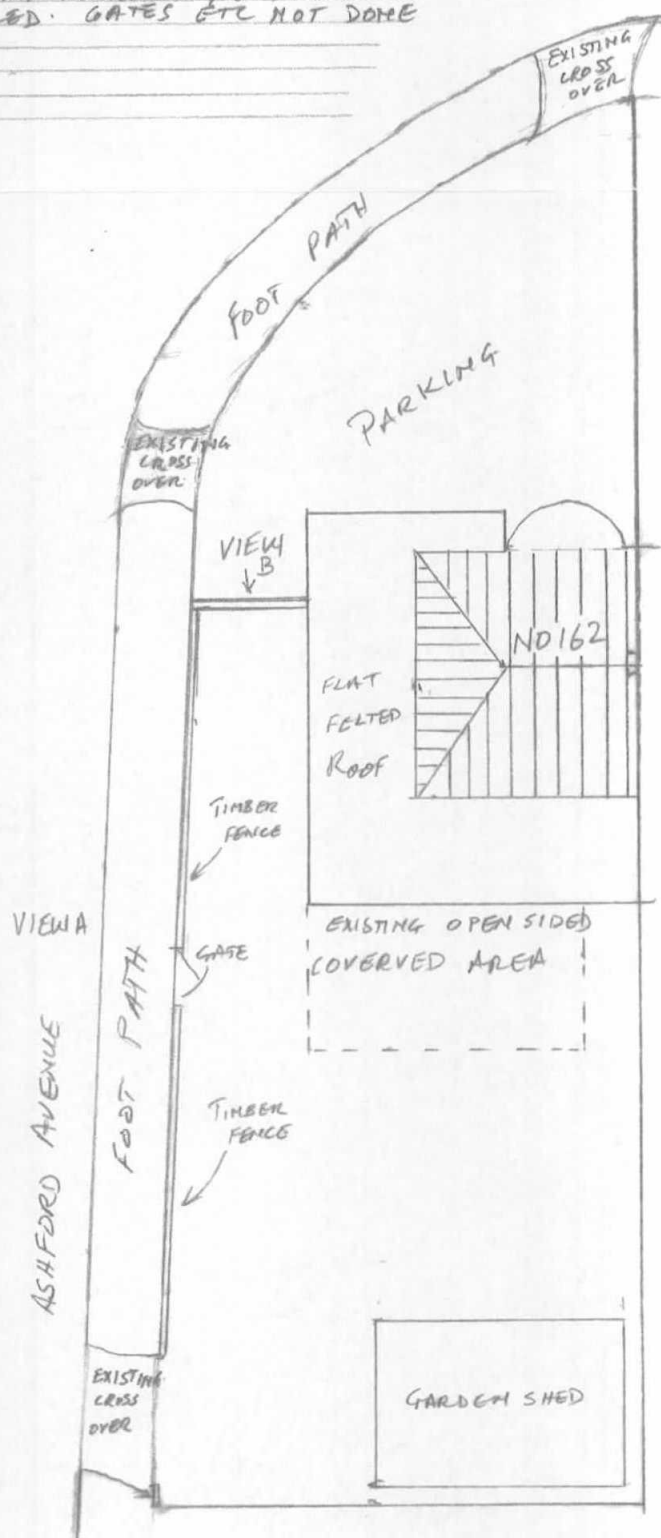

NB: EXISTING CLOSE BOARDED TIMBER FENCE REMOVED AND BLOCK WALL BUILT (NOT FINISHED YET) TO BE RENDERED. GATES ETC NOT DONE YET.

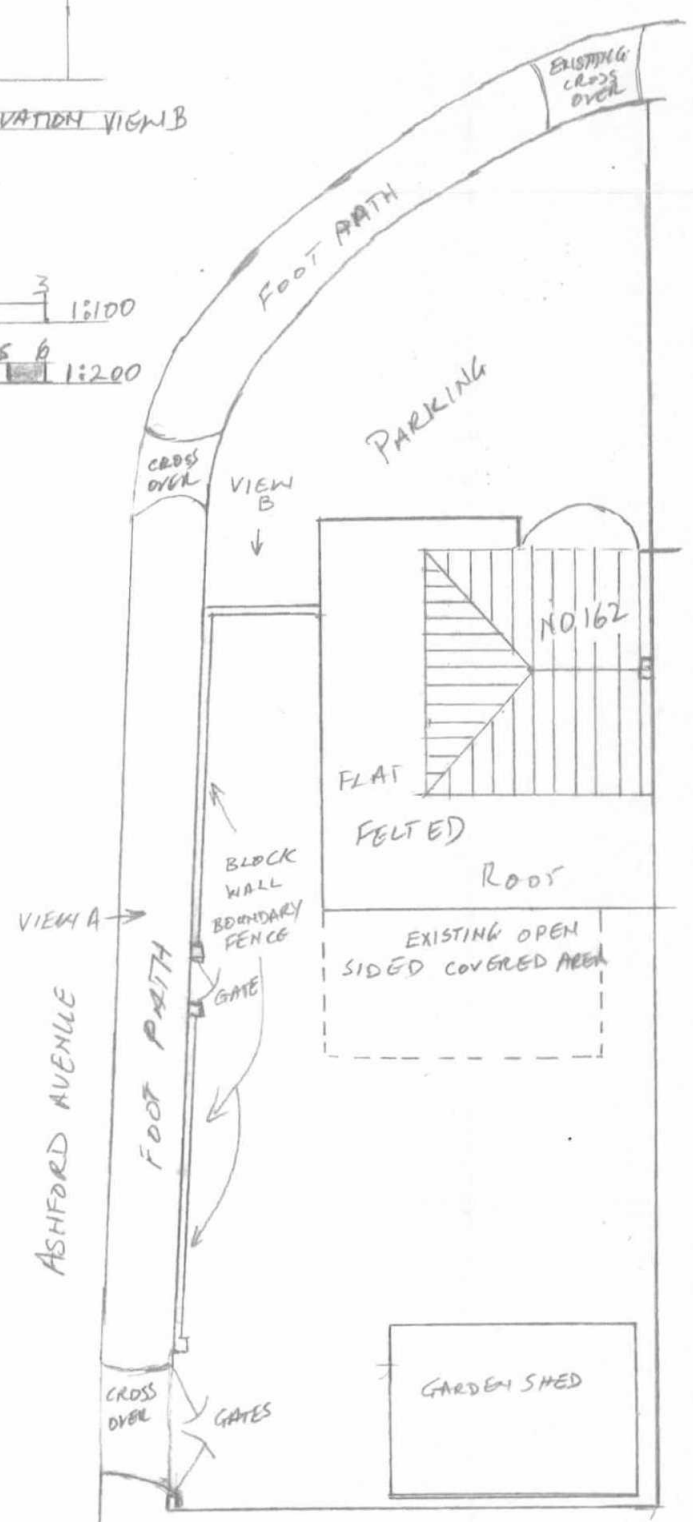

PROPOSED BLOCK BUILT 2M. HIGH BOUNDARY WALL AT 162 ASHFORD AVENUE HAYES - UB4 0XD

SCALE: 1:200, 1:100

PAPER SIZE A3

DRAWING NO: MK2