




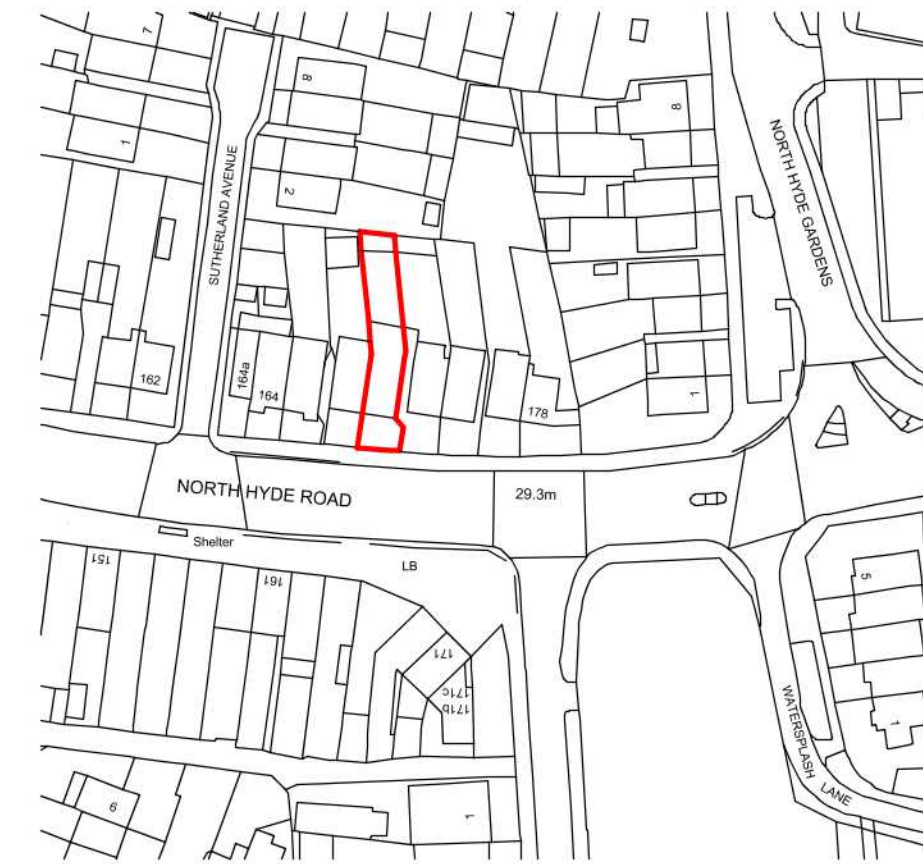


SLP - 1:1250

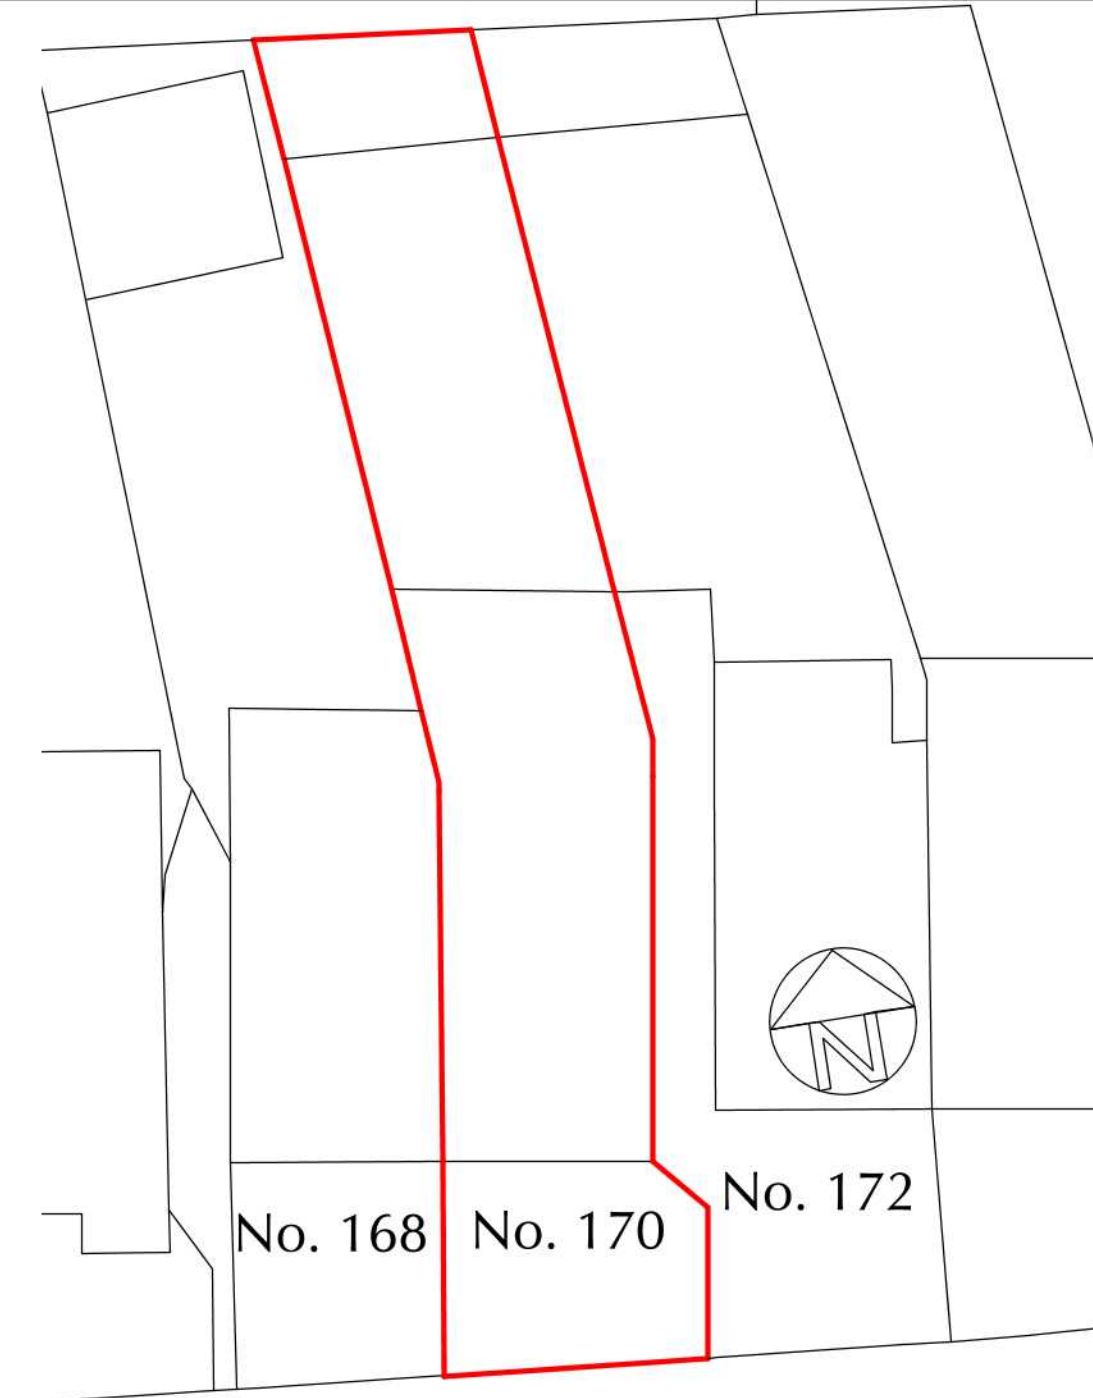

NORTH HYDE ROAD

Location plan - 1:200

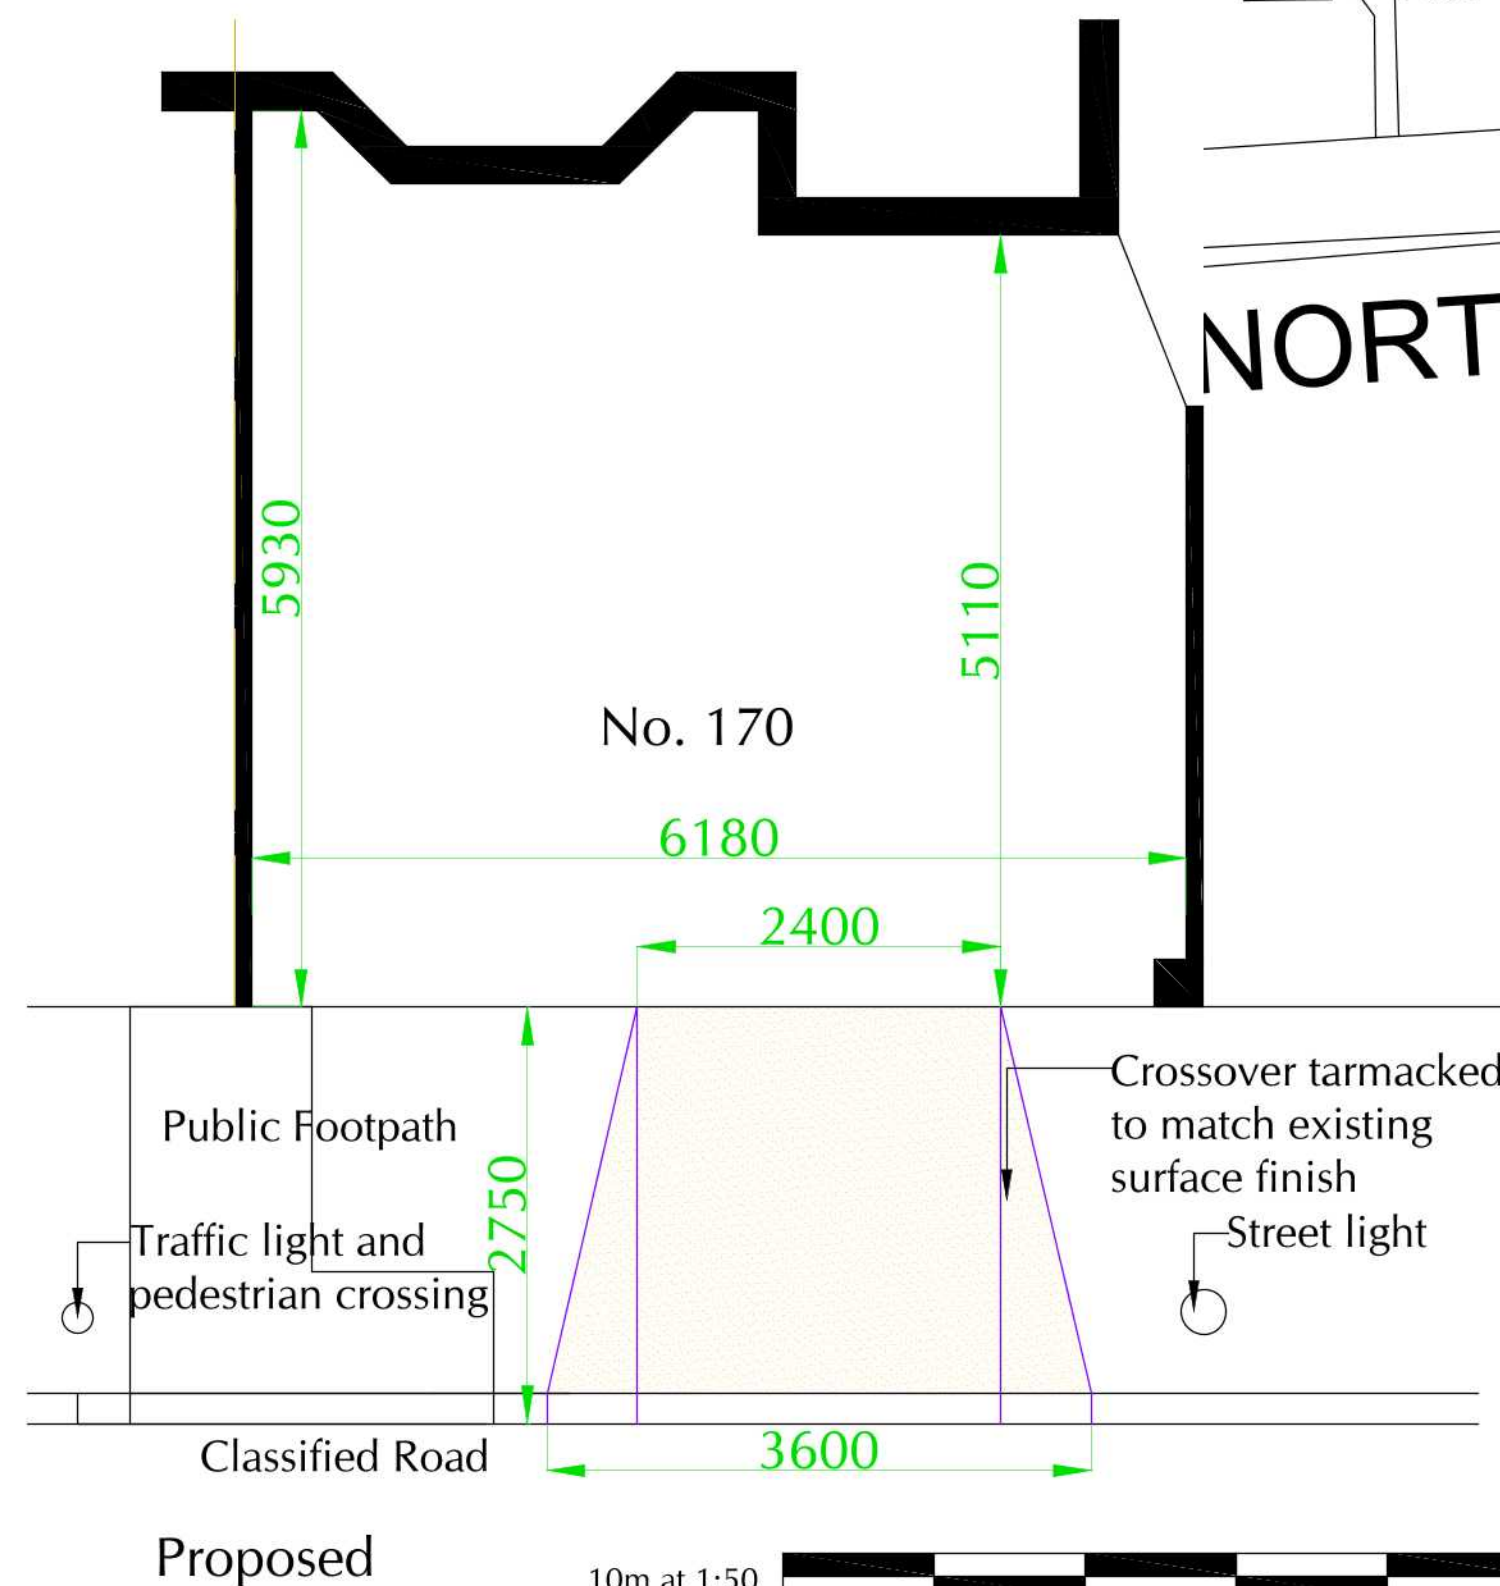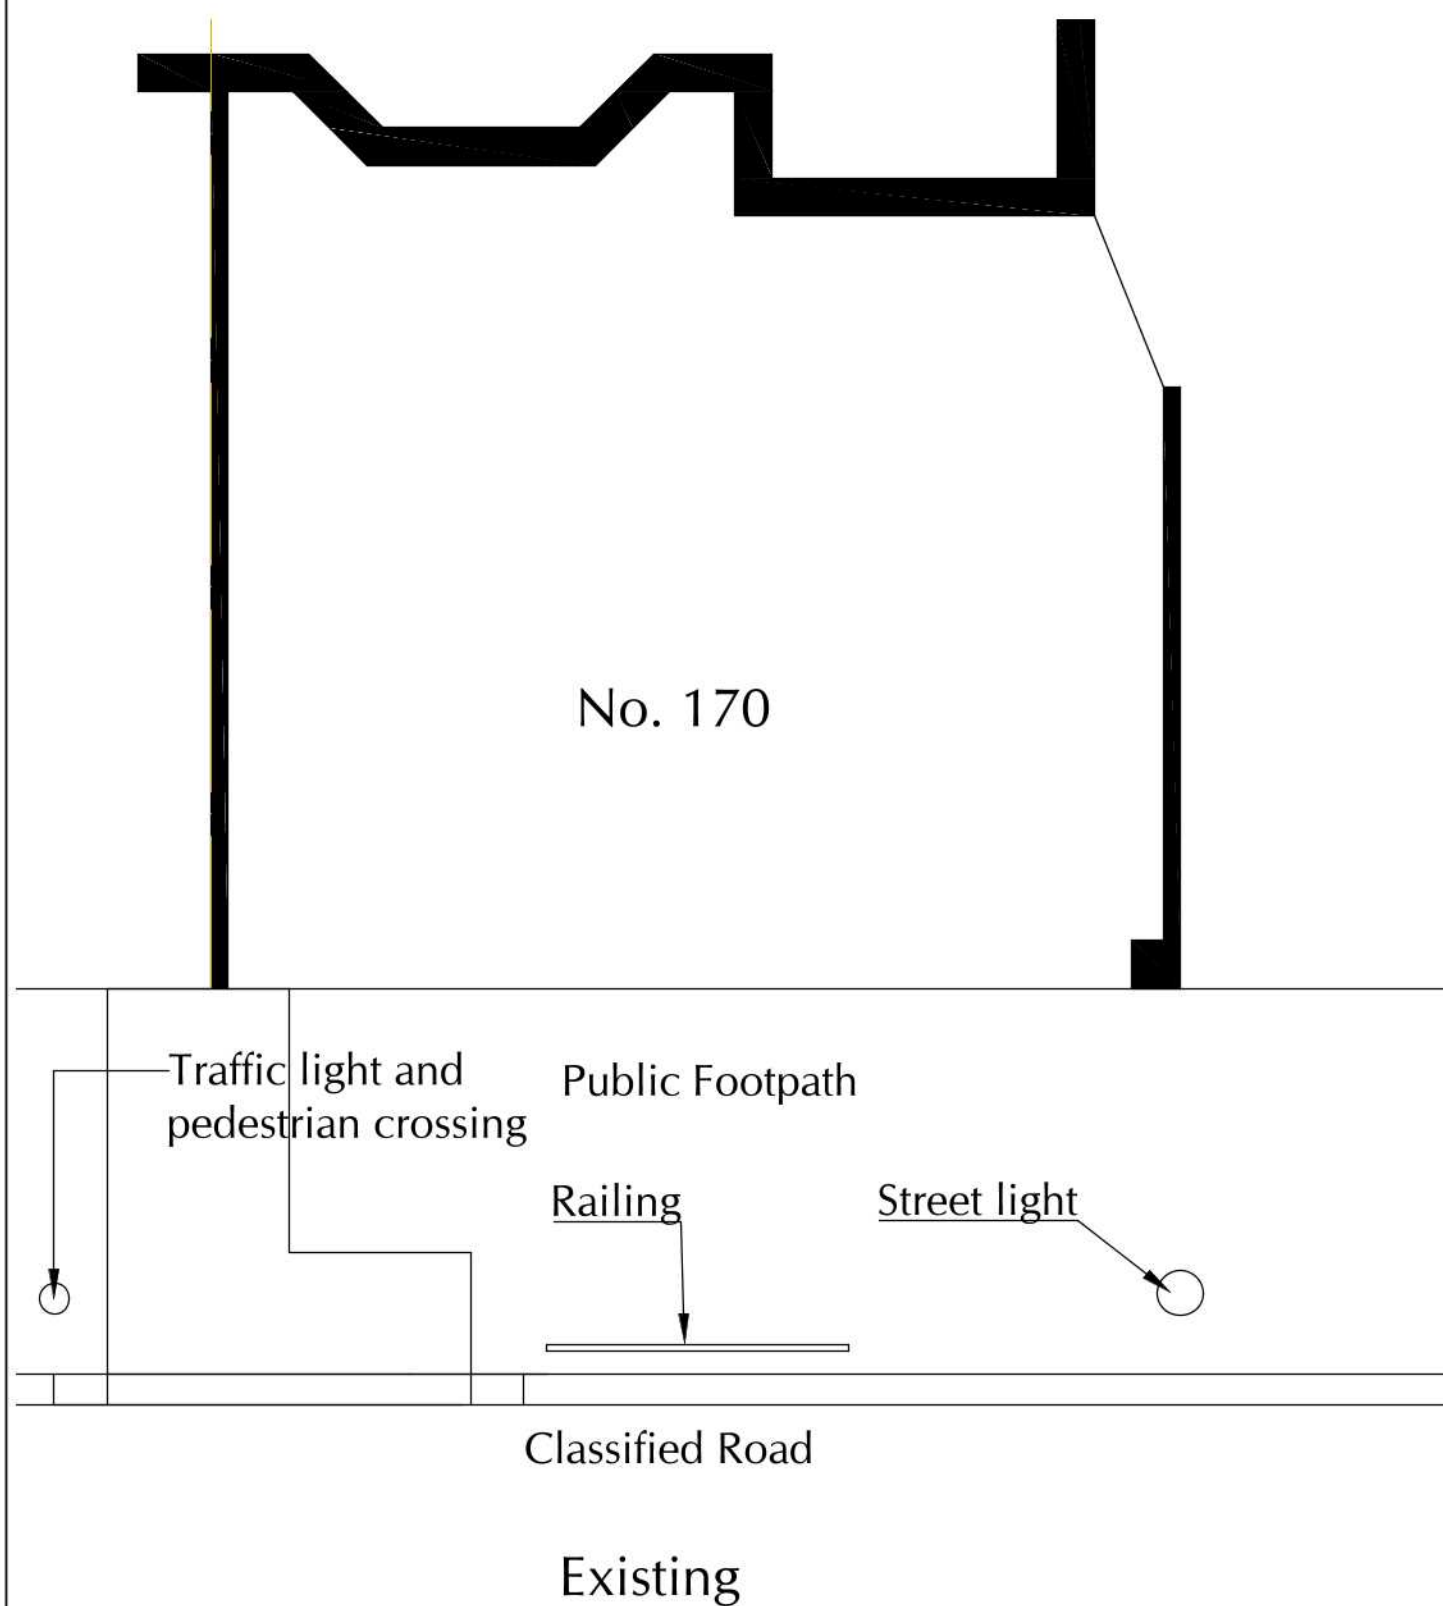

NOTES
ALL DIMENSIONS TO BE CHECKED ON SITE

A	Driveway measurement added	KKV	01/21
REVISION		DRAWN DATE	

LAWRENCE-VACHER LLP
CHARTERED SURVEYORS
CONGRESS HOUSE, LYON ROAD
HARROW, HA1 2EN
Tel: 020 8863 5331 enquiries@lvpsurveyors.co.uk

CLIENT
Mr Godwin Glanville

ADDRESS
170 North Hyde Road, Hayes, UB3 4NH

DESCRIPTION
Existing and Proposed Layout

SCALE 1:50	DRAWN KKV	DATE Jan 2021
PROJECT V2272	DRAWING NUMBER 1	REVISION A