
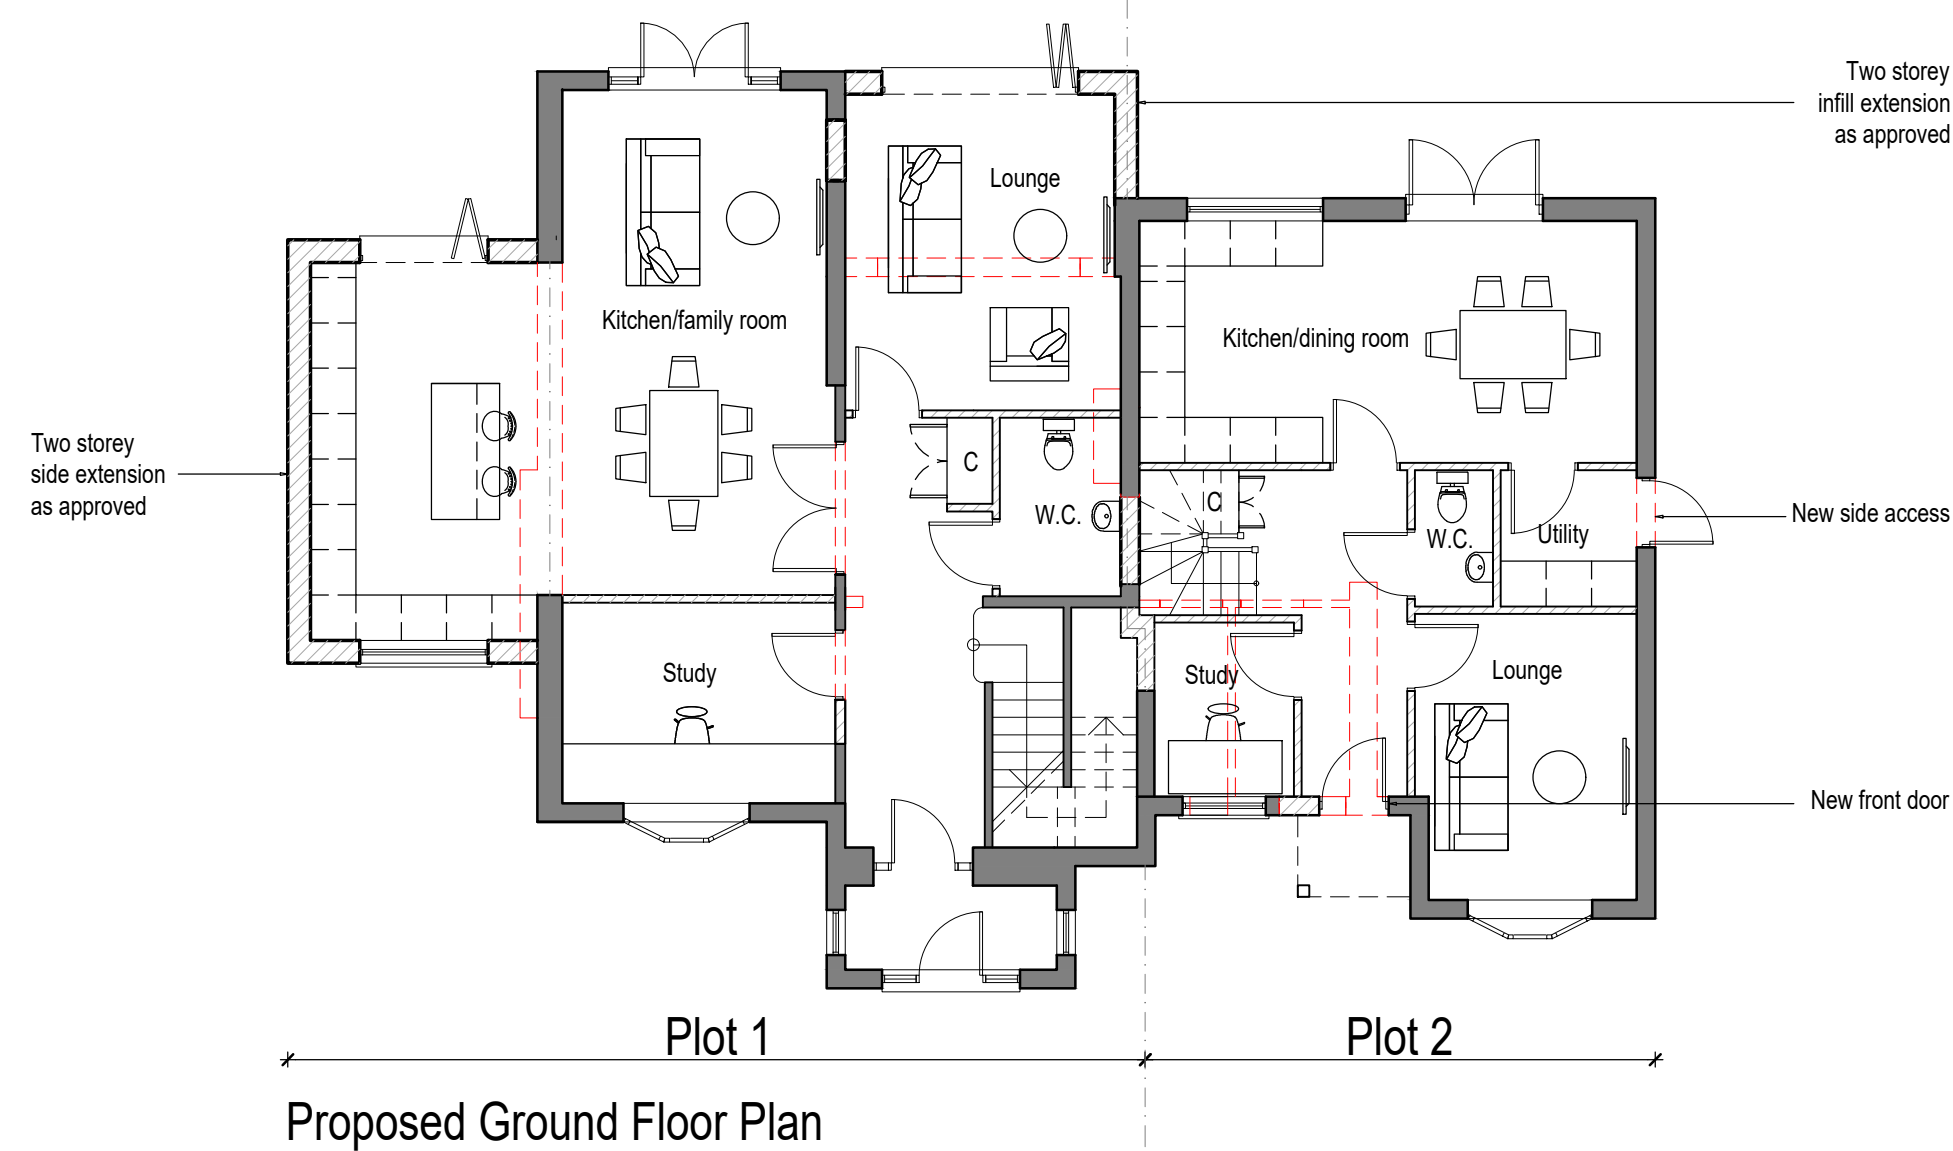
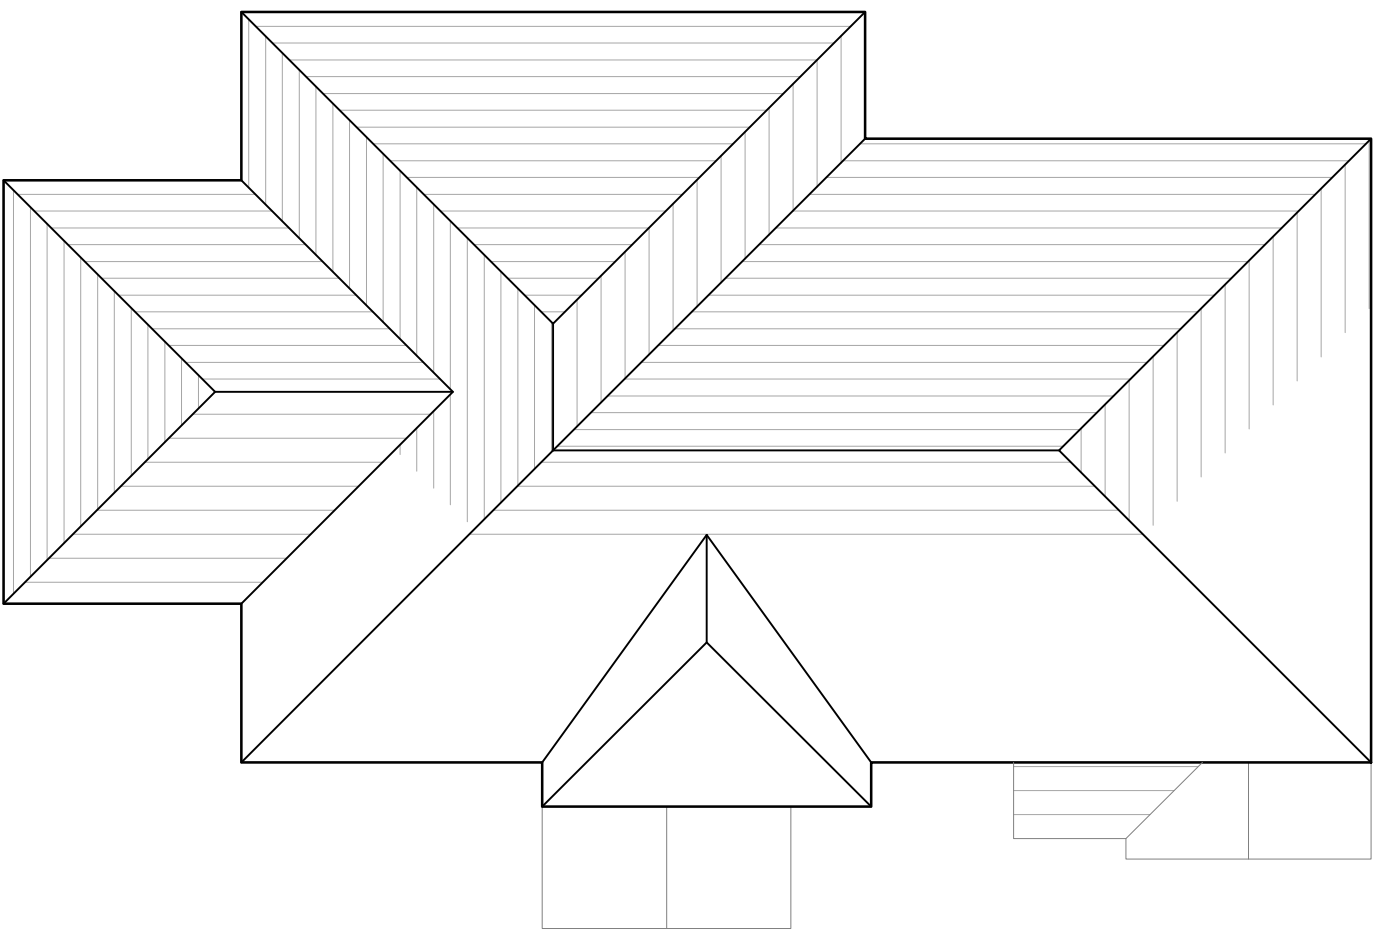


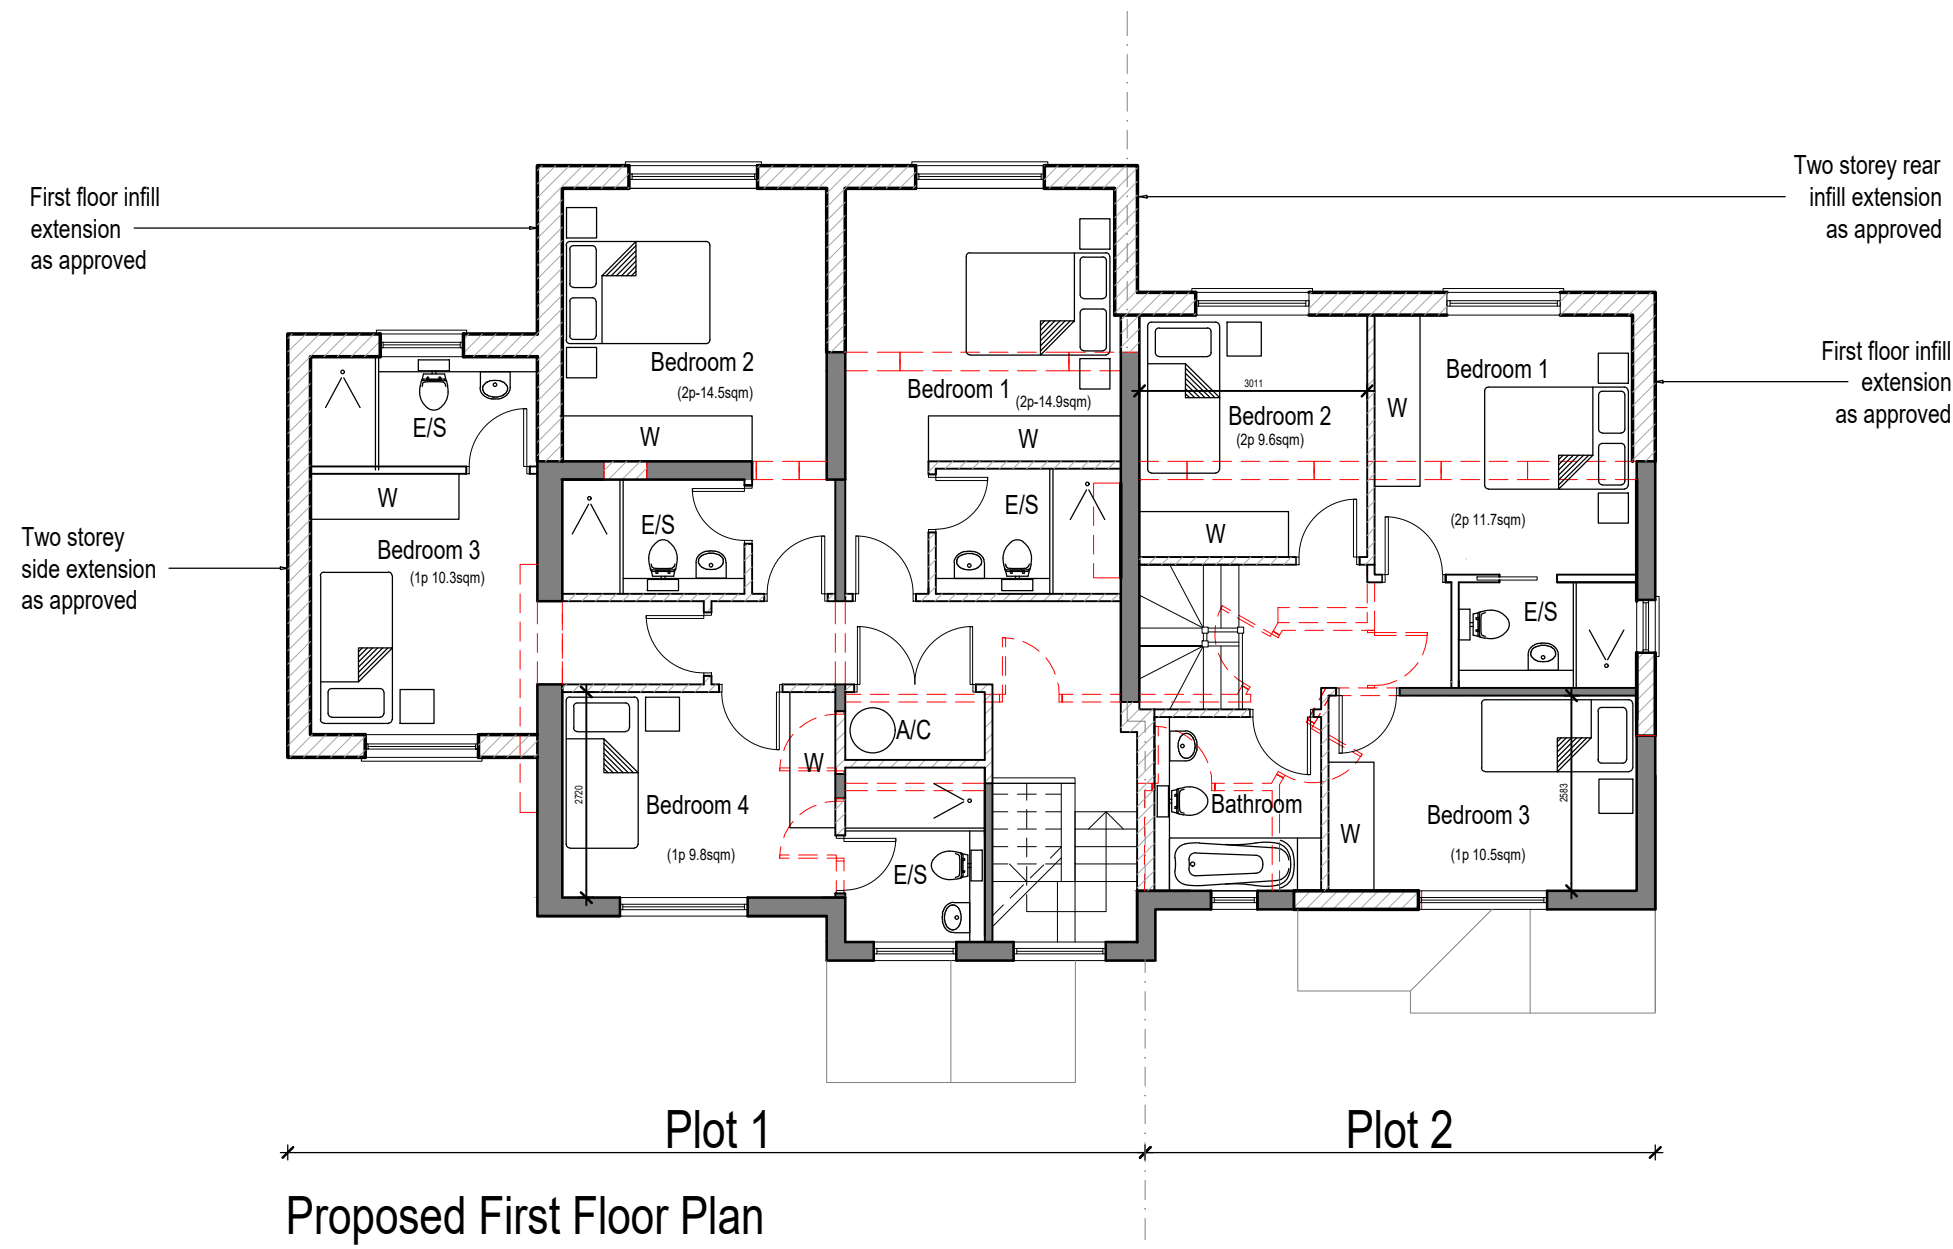

Overall GIA:
Plot 1: 184m²
Plot 2: 105m²

KEY

EXISTING WALLS

NEW CONSTRUCTION

TO BE REMOVED

