





Proposed First Floor Plan

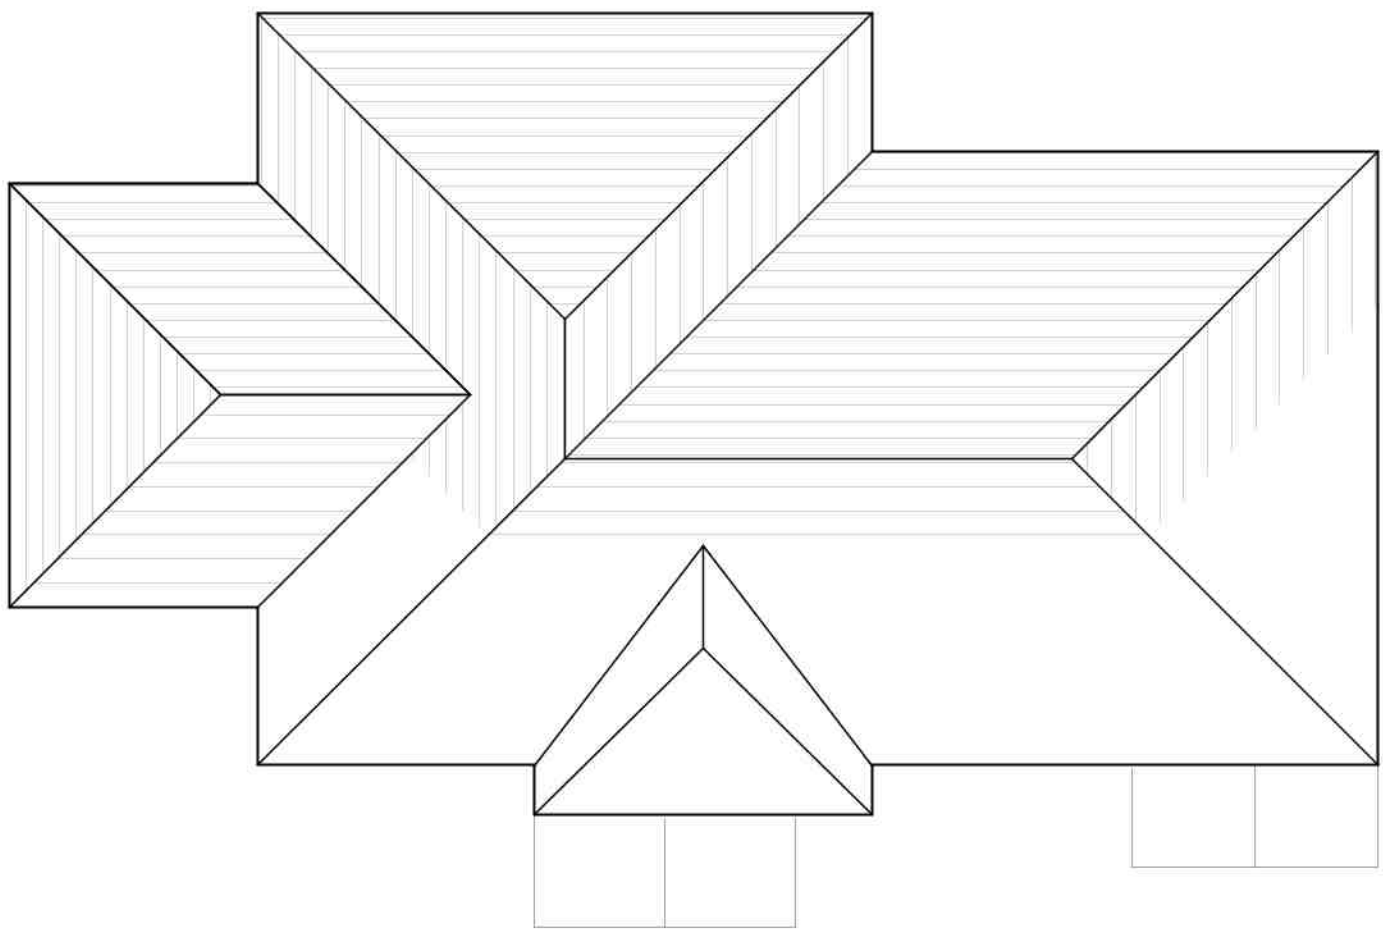

Proposed Roof Plan

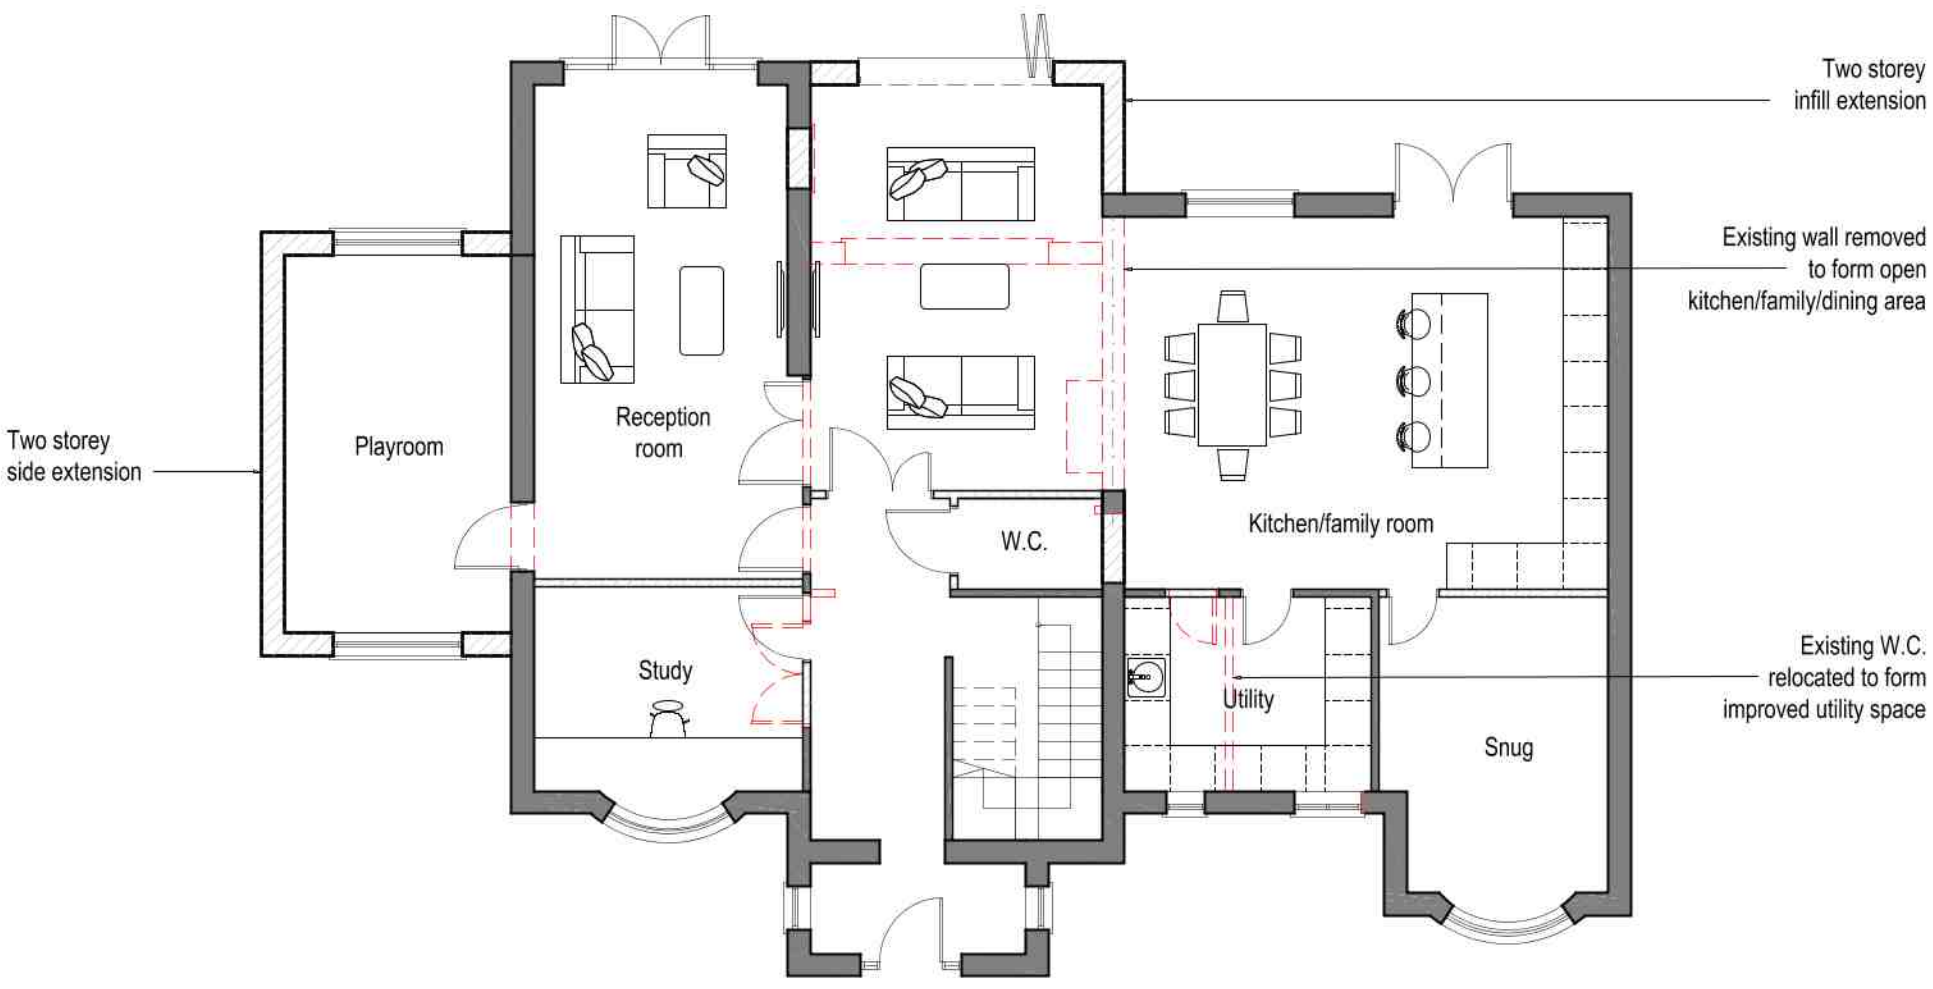

Proposed Ground Floor Plan

KEY

EXISTING WALLS

NEW CONSTRUCTION

TO BE REMOVED

