Front elevation 1:100

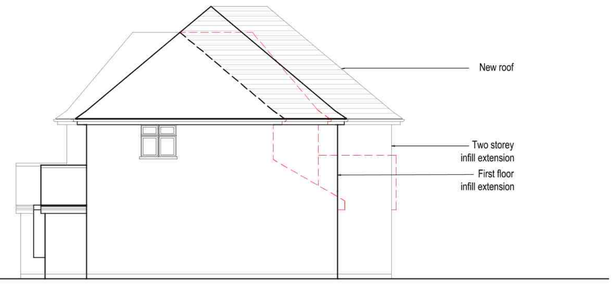

Side elevation 1:100

Rear elevation 1:100

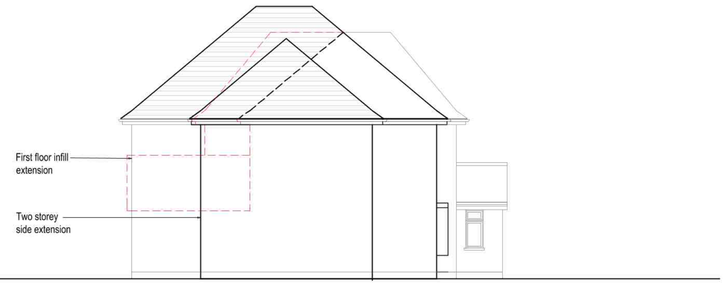

Side elevation 1:100

Scale 1:100

Revisions

Drawings Notes
1. this is not a survey drawing - all dimensions to be checked on site.
2. do not scale off this drawing.
3. the copyright of this drawing is the property of TPA Design Ltd
4. all discrepancies to be reported to the architect
5. please ensure that this drawing is read together and cross referenced with all other relevant architectural drawings, schedules and specifications.
6. please ensure that this drawing is read in conjunction with all other consultants/specialist contractors relevant drawings, schedules and specifications.
7. TPARCHITECTS is a trading name of TPA Design Ltd Registered address 33a St Lukes Road, Maidenhead, Berkshire SL67DN.

Project	182 The Fairway Ruislip, HA4 0SL		TPARCHITECTS				
Title	Proposed Elevations		33a St Lukes Road Maidenhead Berkshire SL6 7DN +(44) 01628412388 enquiries@tparch.co.uk www.tparch.co.uk				
Drg. No.	2681-PL-204	Rev	Drawn KF	Checked NG	Date 03/21	Scale 1:100@A1	Status Planning