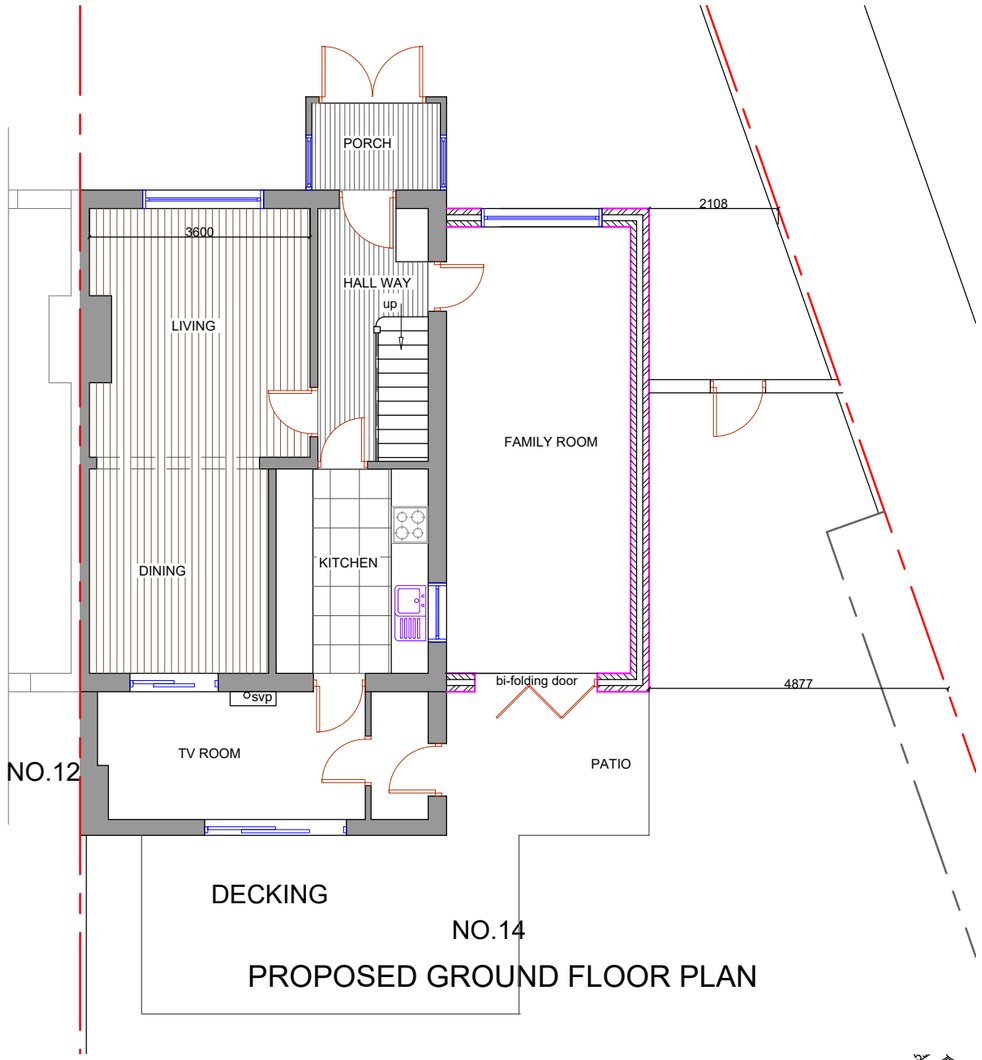

PROPOSED GROUND FLOOR PLAN

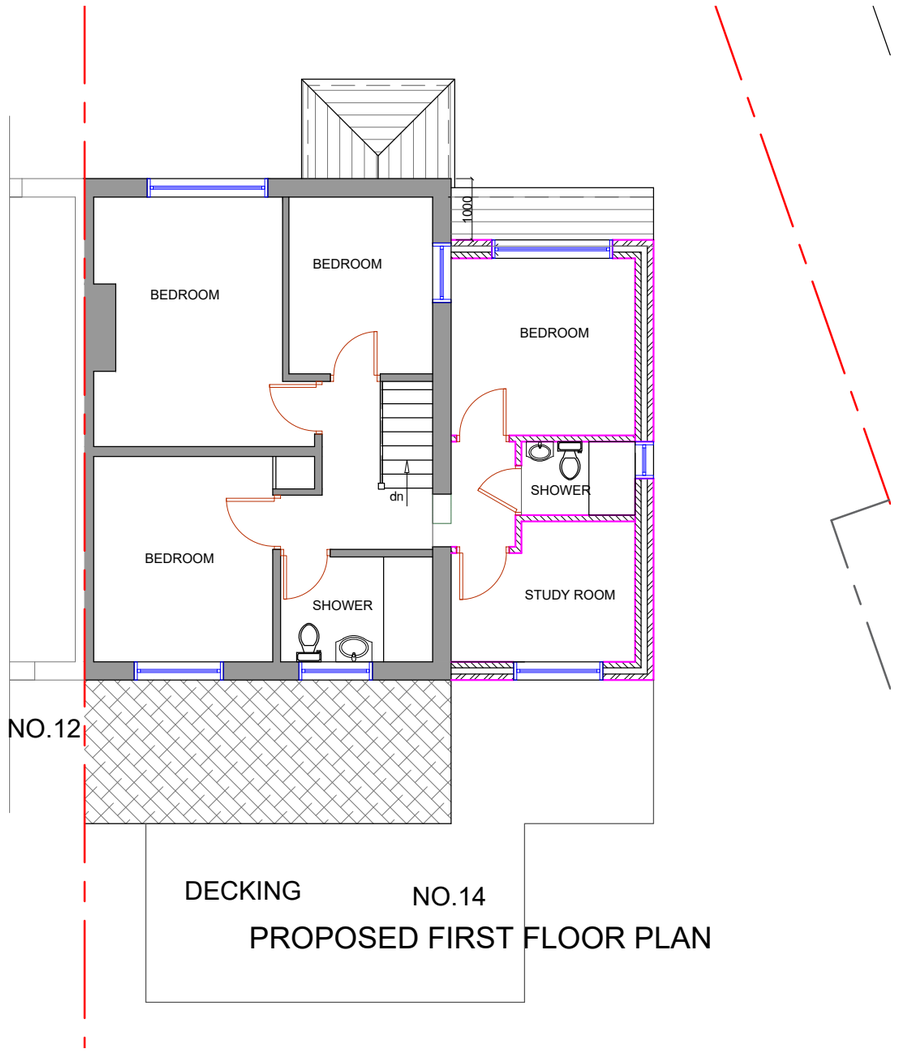

PROPOSED FIRST FLOOR PLAN

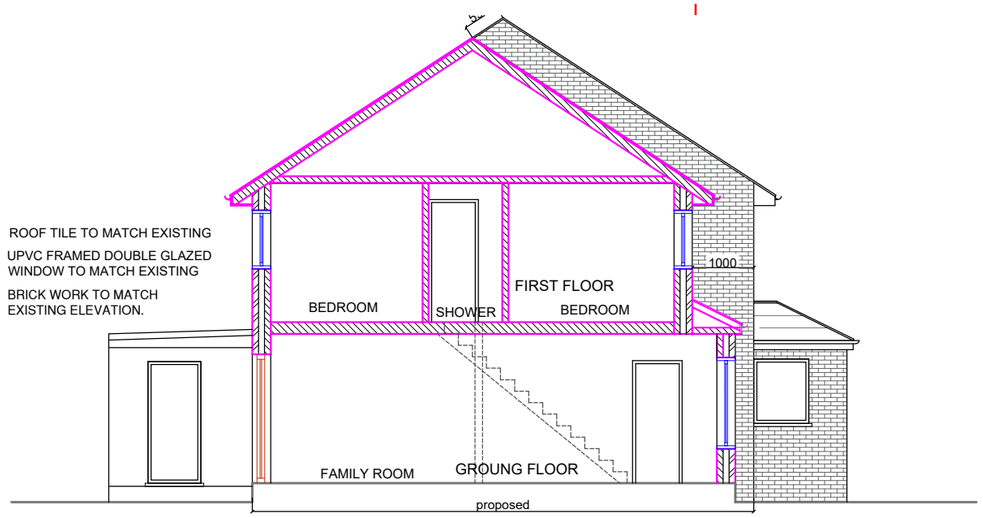

PROPOSED SECTION A - A

0m 1m 2m 3m 4m 5m

SCALE @ 1:100

NOTES :

A	JUNE 21	PLANNING AMENDMENTS
	Date	Revisions

Client MR. WALID ALJONDI

Job Title

14 BONDFIELD AVENUE
HAYES
UB4 9HZ

Drawing Title

PROPOSED SITE AND FLOOR PLANS AND SECTION

Scale: 1 : 100 (A3)

Date: MARCH 2021

Checked by: | Drawn by: RS

Drg No.	Rev.
TP/ 475 /04	A