NO.14

NO.12

PROPOSED FRONT ELEVATION

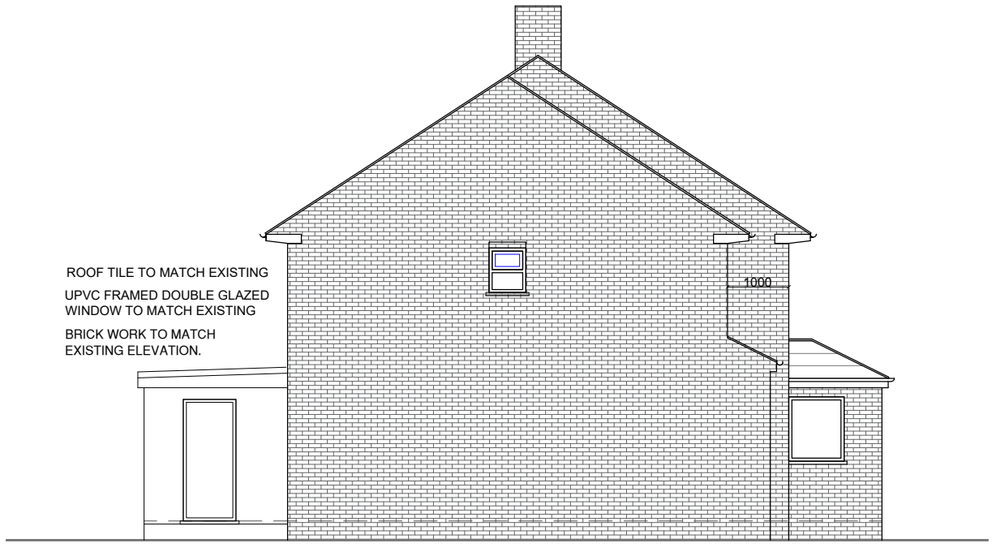

NO.14

PROPOSED SIDE ELEVATION

NO.12

NO.14

PROPOSED REAR ELEVATION

0m 1m 2m 3m 4m 5m

SCALE @ 1:100

NOTES :

A	JUNE 21	PLANNING AMENDMENTS
	Date	Revisions

Client MR. WALID ALJONDI

Job Title

14 BONDFIELD AVENUE
HAYES
UB4 9HZ

Drawing Title

PROPOSED ELEVATIONS

Scale: 1 : 100 (A3)

Date: MARCH 2021

Checked by: | Drawn by: RS

Drg No. TP/ 475 /06

Rev. A