
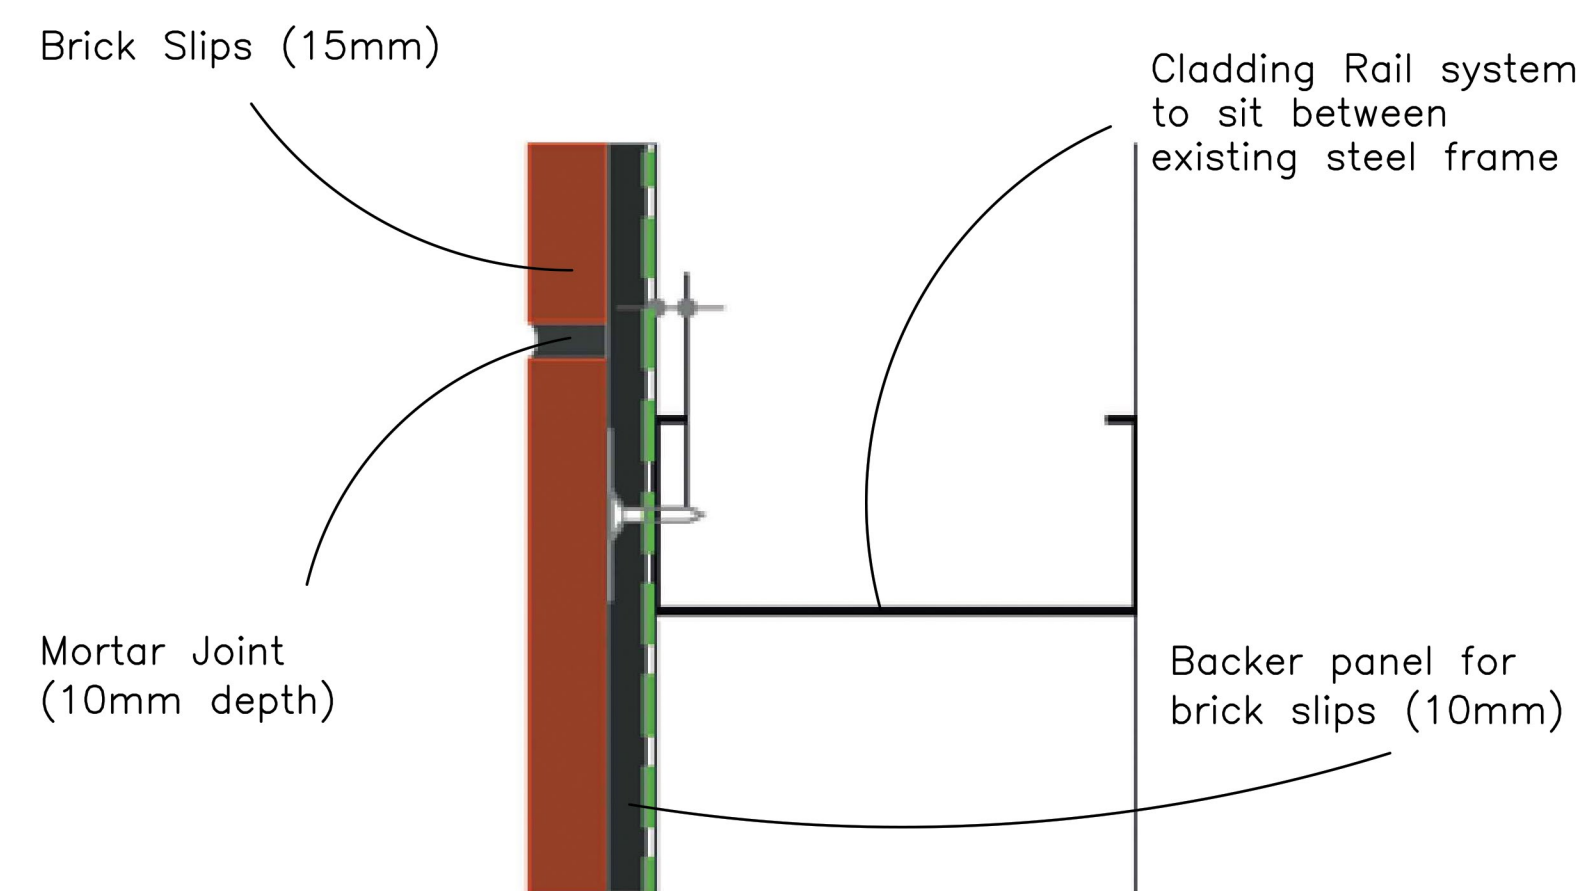
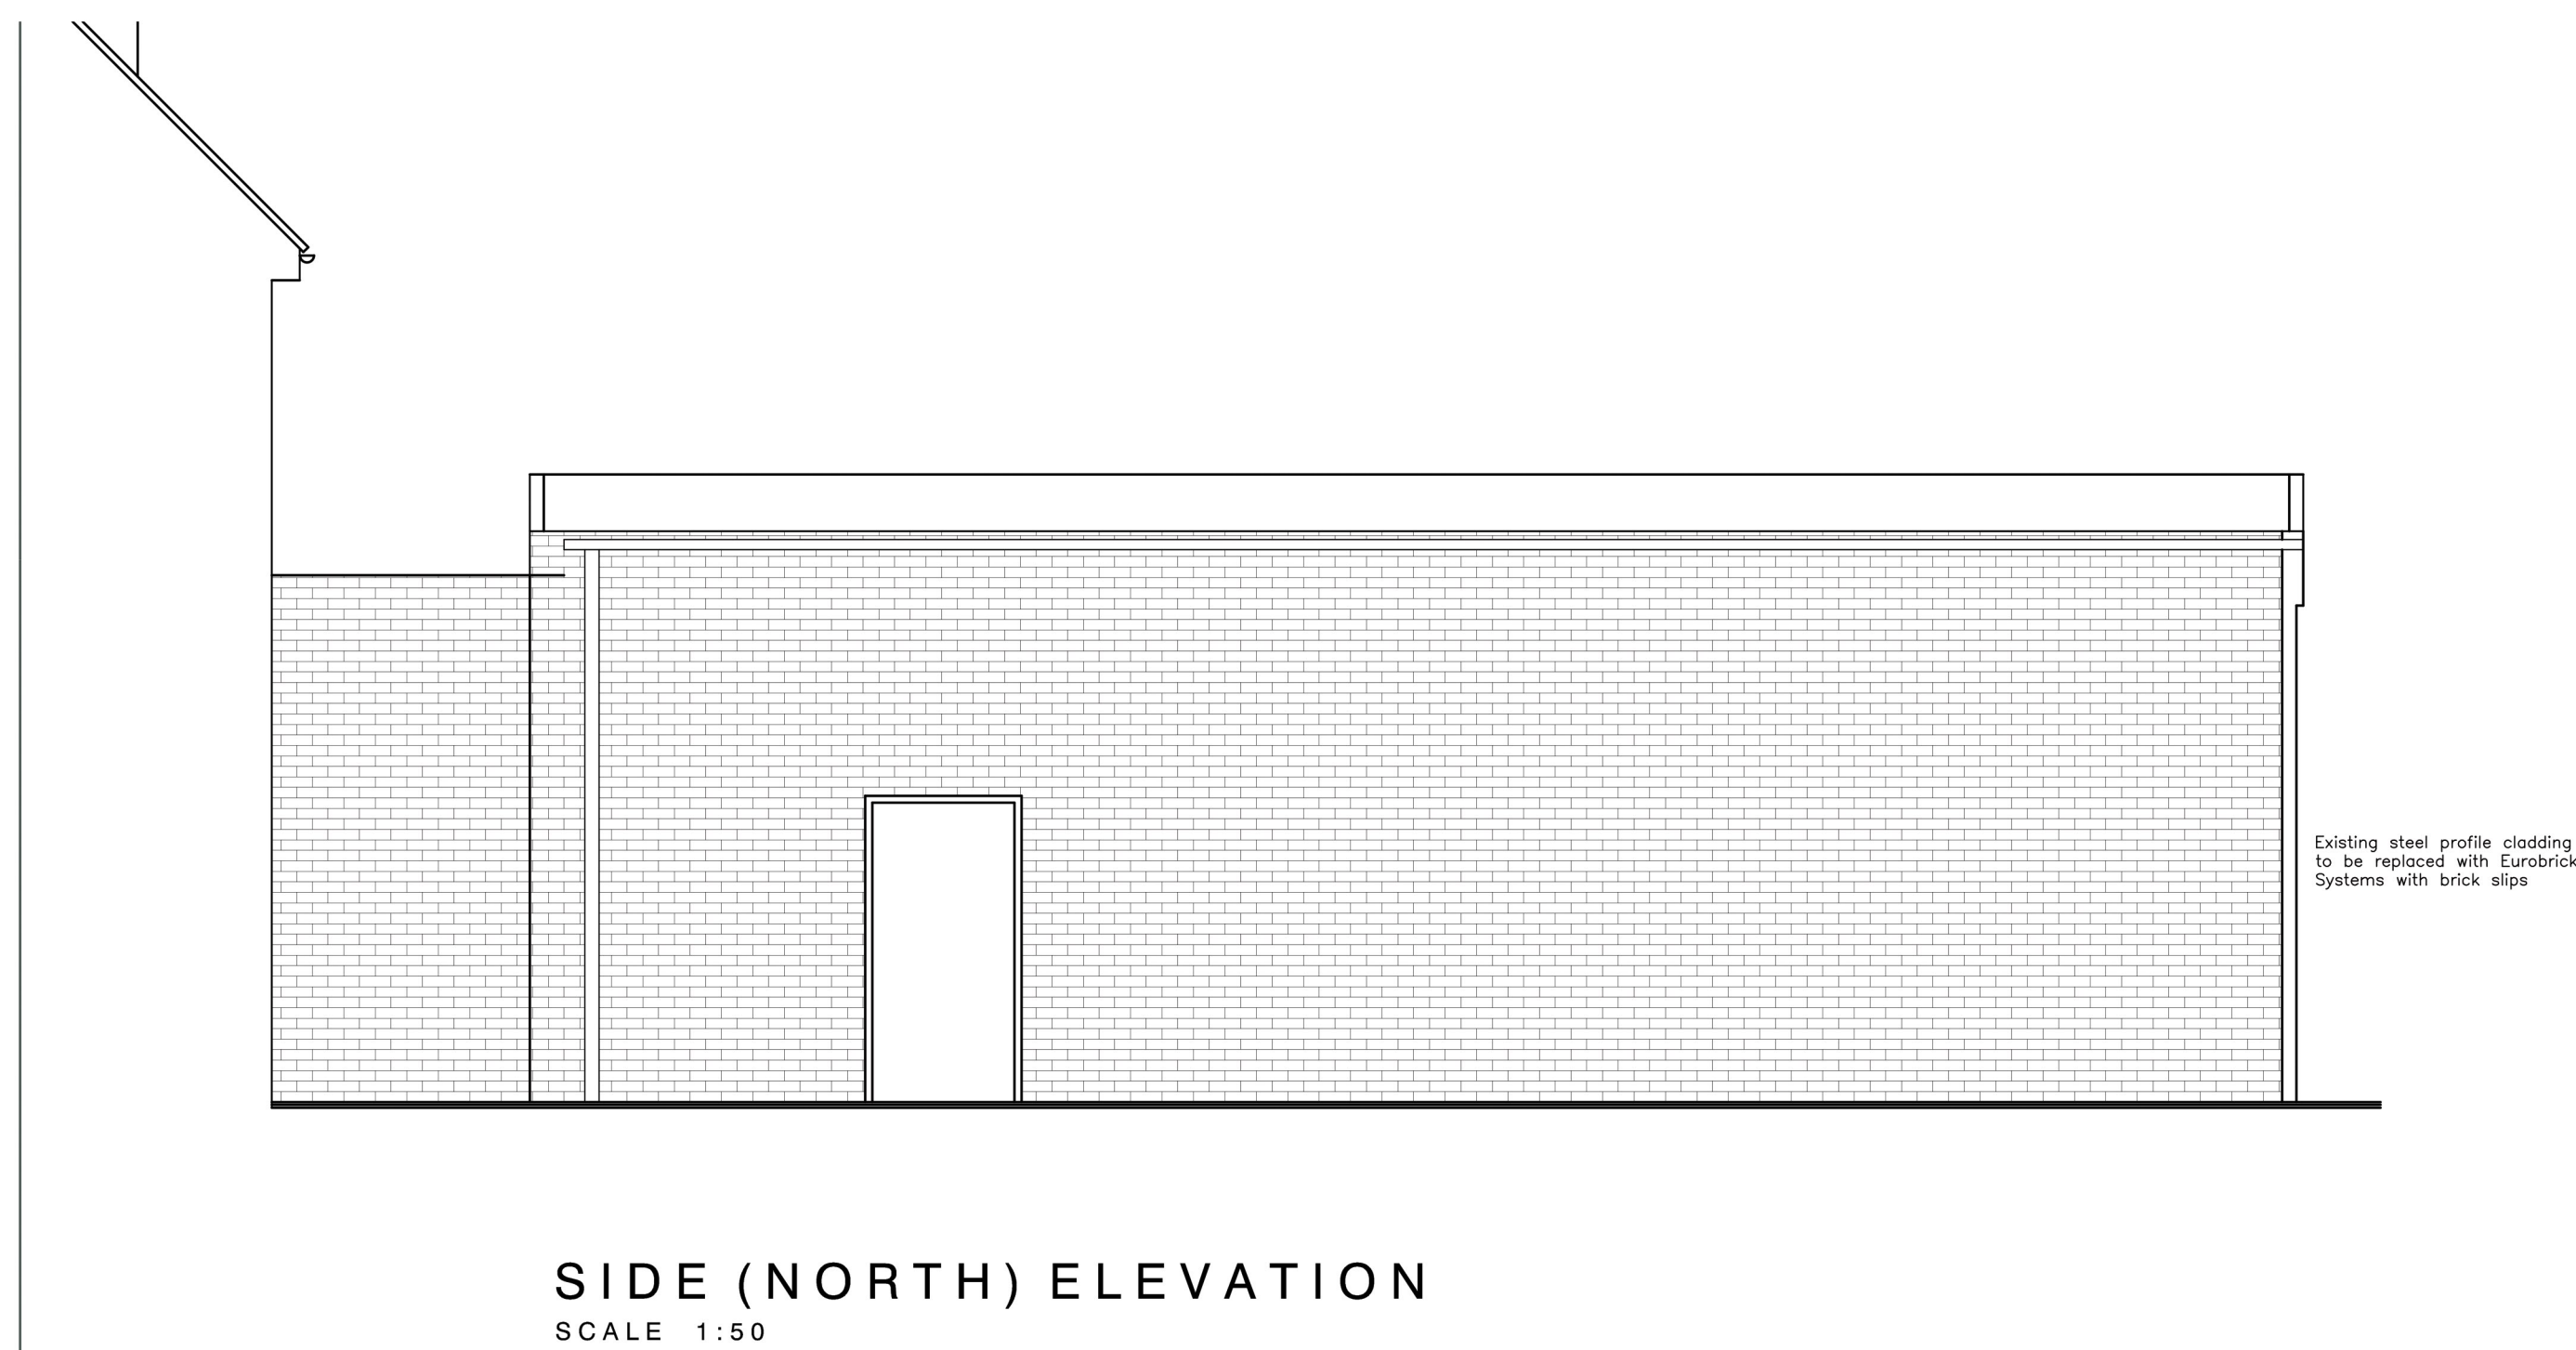


REVISION:	DESCRIPTION:	MADE BY:	DATE:
A	Neighbouring roof existing chillers & handrails added	NH	23-02-2018
B	Checked by amendment to title block	NH	22-03-2018
C	Cladding amended – Eurobrick cladding system	JW	08-06-2018

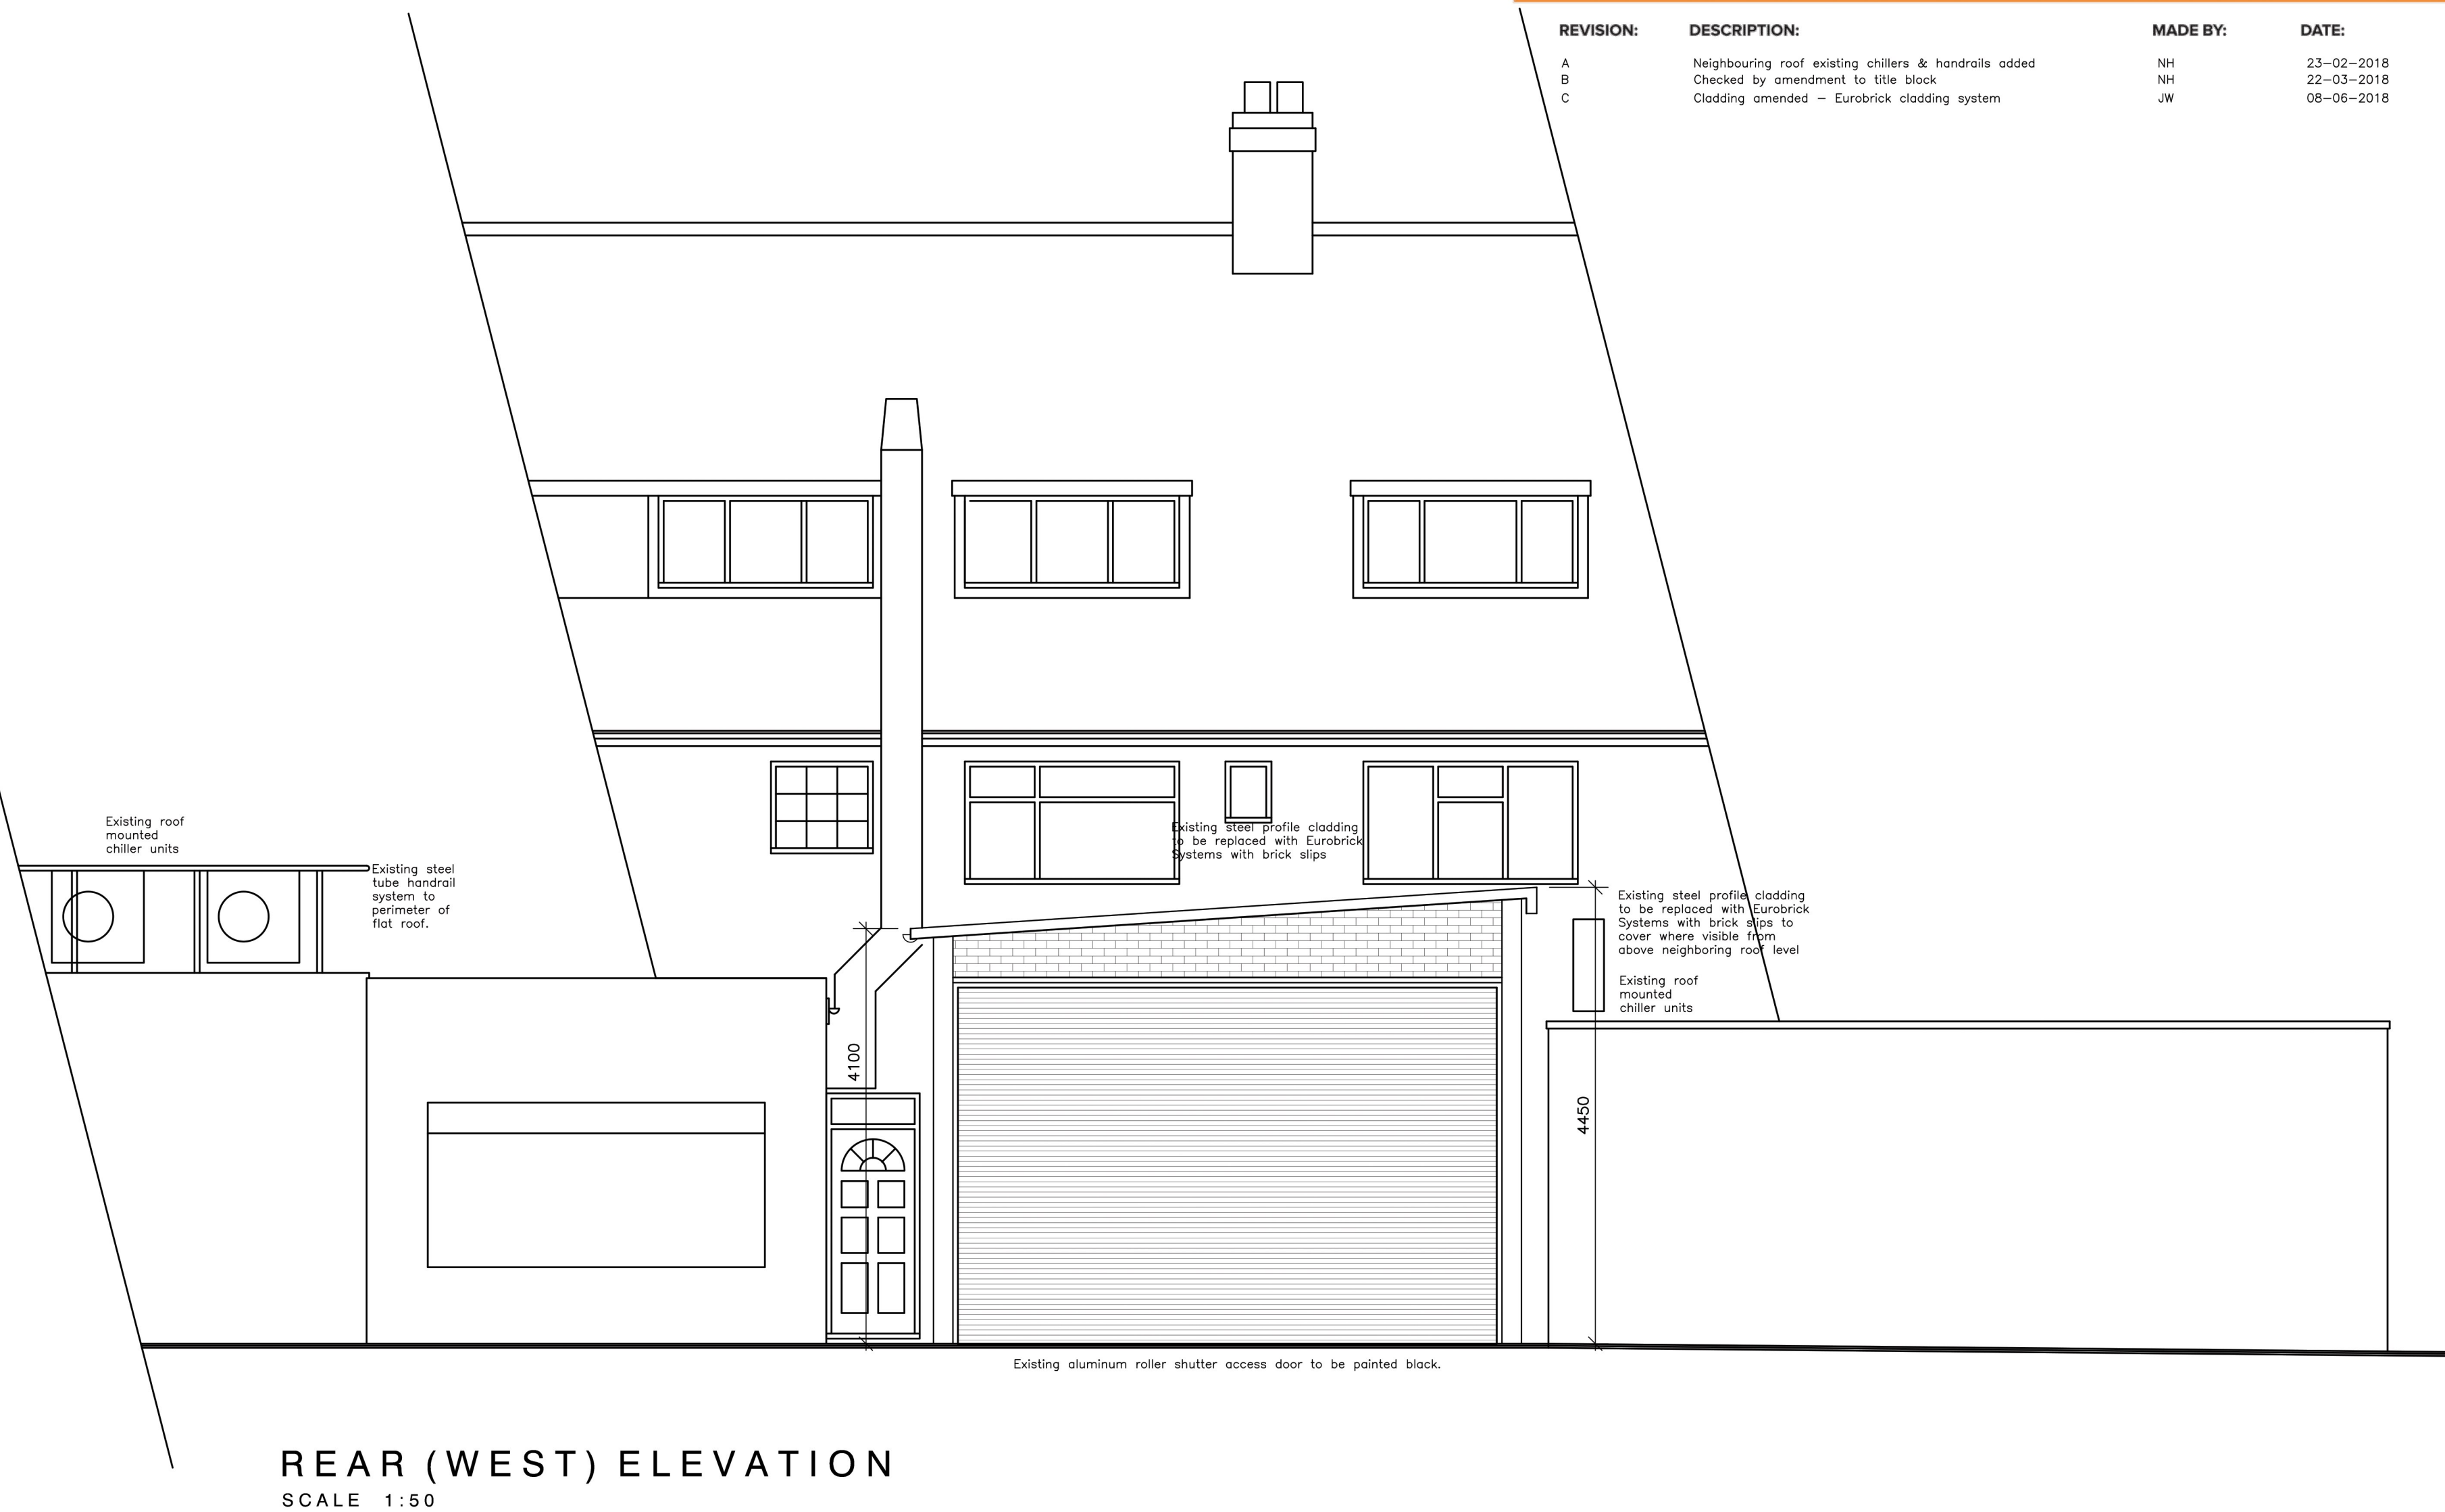

CLIENT: Mr B Black

PROJECT: Workshop
228 High Street, Harlington Hayes, Middlesex UB3 5DS

TITLE: Planning - Proposed Plans

SCALE: As Indicated (A1) REVISION LETTER: C

DRAWN: JW DRAWING NO: A/3209 - 03

CHECKED: ND DATE: February 2018

Architectural Consultants     

ALFORD 4-5 Church Street, Alford LN13 9EF t: (01507) 463 863 e: alford@neildowlman-architecture.co.uk
BOSTON 14 Main Ridge West, Boston PE21 6QG t: (01205) 357 272 e: boston@neildowlman-architecture.co.uk
STAMFORD 14 Barn Hill, Stamford PE9 2AE t: (01780) 758 522 e: stamford@neildowlman-architecture.co.uk
HORNCASTLE 28 St Lawrence Street, Horncastle LN9 5DN t: (01507) 522 899 e: horncastle@neildowlman-architecture.co.uk
LOUTH 62 Northgate, Louth LN11 0LY t: (01507) 601 155 e: louth@neildowlman-architecture.co.uk
SKEGNESS (Satellite Office) t: (01754) 880 080 e: skegness@neildowlman-architecture.co.uk
*By appointment only

www.neildowlman-architecture.co.uk

 **DOWLMAN**
Neil Dowlman Architecture

Planning | Design | Project Management