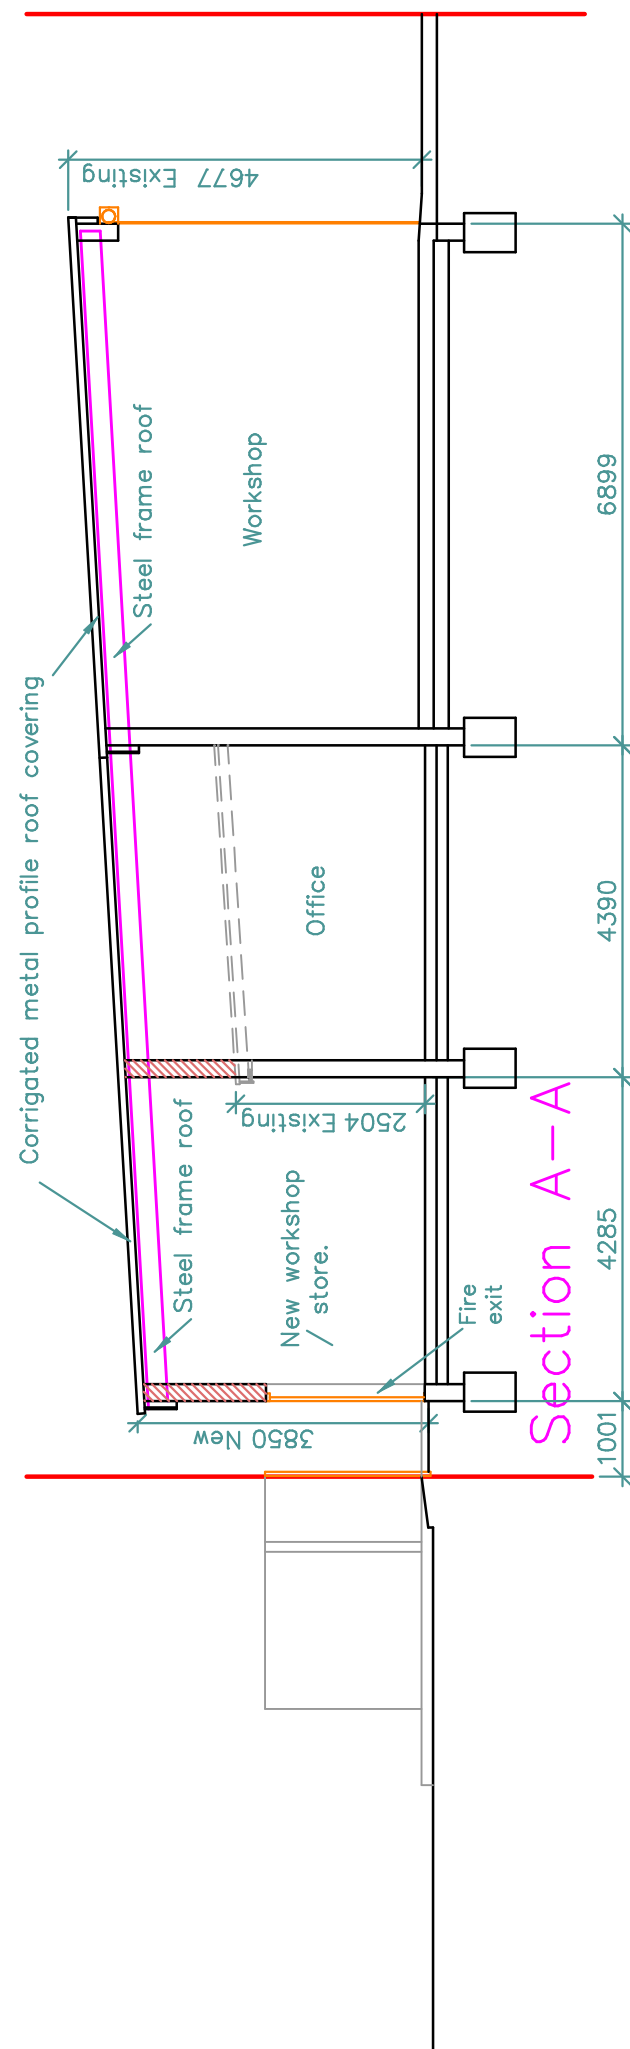
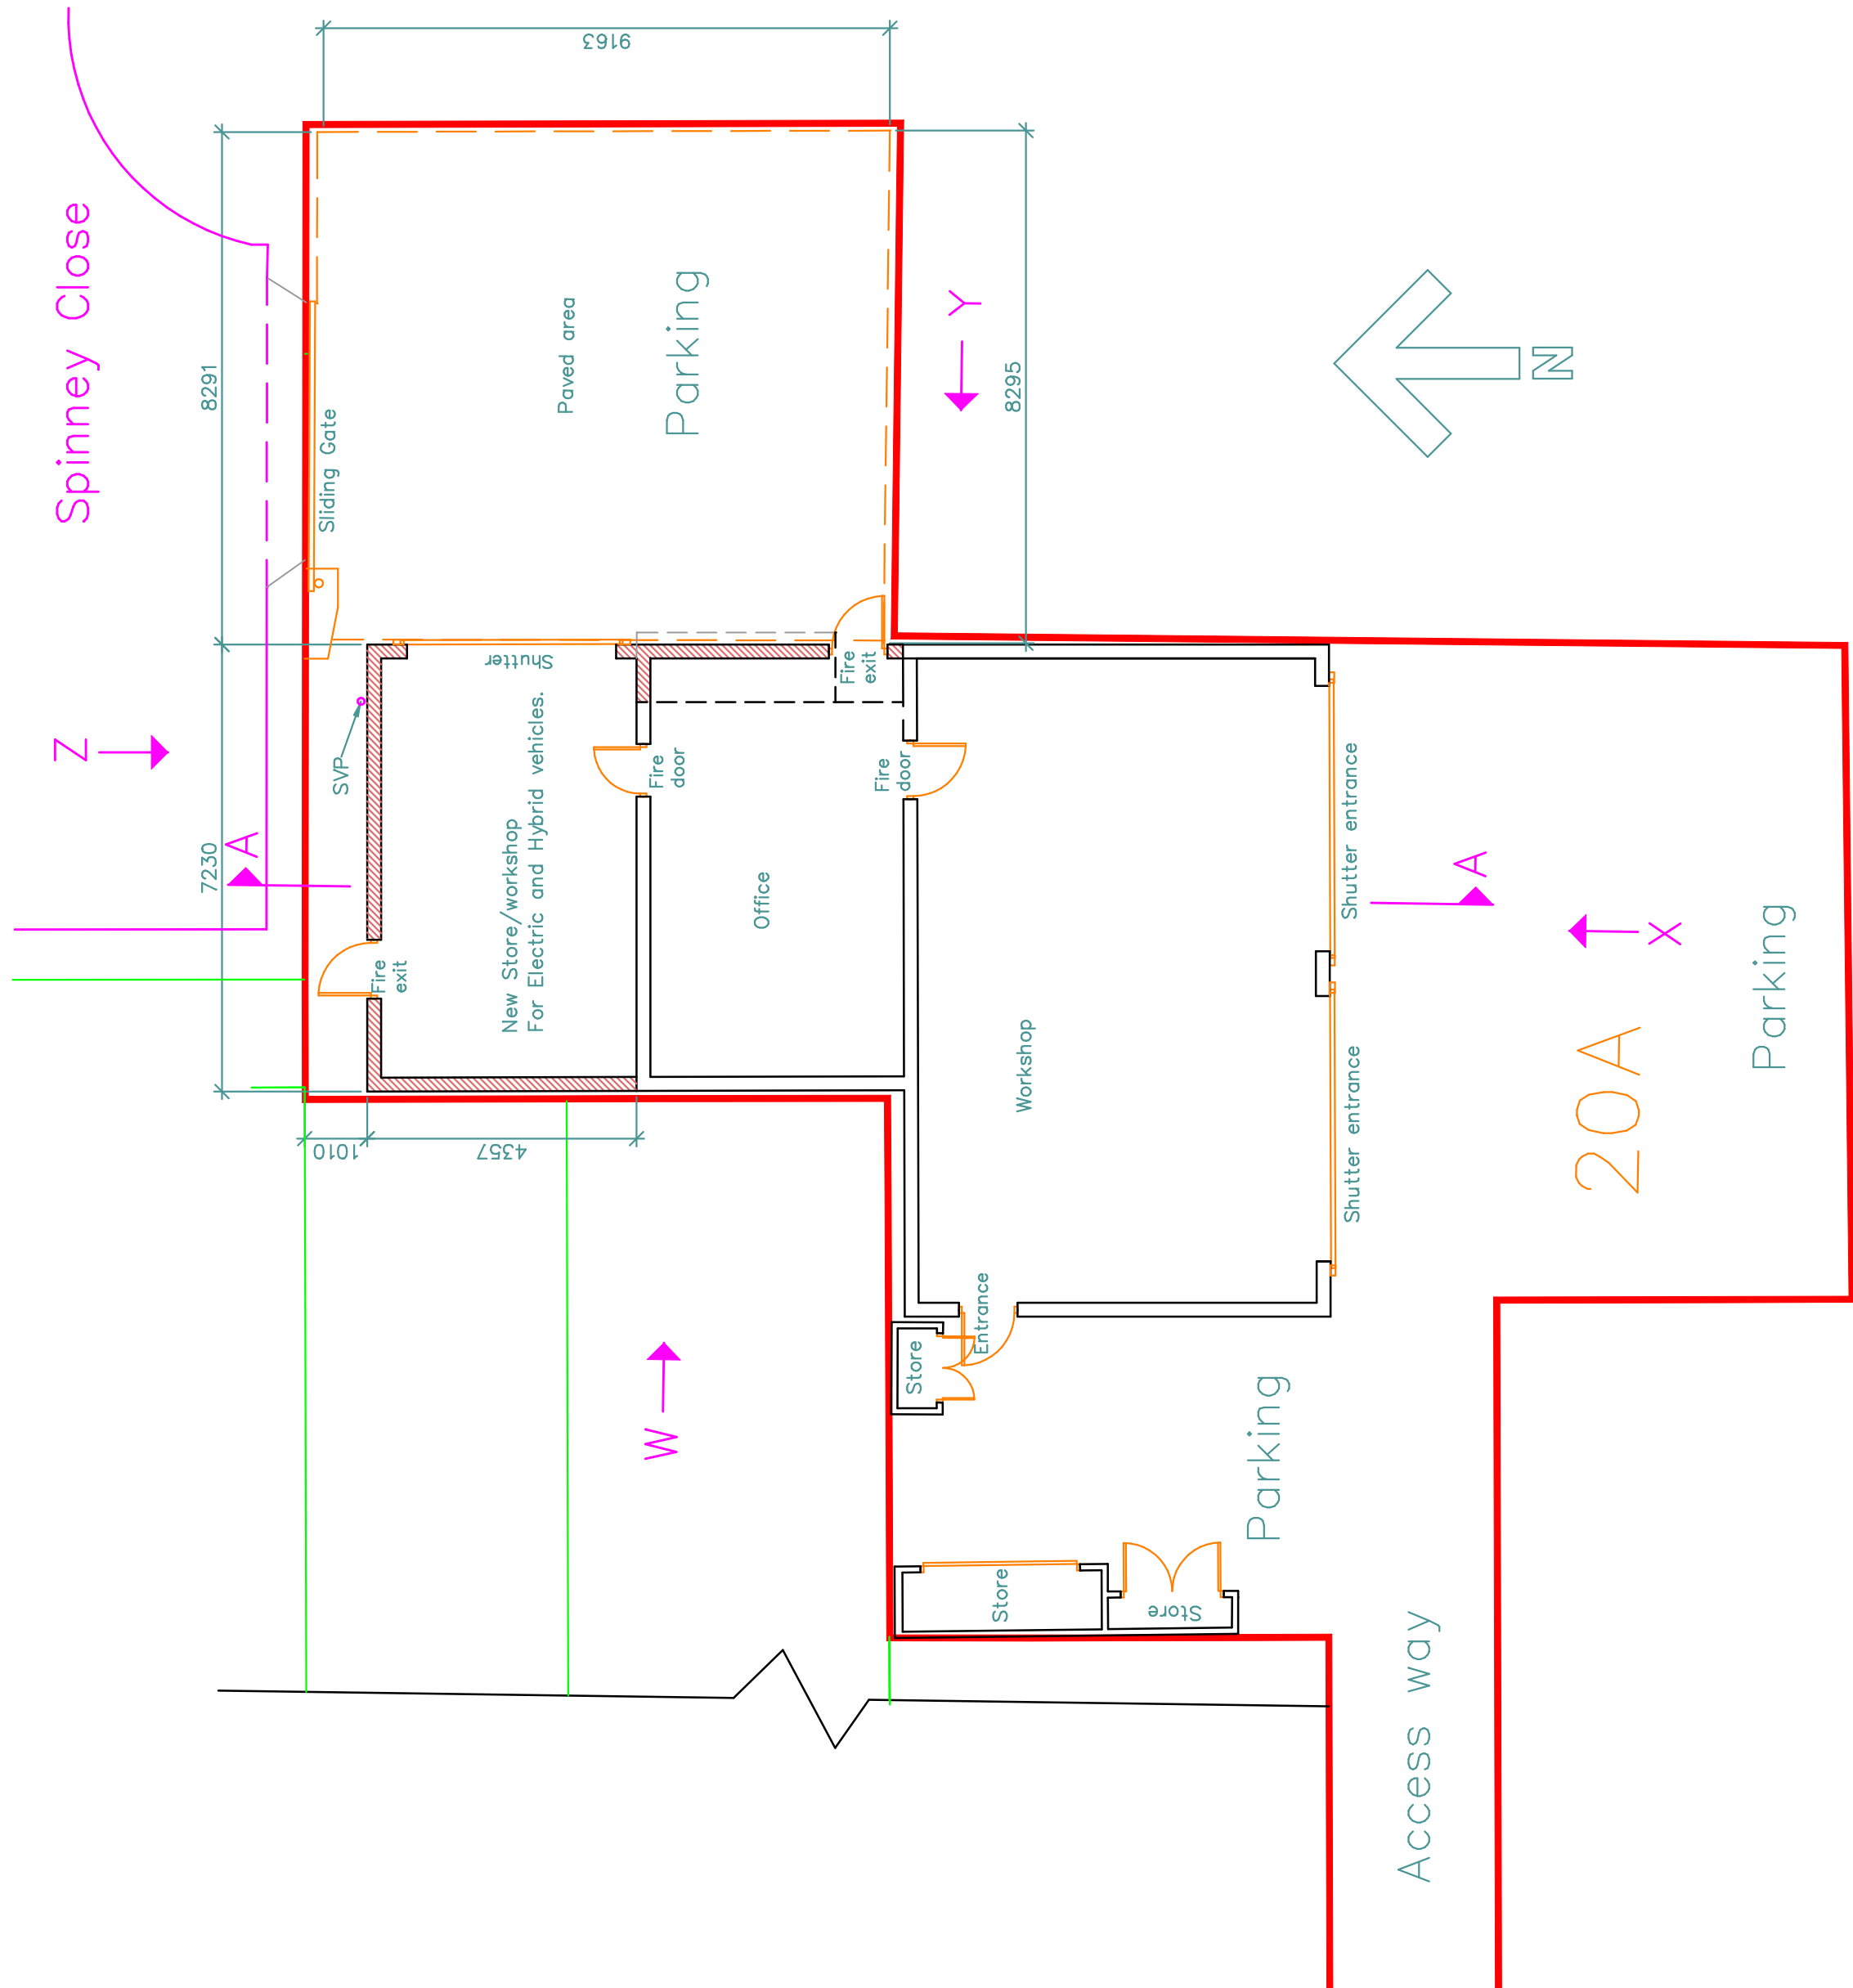
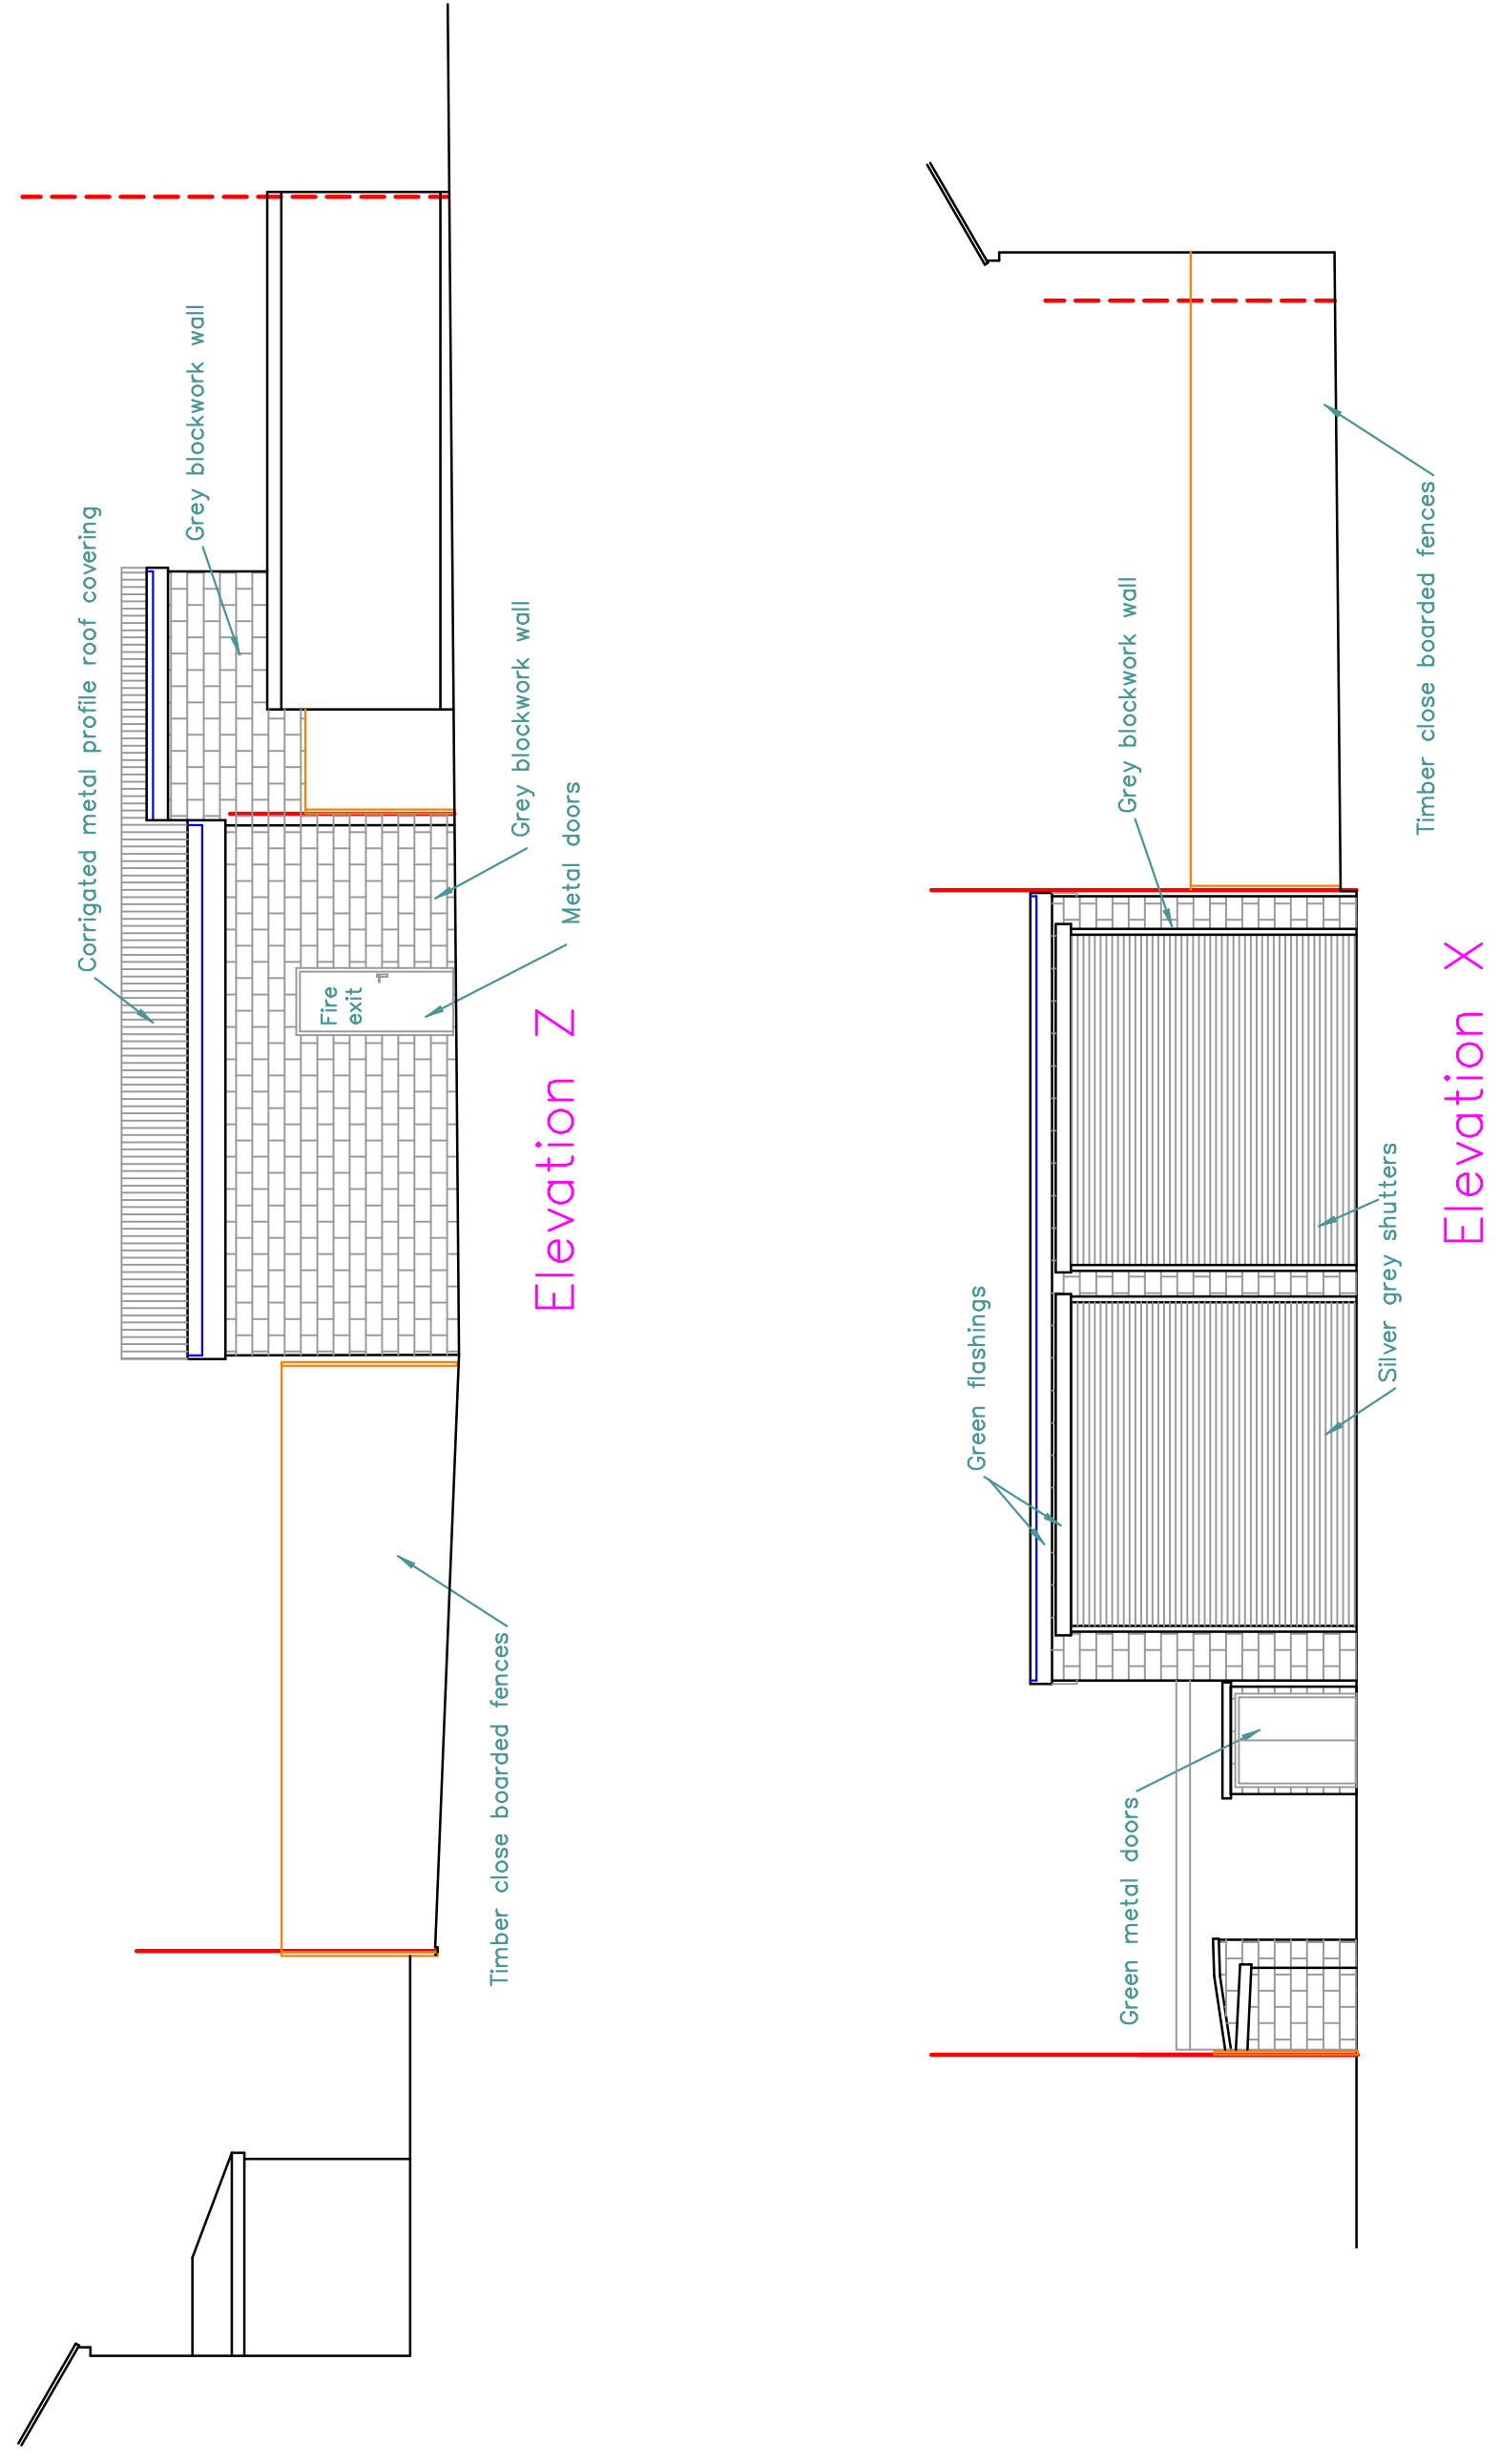
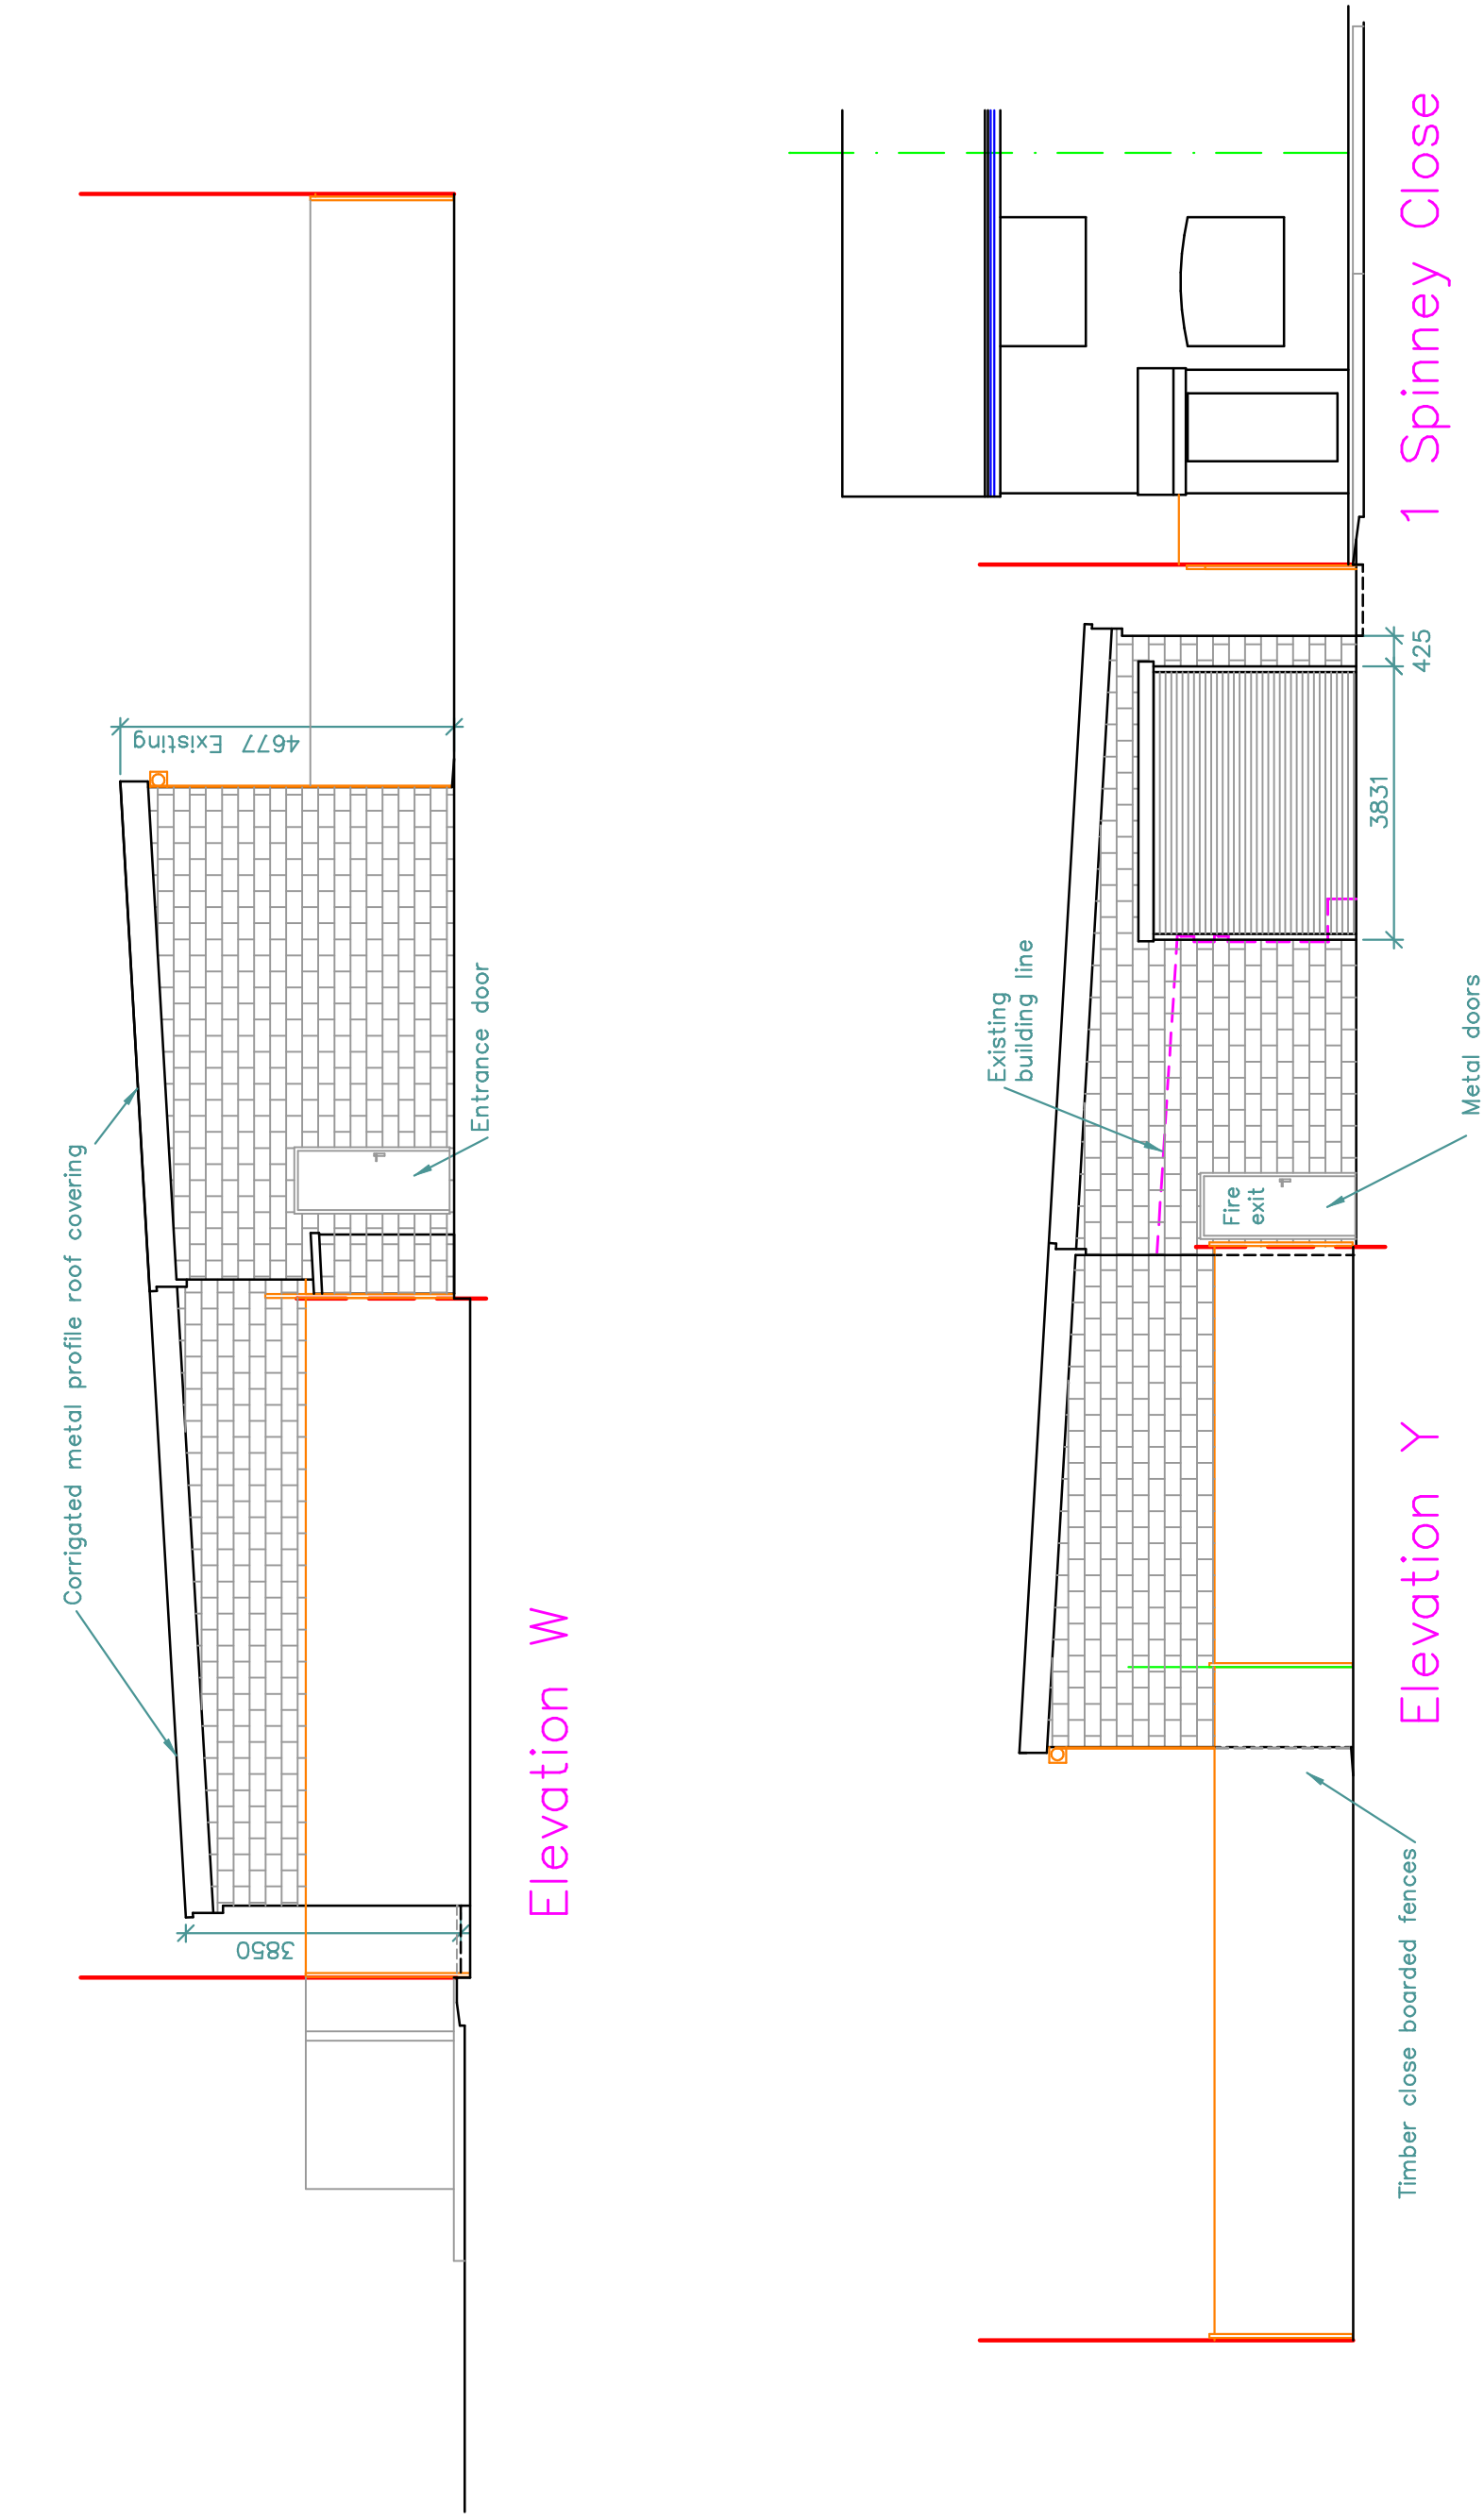


1. Do not scale from this drawing.
 2. All dimensions to be checked on site before ordering materials or commencing work.
 3. In case of discrepancies in drawings, calculations or details refer to TOWERS ASSOCIATES, for clarification: Unilateral decisions by contractors will not be accepted.
 4. For any information not covered by TOWERS ASSOCIATES, for clarification: Unilateral decisions by contractors will not be accepted.
 5. The contractor must ensure that work is being carried out to the latest revisions of all the working drawings.
 6. It is the contractors responsibility to ensure that the drawings are up to date commences on site, and at all prescribed stages of work. All to the District Surveyors satisfaction.
 7. If work commences on site before full drawings have been given, then the ASSOCIATES accept no responsibility for any additional work or materials that the District Surveyor may require.
 8. This drawing and all copies produced there from remain the copyright and property of TOWERS ASSOCIATES. If the contractor requires more than one copy, then all copies must be returned to TOWERS ASSOCIATES if demanded.
- By using this drawing the user and his or her employer signify their agreement of the above terms and conditions.

[illegible]

TOWERS ASSOCIATES
Harefield Oil Terminal, Harvil Rd,
Harefield, MDDX. UB9 6JL.
FAX. 01895 814664
TEL. 01895 812822