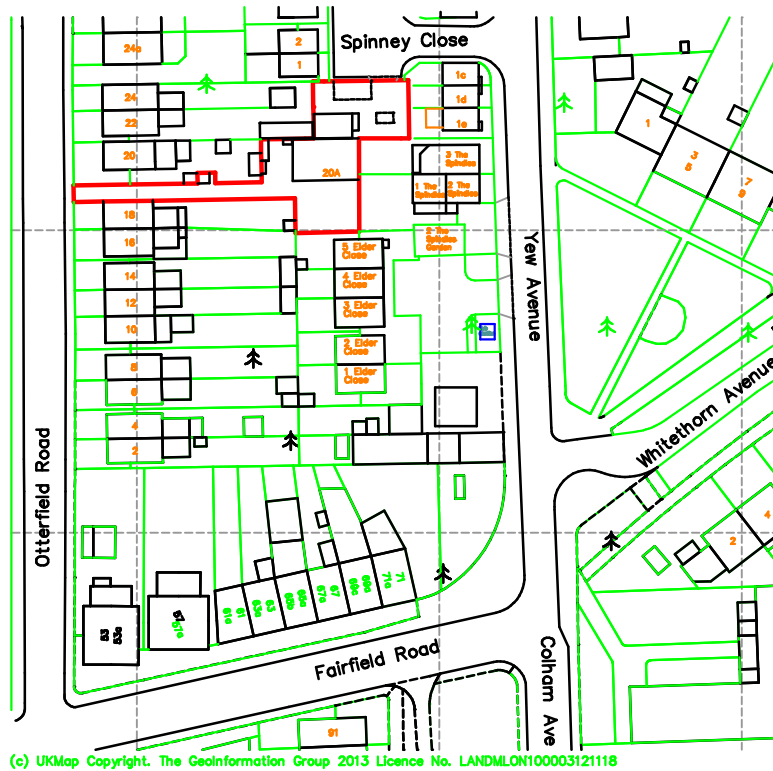


Location plan

DWG No 3216/SK1 Scale 1:1250

20a Ottersfield Road
West Drayton, UB7 8PE.