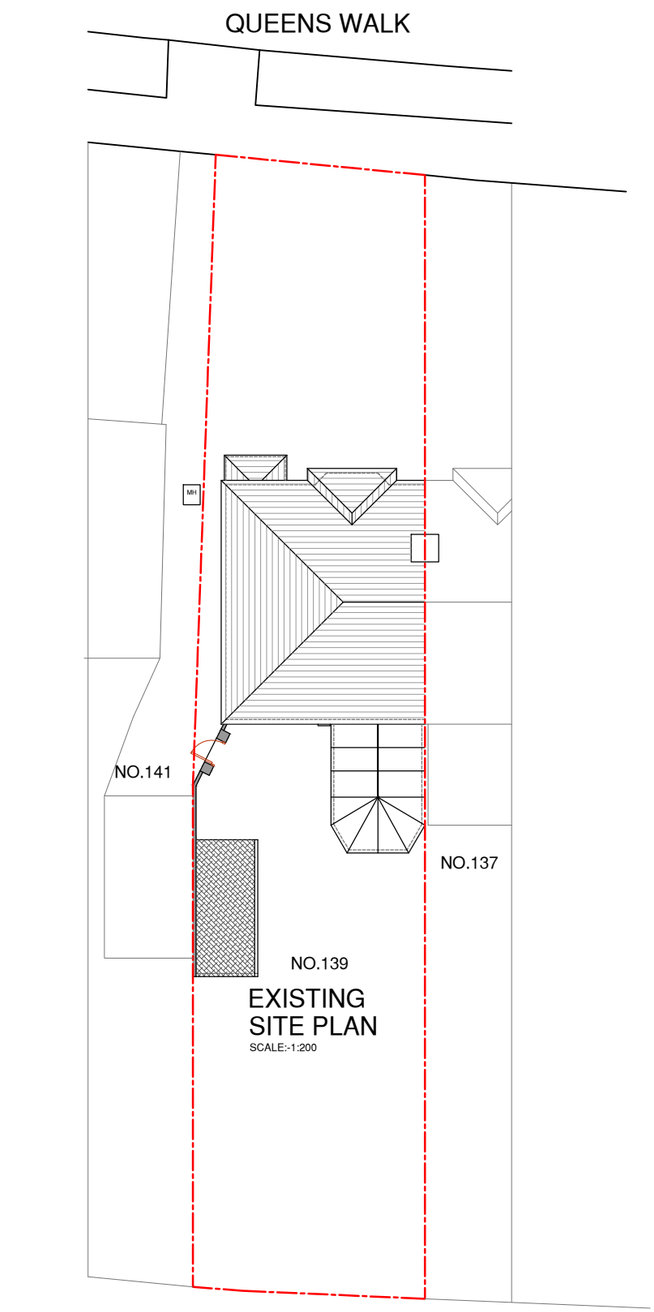


EXISTING
SITE PLAN
SCALE:-1:200

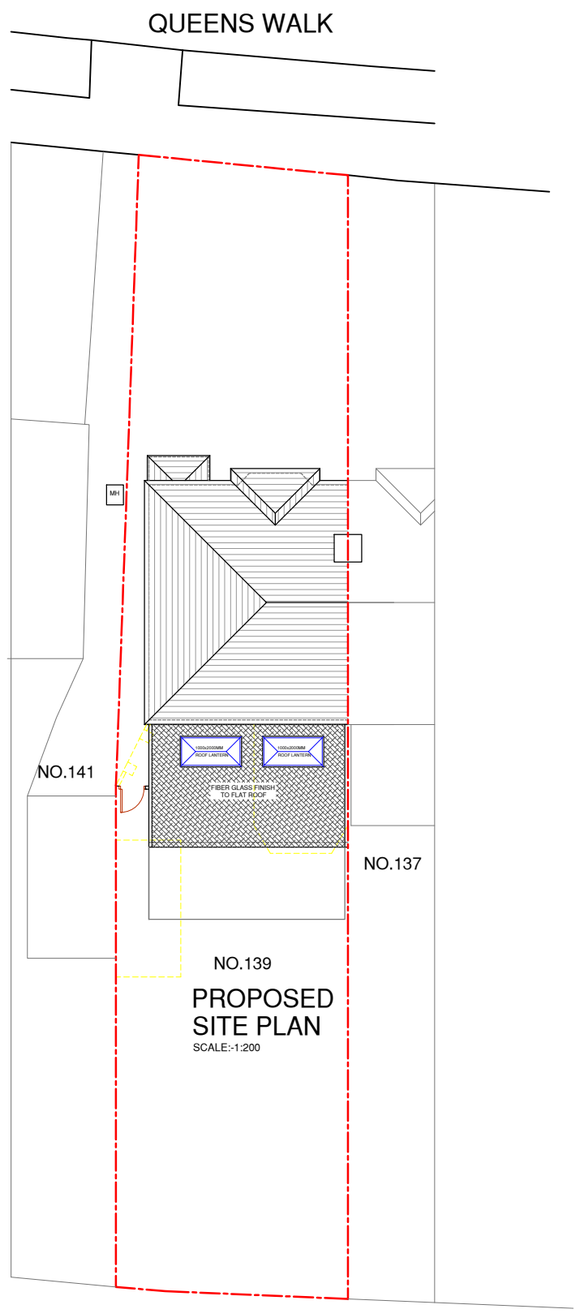


PROPOSED
SITE PLAN
SCALE:-1:200

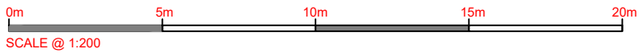


SCALE @ 1:200

NOTES :

| Date | Revisions |
|---|---|

SJR DESIGN LTD.
(ARCHITECTURAL DESIGN & CONSULTANT)

Client: MRS. LINDA MAY

Job Title

139 QUEENS WALK
RUISLIP
HA4 0NW

Drawing Title

EXISTING AND PROPOSED SITE PLANS

Scale: 1 : 200( A3 )

Date: APRIL 2025

Checked by: | Drawn by: RS

Drg No. TP/706/01 | Rev.