LOCATION PLAN

1 : 1250 SCALE

0m 10m 20m 30m 40m 50m 60m 70m 80m 90m 100m

SCALE @ 1:1250

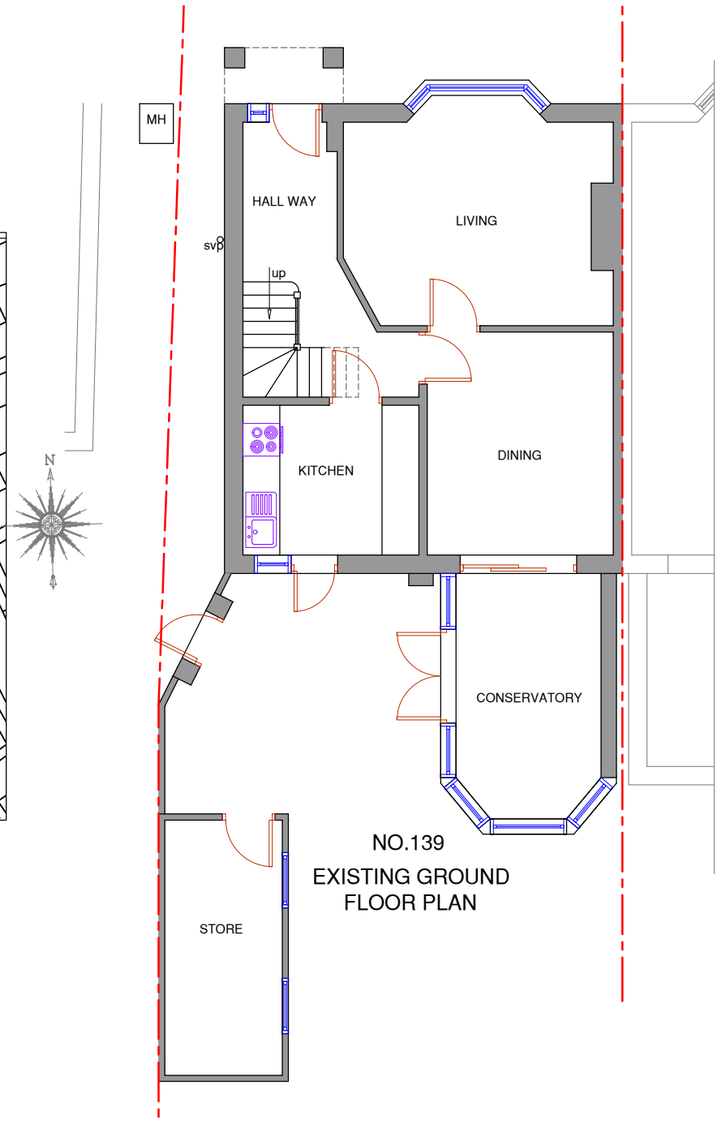

NO.139

EXISTING GROUND FLOOR PLAN

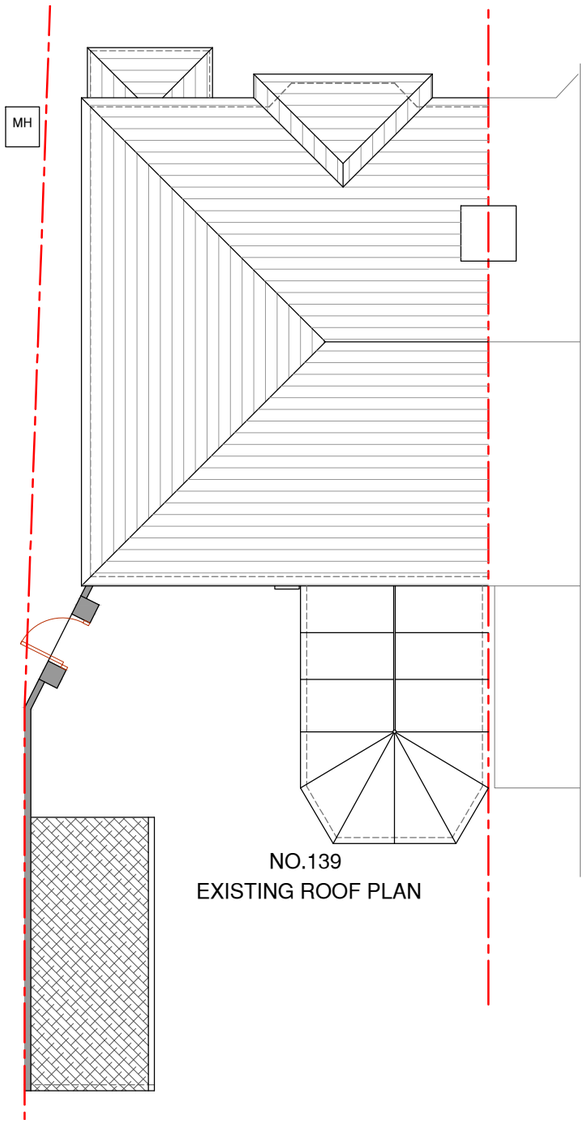

NO.139

EXISTING ROOF PLAN

0m 1m 2m 3m 4m 5m

SCALE @ 1:100

NOTES :

Date	Revisions

SJR DESIGN LTD.

(ARCHITECTURAL DESIGN & CONSULTANT)

Client: MRS. LINDA MAY

Job Title

139 QUEENS WALK
RUISLIP
HA4 0NW

Drawing Title

LOCATION AND EXISTING FLOOR PLANS

Scale: 1 : 1250 / 100 (A3)

Date: APRIL 2025

Checked by: | Drawn by: RS

Drg No. TP/706/02 | Rev.