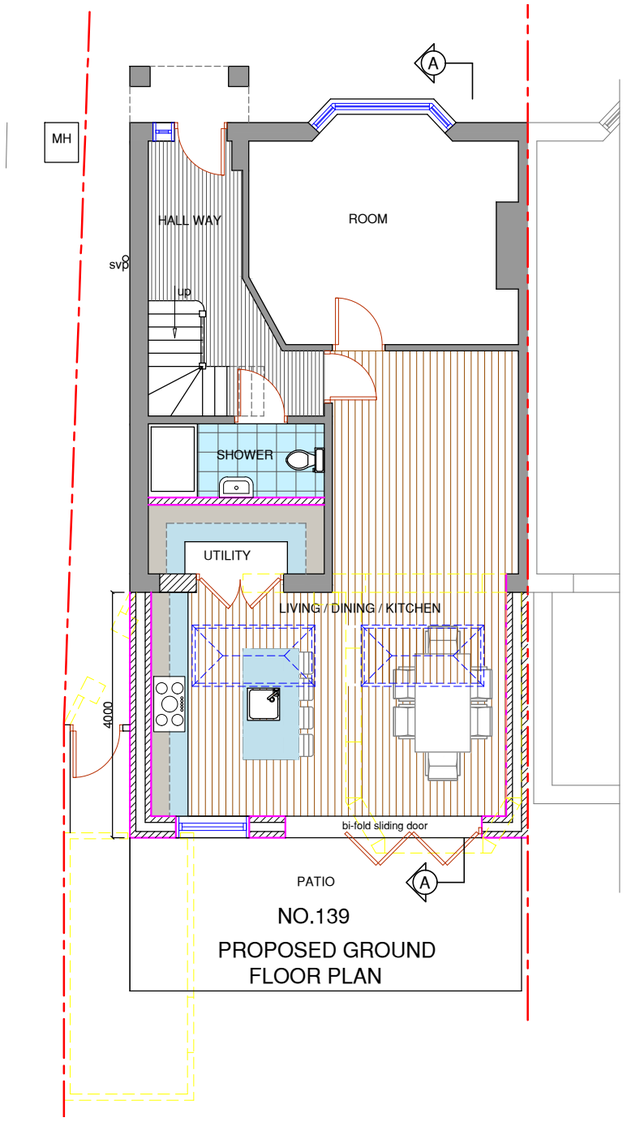

NO.139
PROPOSED GROUND FLOOR PLAN

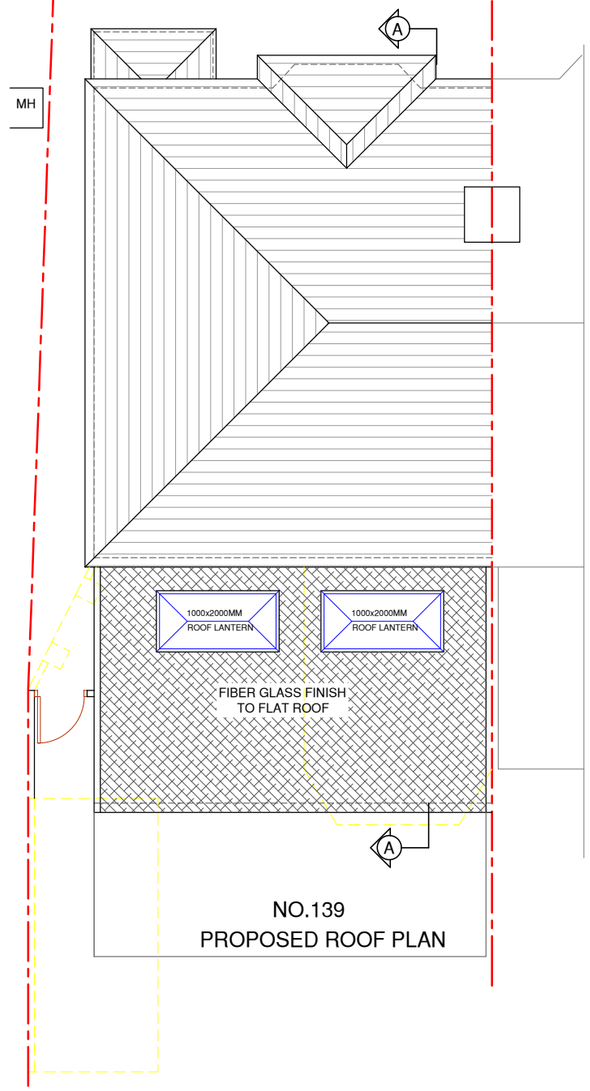

NO.139
PROPOSED ROOF PLAN

AREA CALCULATION :
- garden area around the original house =202.6m²
- **existing store = 7.0M²**
- **proposed rear extension = 25.9m²**

-Total extensions = 32.9m2
less than 50 % of the garden area under permitted development.

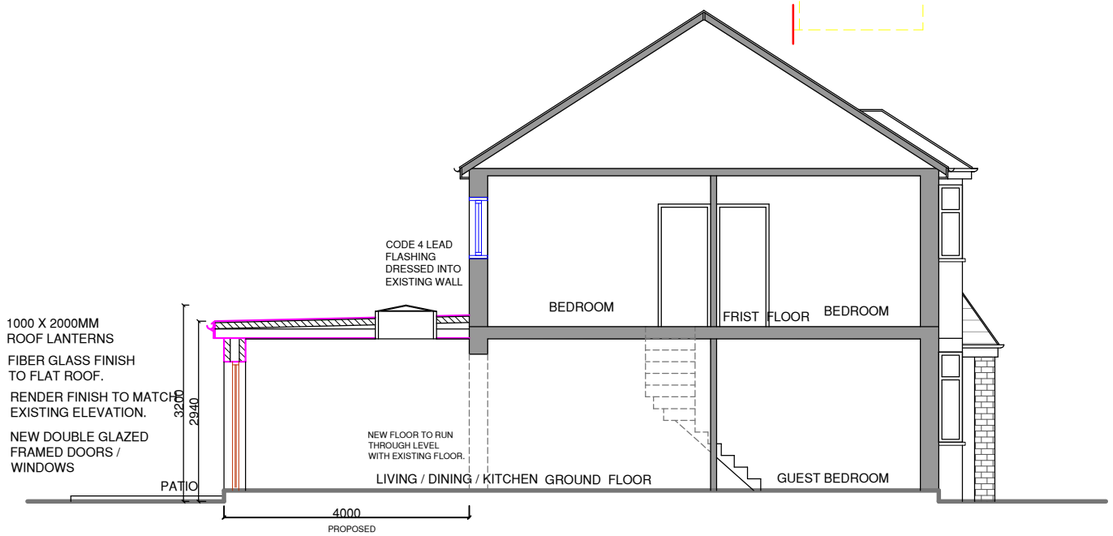

PROPOSED SECTION A-A

0m 1m 2m 3m 4m 5m
SCALE @ 1:100

NOTES :

Date	Revisions

SJR DESIGN LTD.
(ARCHITECTURAL DESIGN & CONSULTANT)

Client: MRS. LINDA MAY

Job Title
139 QUEENS WALK
RUISLIP
HA4 0NW

Drawing Title
PROPOSED FLOOR PLANS AND SECTION

Scale: 1 : 100 (A3)
Date: APRIL 2025
Checked by: Drawn by: RS

Drg No. TP/706/04
Rev.