



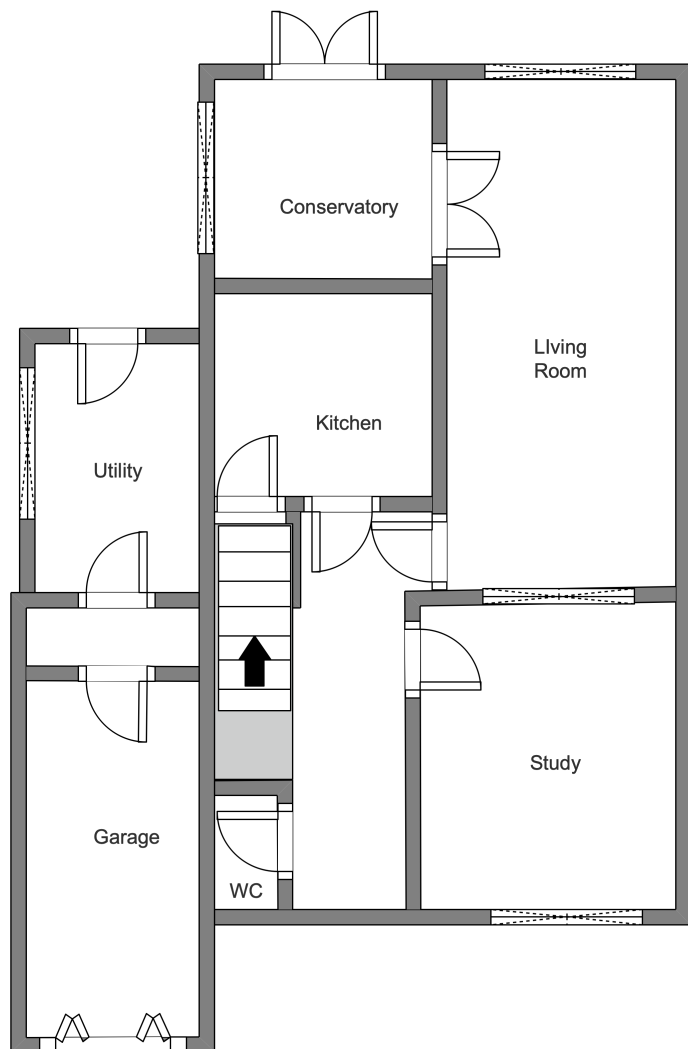

EXISTING GROUND FLOOR

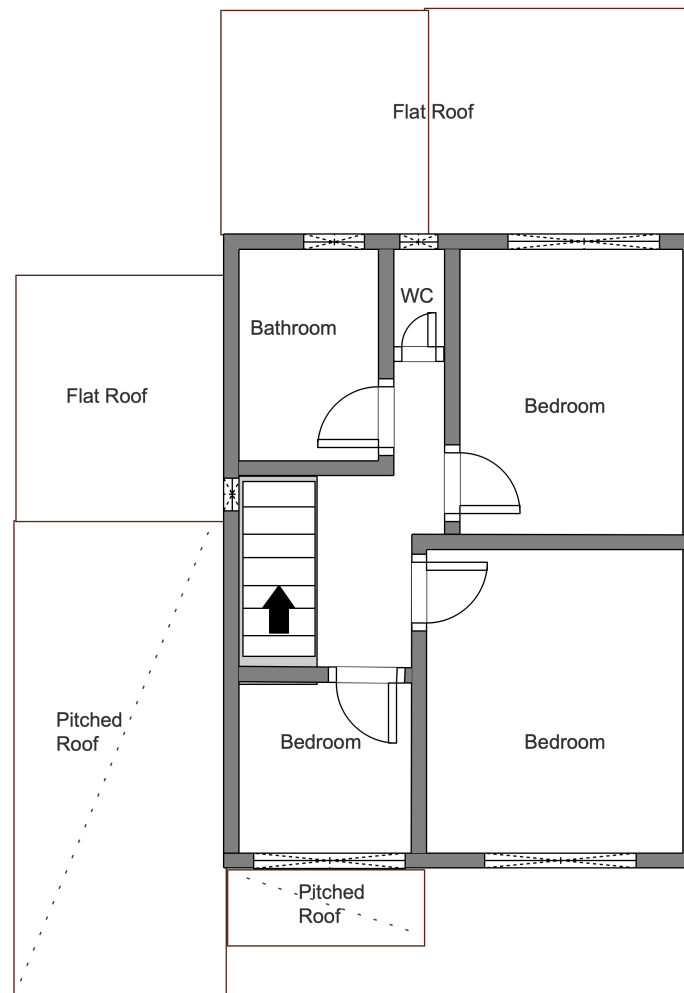

EXISTING FIRST FLOOR



1:100



Address: 46 Warren Road UB10 8AD	Scale: 1:100 - A4
	Date: 11/04/2019
Proposed Work: Double storey rear and side extension, loft conversion and internal alterations.	Drawing No: 11042019 - 03A
	Note: All measurement to be checked on site and not scales from this drawing. Any discrepancies to be reported to the home owner.