


Warren Road

Block Plan
1:200

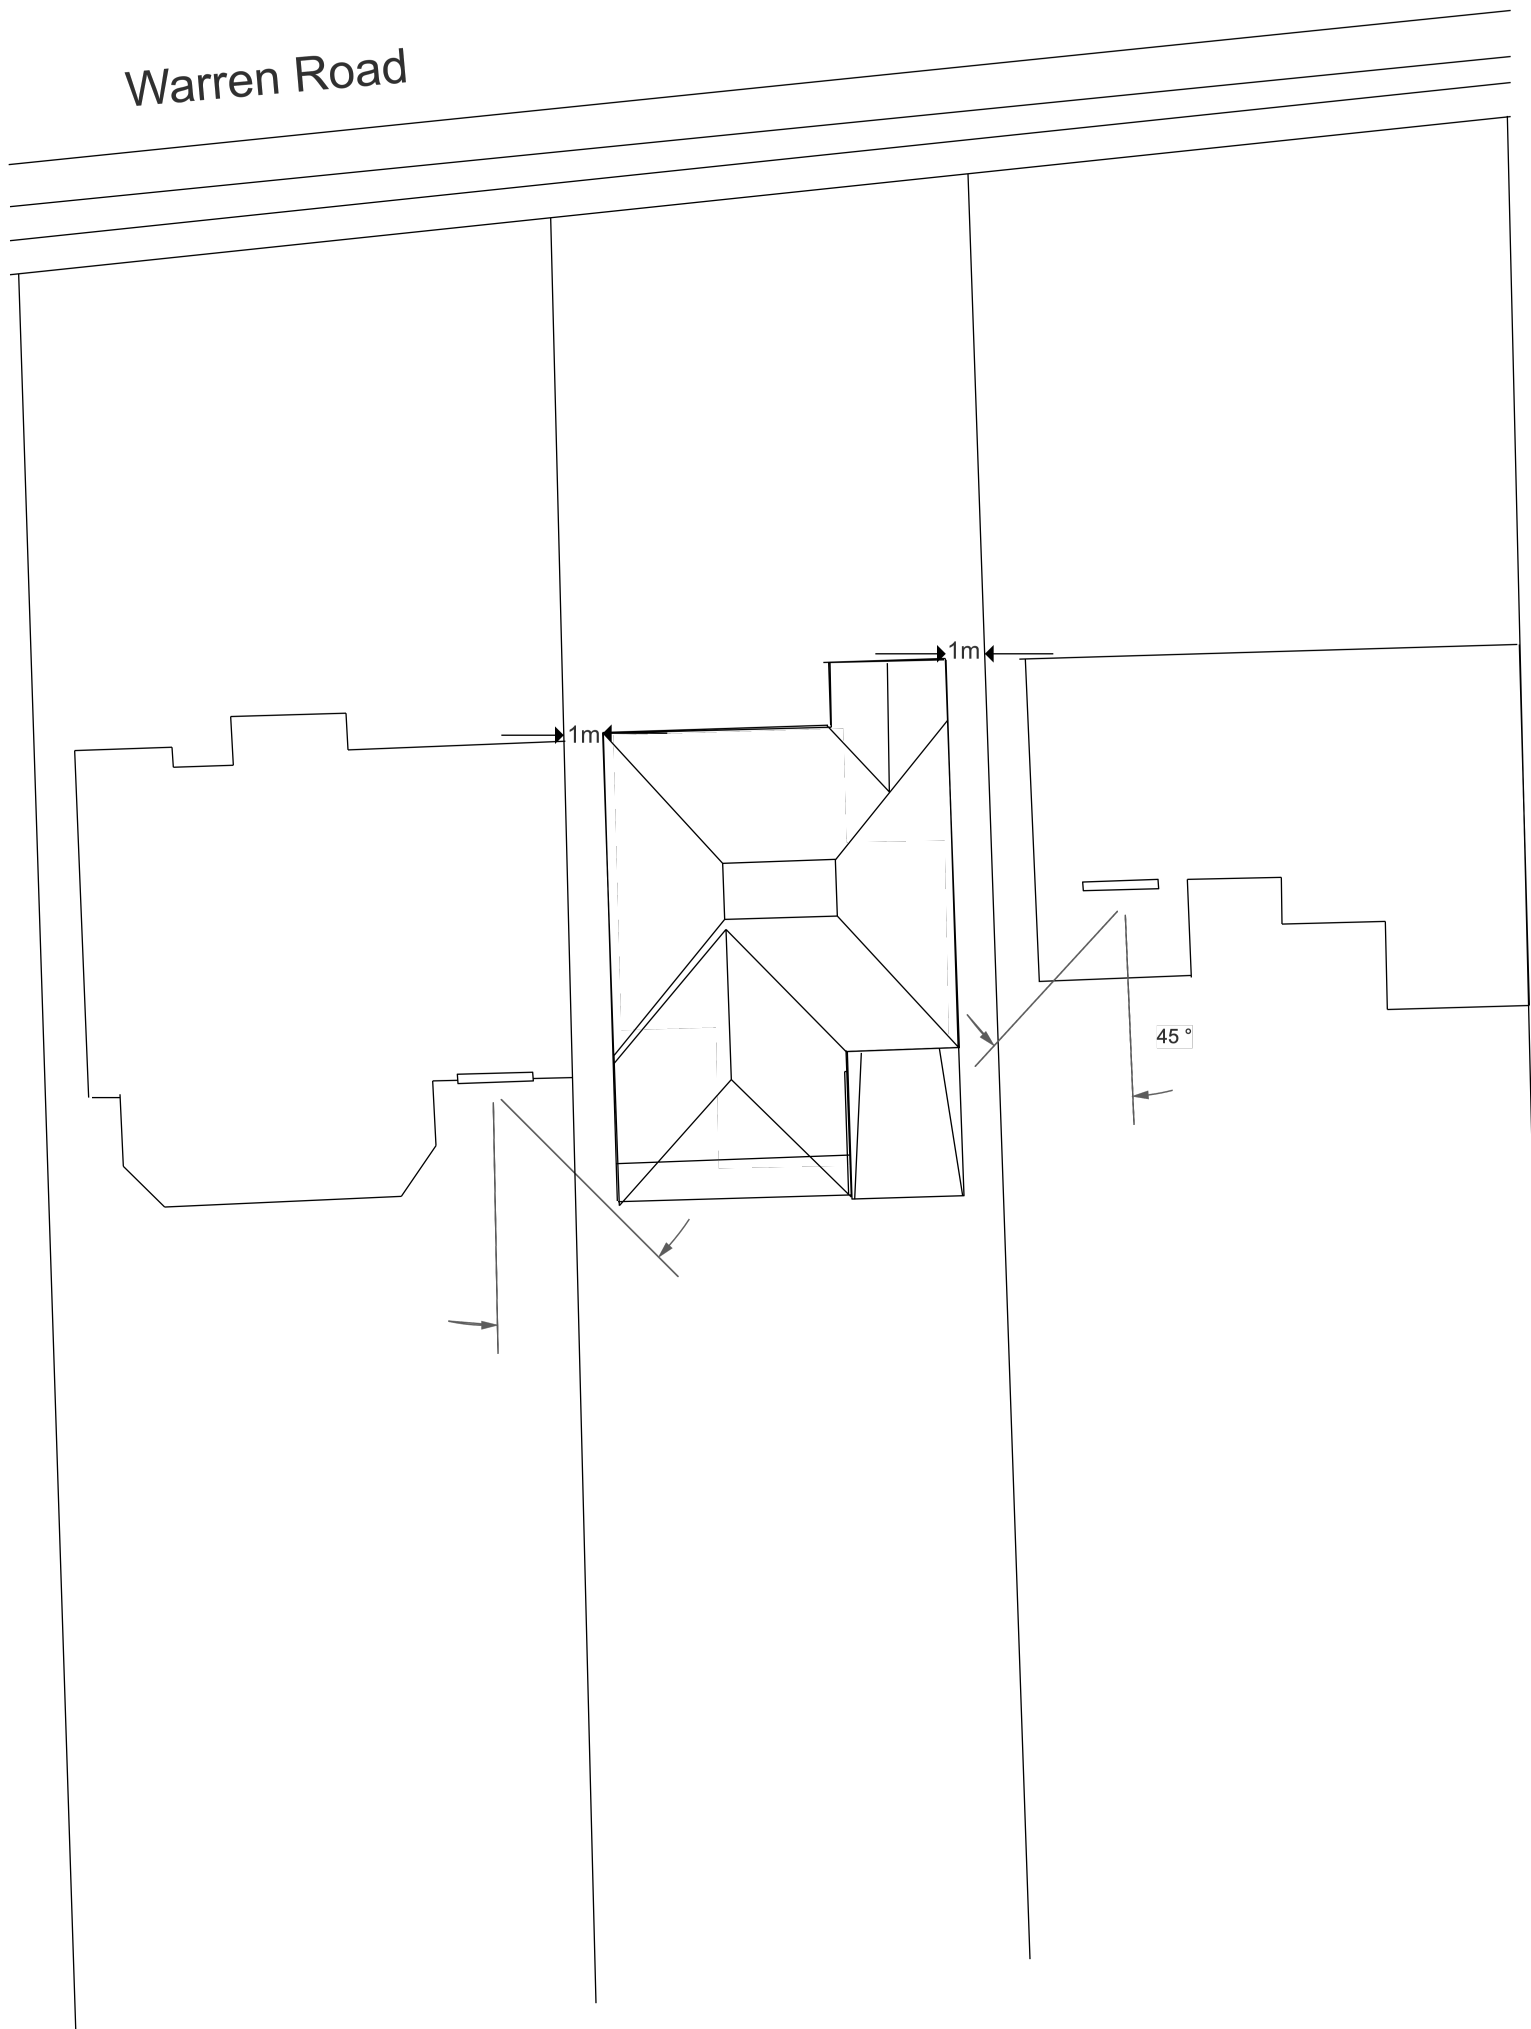

Address: 46 Warren Road UB10 8AD	Scale: 1:200 - A3
	Date: 07/02/2019
Proposed Work: Double storey rear and side extension, loft conversion and internal alterations.	Drawing No: 07022019 - 06A
Note: All measurement to be checked on site and not scales from this drawing. Any discrepancies to be reported to the home owner.	