


Warren Road

Block Plan  
1:200

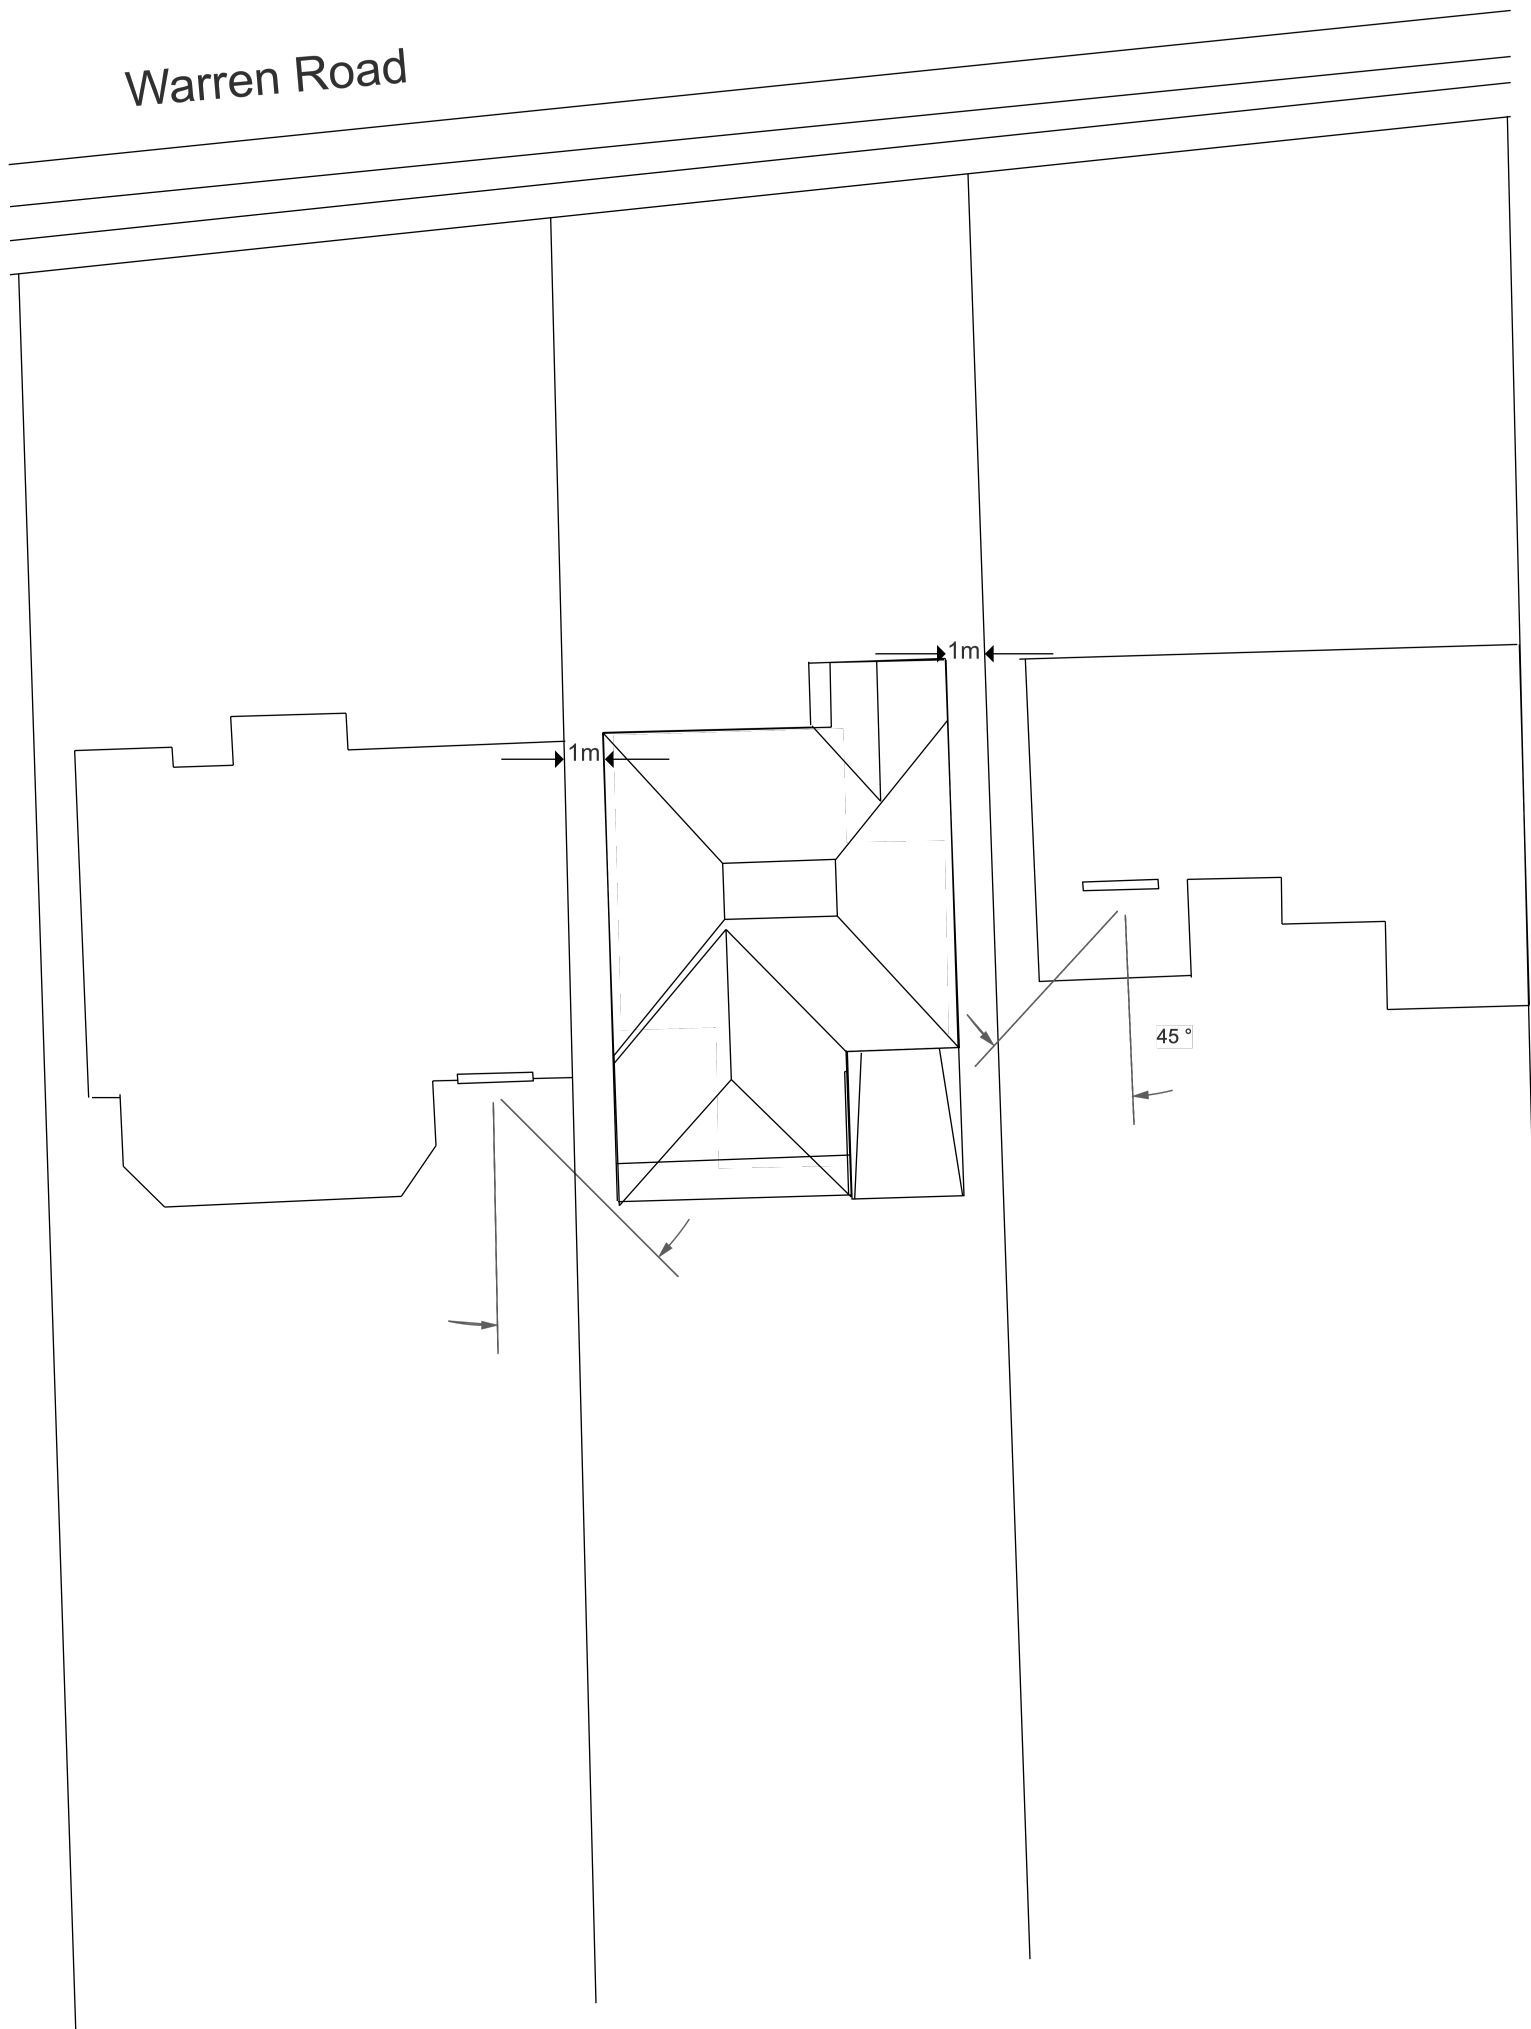

|   |                               |
|---|-------------------------------|
| Address:<br>46 Warren Road<br>UB10 8AD                                                                                                  | Scale:<br>1:200 - A3          |
|   | Date:<br>07/02/2019           |
| Proposed Work:<br>Double storey rear and side<br>extension, loft conversion and<br>internal alterations.                                | Drawing No:<br>07022019 - 06B |
| Note:<br>All measurement to be checked on site and not scales from this drawing.<br>Any discrepancies to be reported to the home owner. |                               |