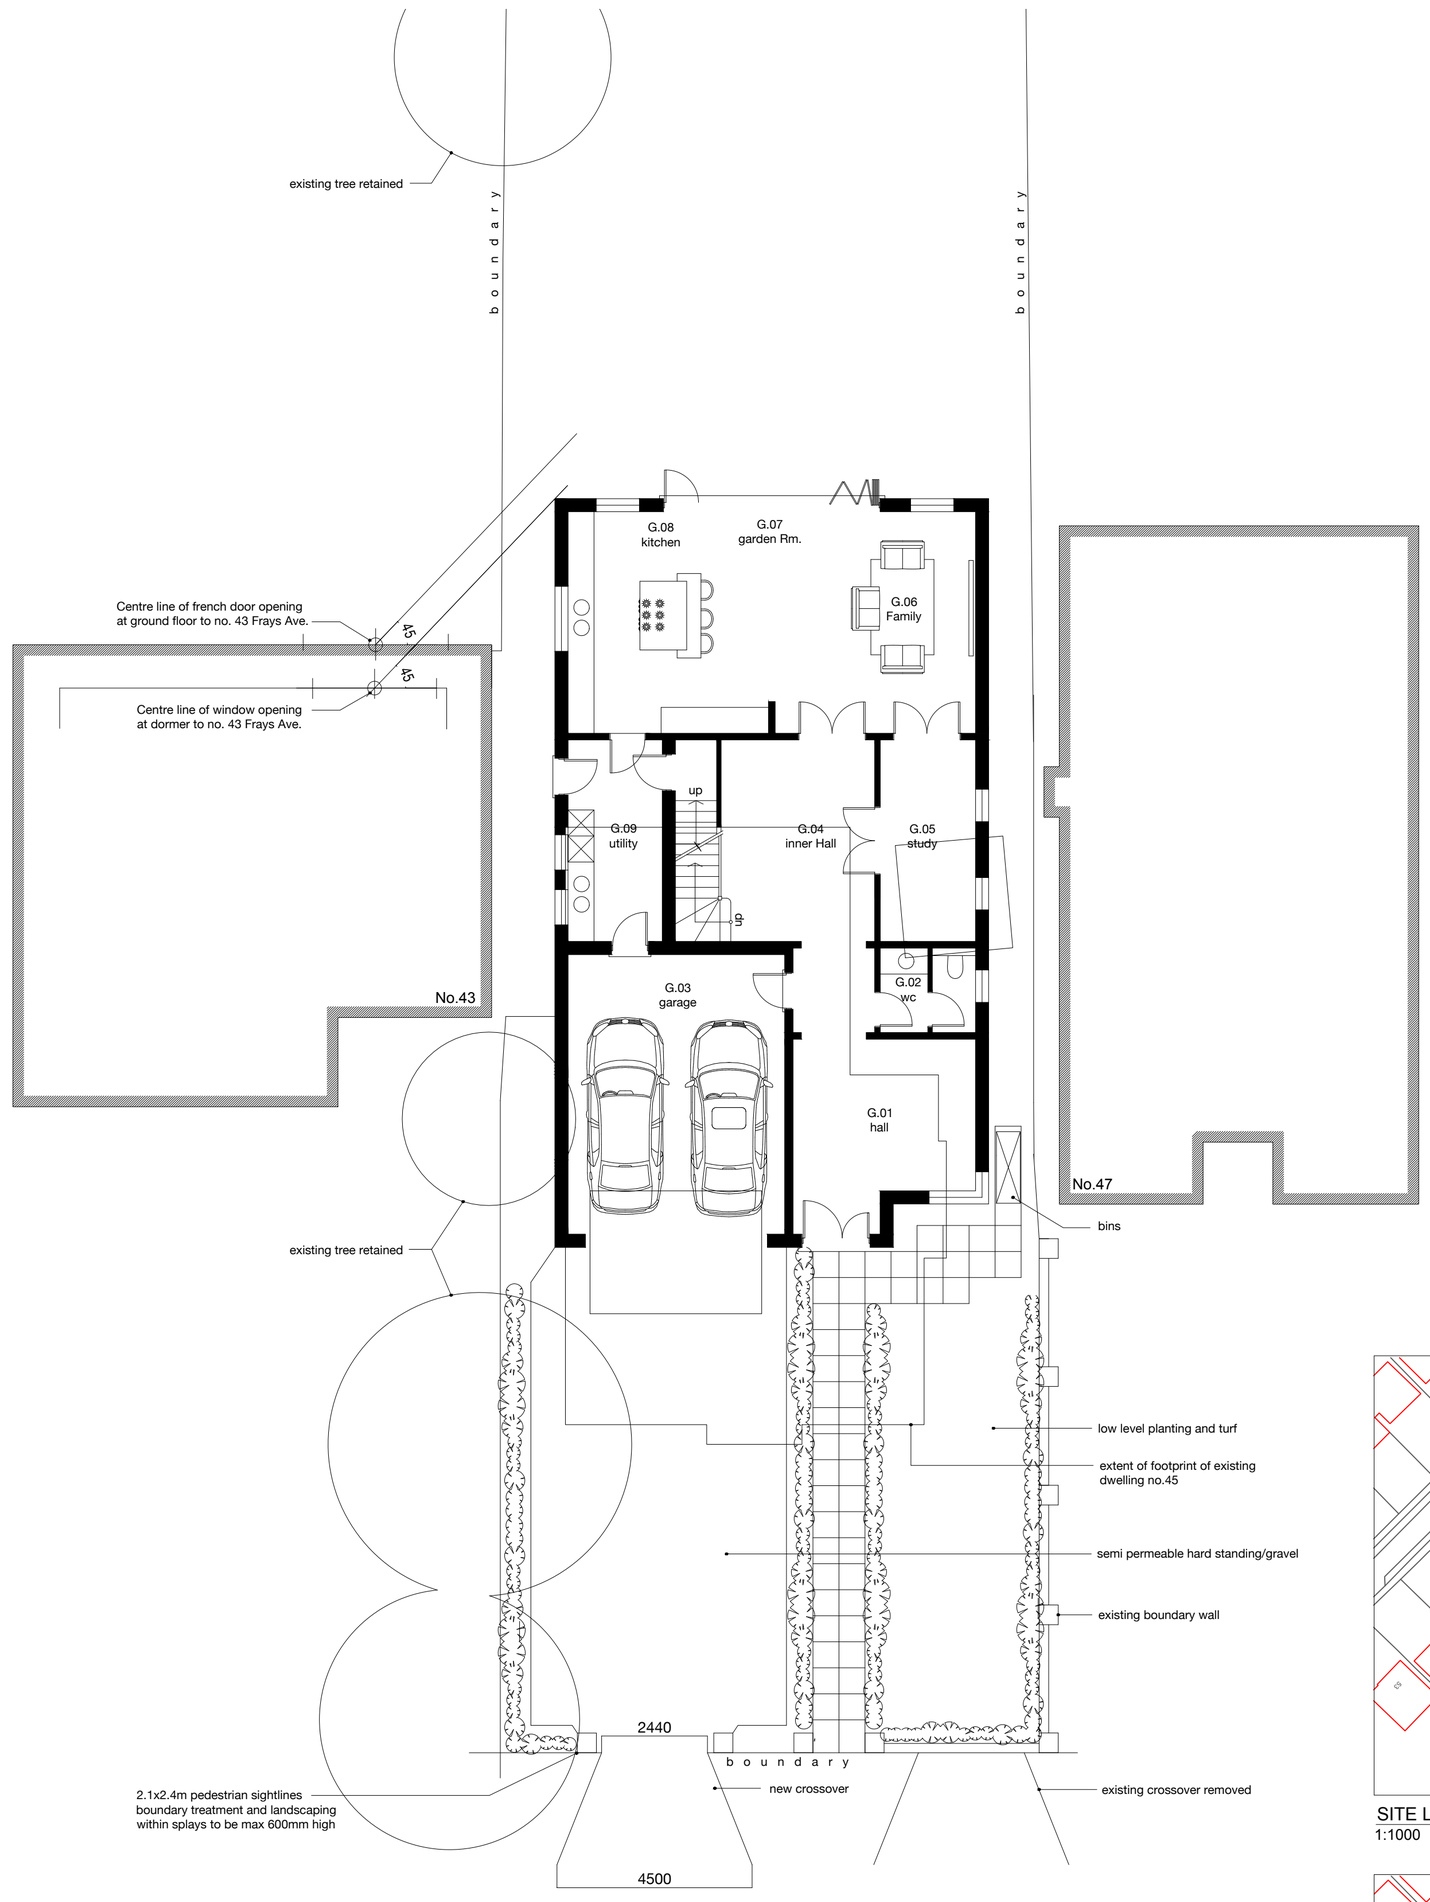

PROPOSED GROUND
1:100 GIFA: 200m²

SITE LOCATION - EXISTING
1:1000

SITE LOCATION - PROPOSED
1:1000

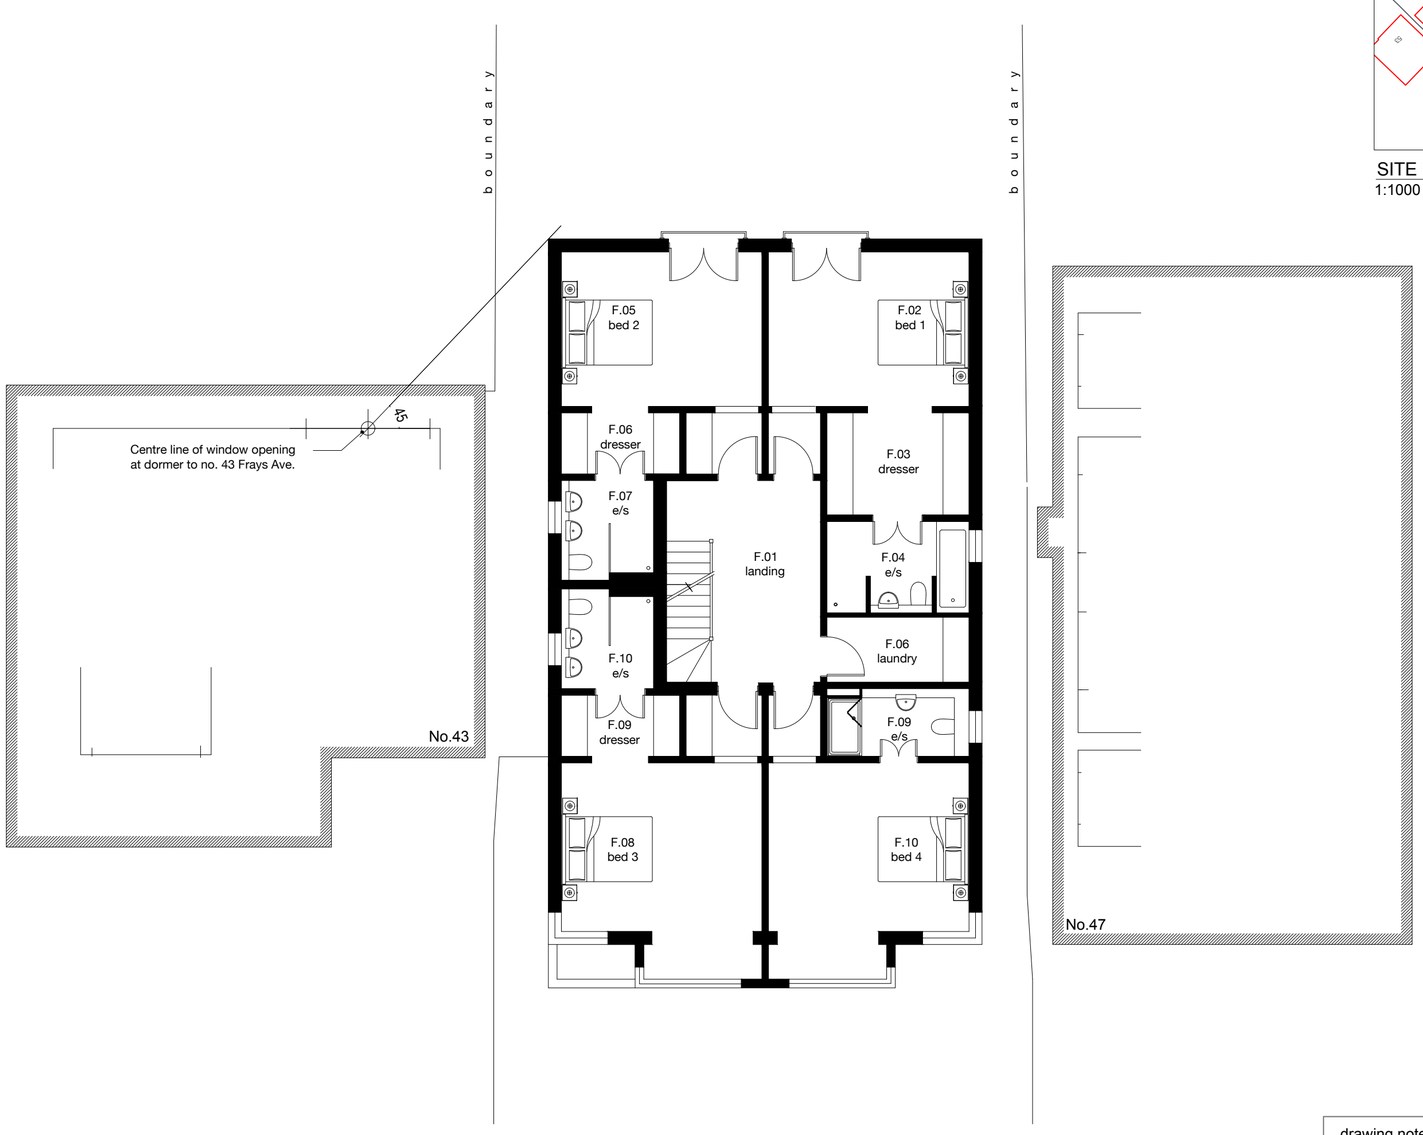

PROPOSED FIRST
1:100 GIFA: 152m²

M 1:100
0 1 2 3 4 5 6 7 8 9 10 [m]

north

Akaal Architecture Ltd
t 07984590178 e kamal@akaalarchitecture.com

drawing notes

© Akaal Architecture Ltd 2023
All rights described in chapter IV of the Copyright Designs & Patents Act 1988 have been generally asserted. This Drawing must not be scaled; only figured dimensions should be used. If there are any discrepancies, or contradictions between this and other information, it should be brought to the Architect's attention.

client:	project:
Parminder Kundra	45 Frays Avenue, West Drayton UB7

drawing title: PROPOSED GROUND + FIRST FLOOR PLANS

date:	scale:	project no.:	drawing no.:	
June 2023	1:100 @A1 1:200 @A3	**2023.011**	**03.01**	**F**