


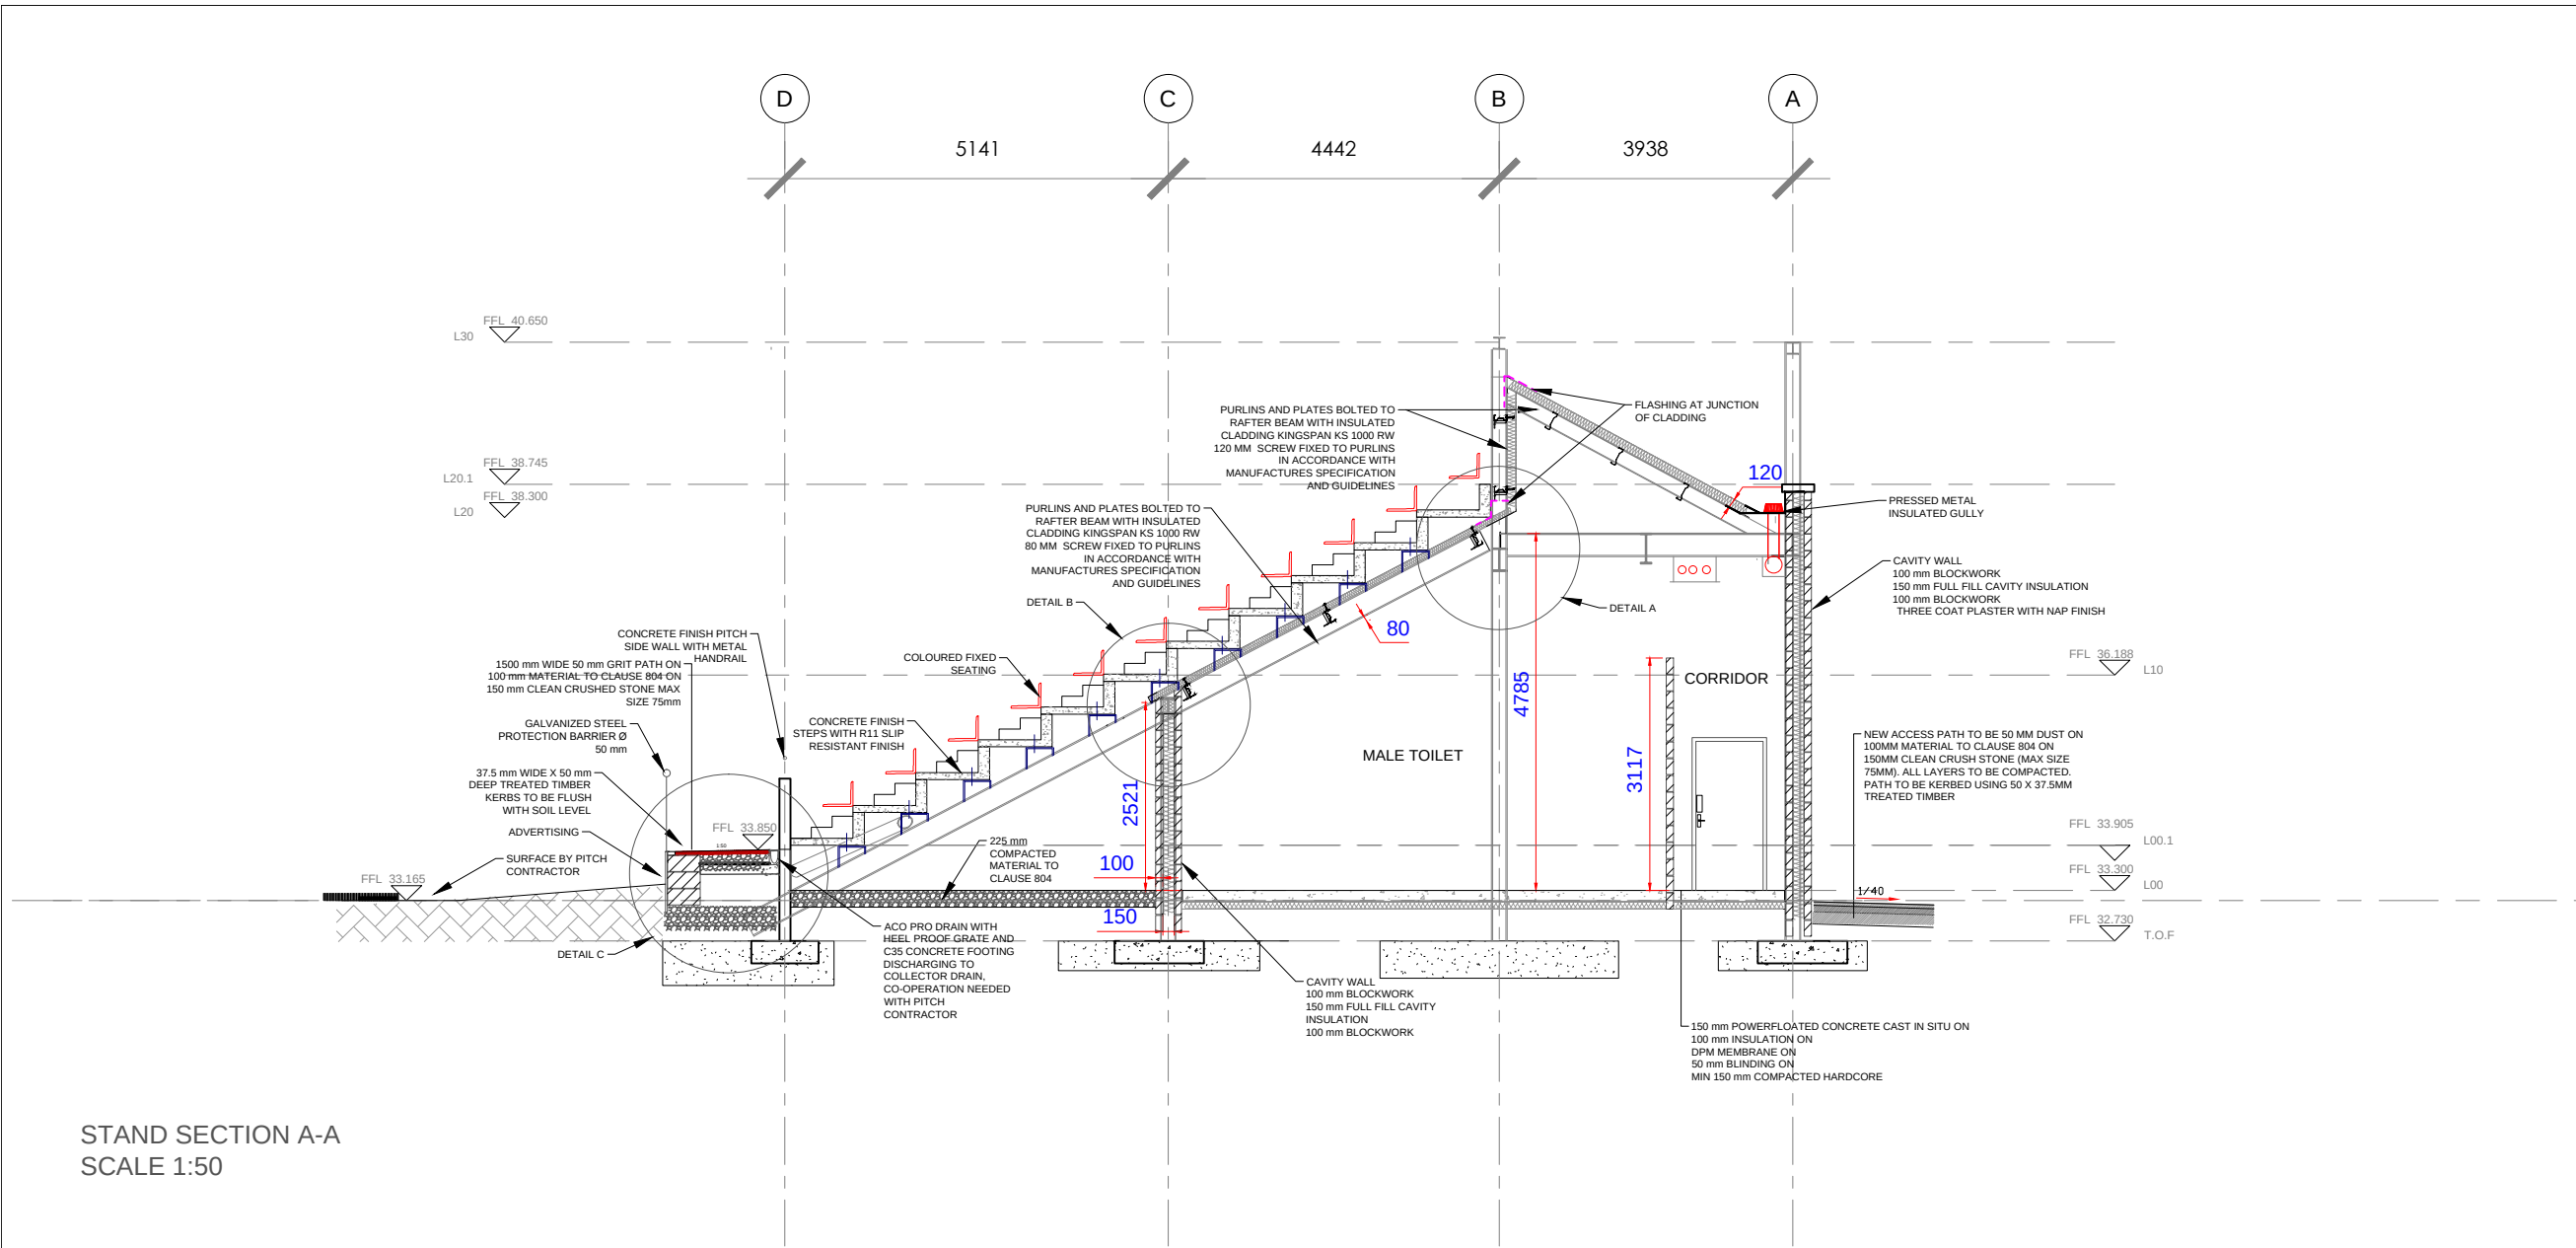

STAND SECTION A-A
SCALE 1:50

GENERAL NOTES

X-BRACING AS PER STRUCTURAL
DRAWING TO BE BOX OUT

NOTES:

- FIGURED DIMENSIONS ONLY TO BE TAKEN FROM THIS DRAWING.
- ALL DRAWINGS TO BE CHECKED BY THE CONTRACTOR ON SITE.
- ENGINEER/EMPLOYERS REPRESENTATIVE, AS APPROPRIATE, TO BE INFORMED BY THE CONTRACTOR OF ANY DISCREPANCIES BEFORE ANY WORK COMMENCES.
- THE CONTRACTOR SHALL UNDERTAKE A THOROUGH CHECK FOR THE ACTUAL LOCATION OF ALL SERVICES/UTILITIES, ABOVE AND BELOW GROUND, BEFORE ANY WORK COMMENCES.
- ALL LEVELS SHOWN RELATE TO ORDNANCE SURVEY DATUM AT MALIN HEAD.

Rev	Date	Description	By	Chkd.
A	15.01.2016	Issued for Planning Purposes	JK	AD

Client: Coiste Chontae Londain
(London GAA County Board)

Project: Redevelopment of Emerald GAA
Grounds at West End Road, Ruislip
Main Contract

Title: Section A-A and Details

Scale @ A1: 1:50 1:20

Prepared by: KL
Checked: AD
Date: 16/12/2015
Project Director: C. McGovern
Drawing Status: Planning




TOBIN Consulting Engineers (UK) Ltd.
Floor 4, Ergon House,
Dean Bradley Street,
Westminster,
SW1p 2AL, London
Tel: +0044 203 713 4371
e-mail: info@tobin-uk.com
www.tobin.ie

TOBIN Consulting Engineers will not be liable for any use of this document for any purpose other than that for which it was originally prepared and provided. Except where specifically and explicitly agreed in writing by TOBIN Consulting Engineers, no copyright notice, no part of this document may be reproduced or transmitted in any form and this document shall not be relied upon by any third party for any purpose.


Drawing No.: 7321-2009

Revision: A

DETAIL A
1:20

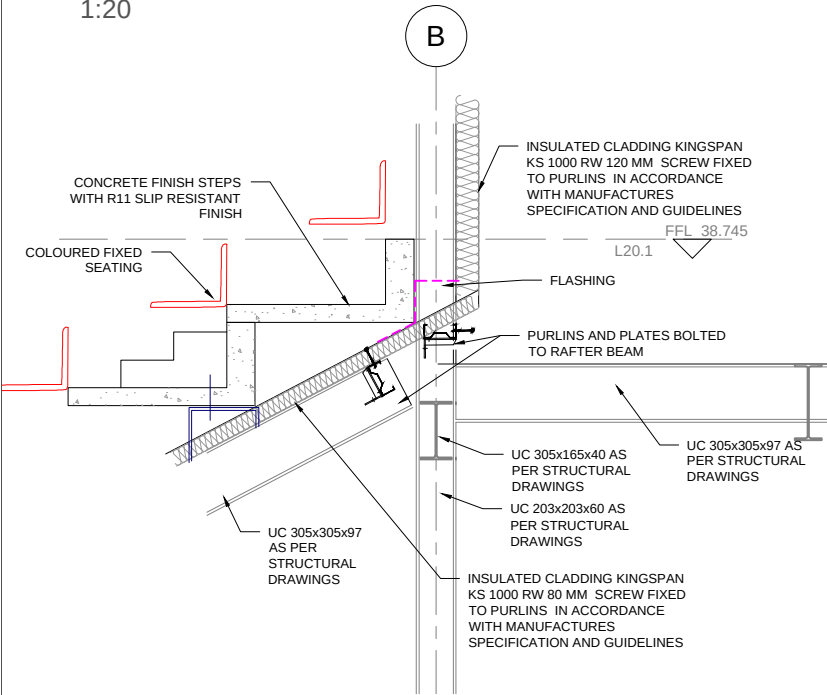

DETAIL B
1:20

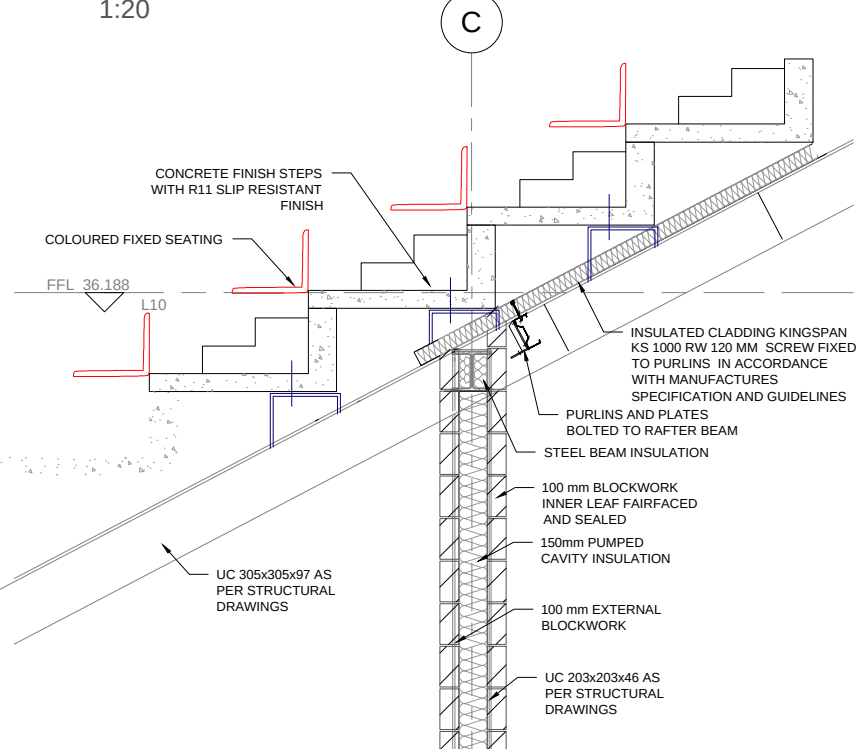

DETAIL C
1:20

