


© Crown copyright and database rights 2019 OS 100038864
Reproduction in whole or in part is prohibited
without the permission of Ordnance Survey.

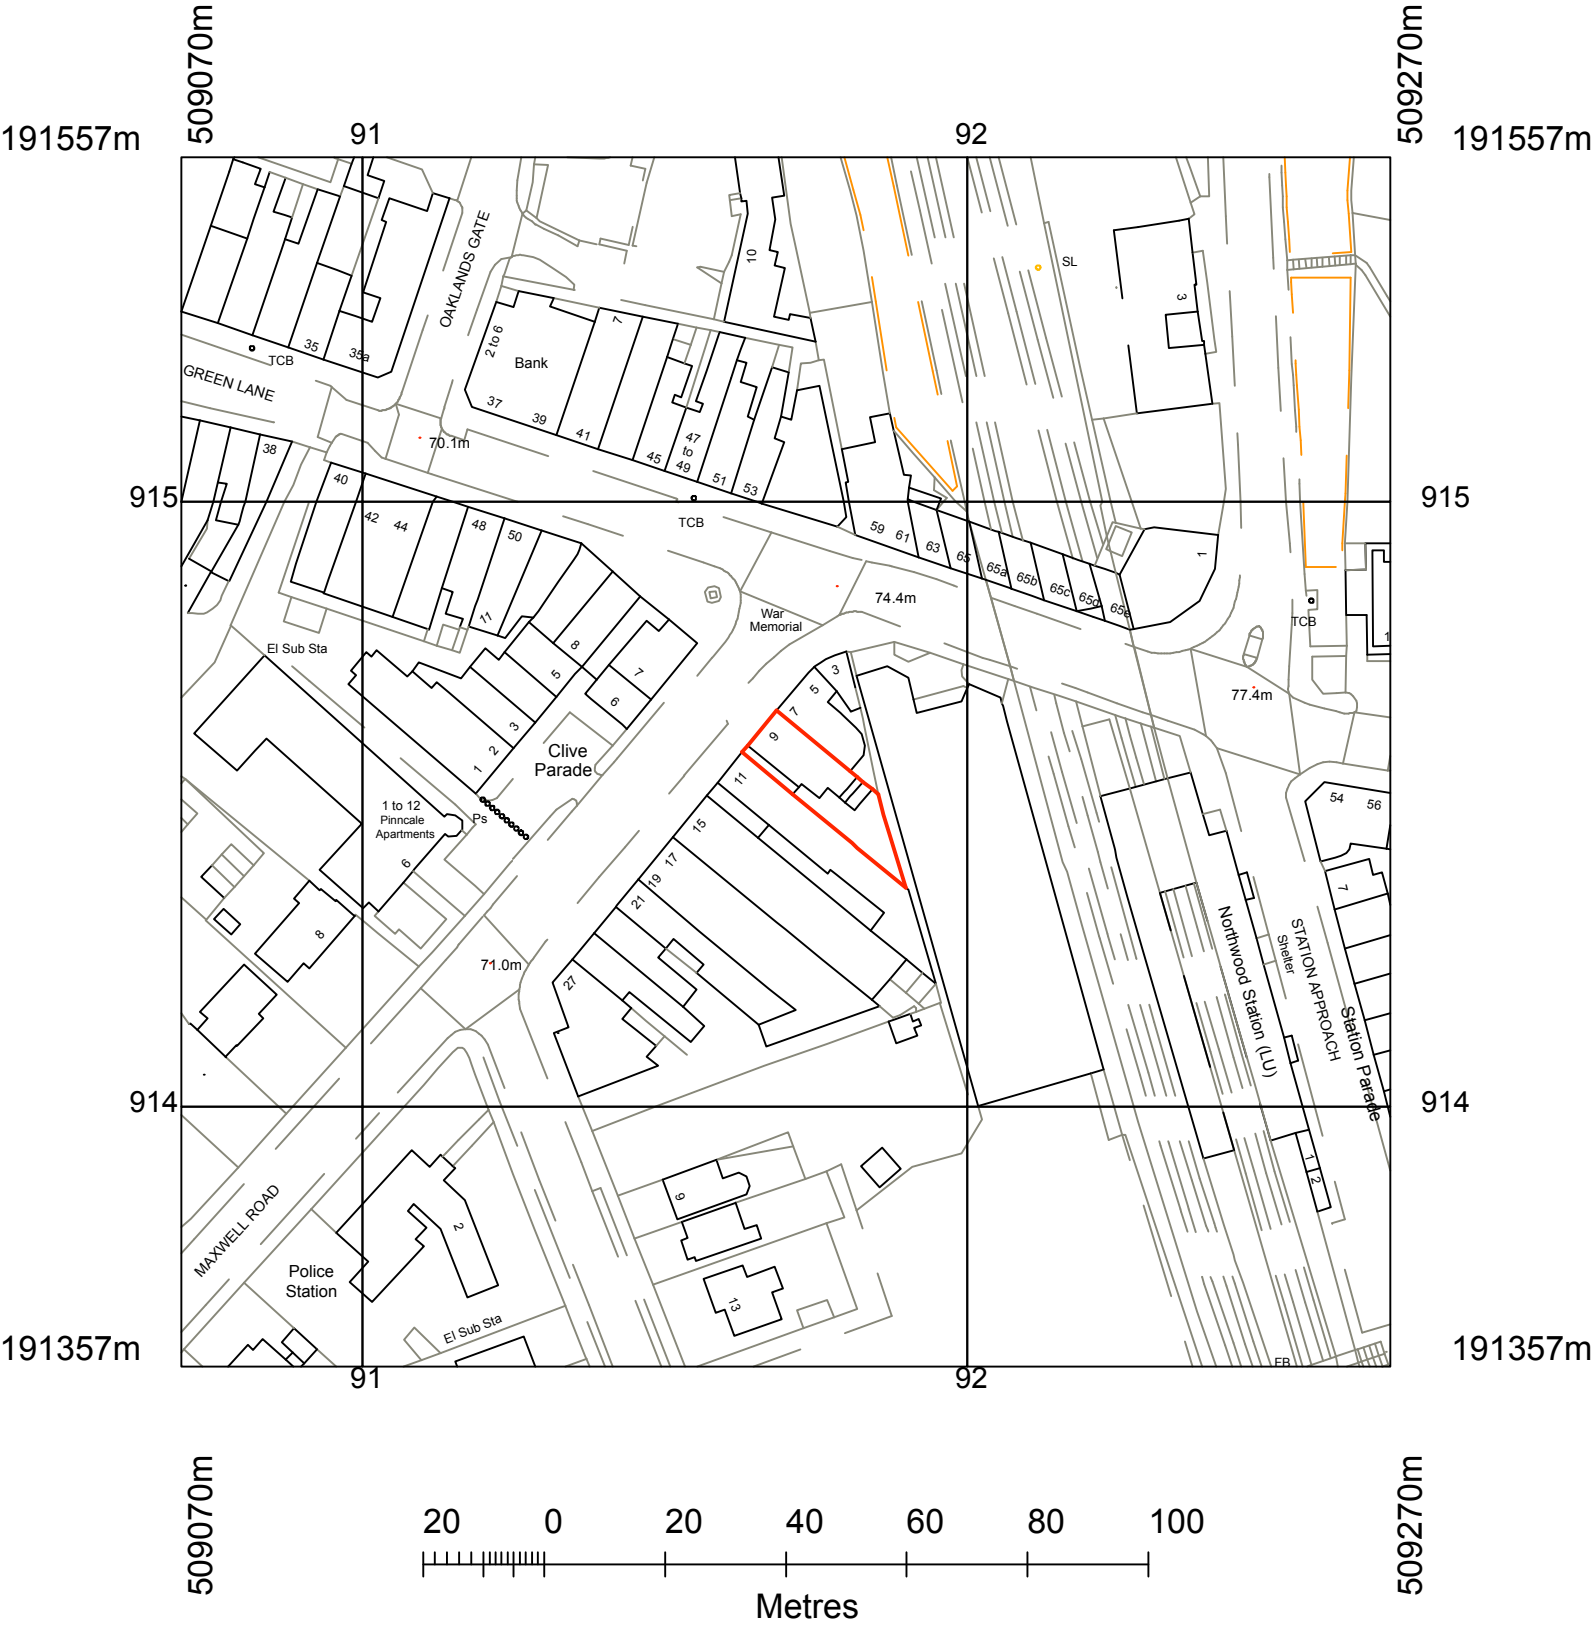

LOCATION PLAN 1:1250 @ A3

REVISIONS					DRAWING TYPE:		
BRANCH NAME & PREFIX: Name: NORTHWOOD 9 Maxwell Road, HA6 2GN Prefix: 663					[PLANNING] LOCATION PLAN		
SCALE @ A1:	SCALE @ A3:	DATE DRAWN: 2019 10 28	STATUS: Draft	PROPERTY LOCATION CODE: NO19	DRAWING REF NO: PA.00.00	REV.	
DRAWN BY: 4AD LONDON	CHECKED BY & DATE: 4AD LONDON	JOB REF: 19063					