
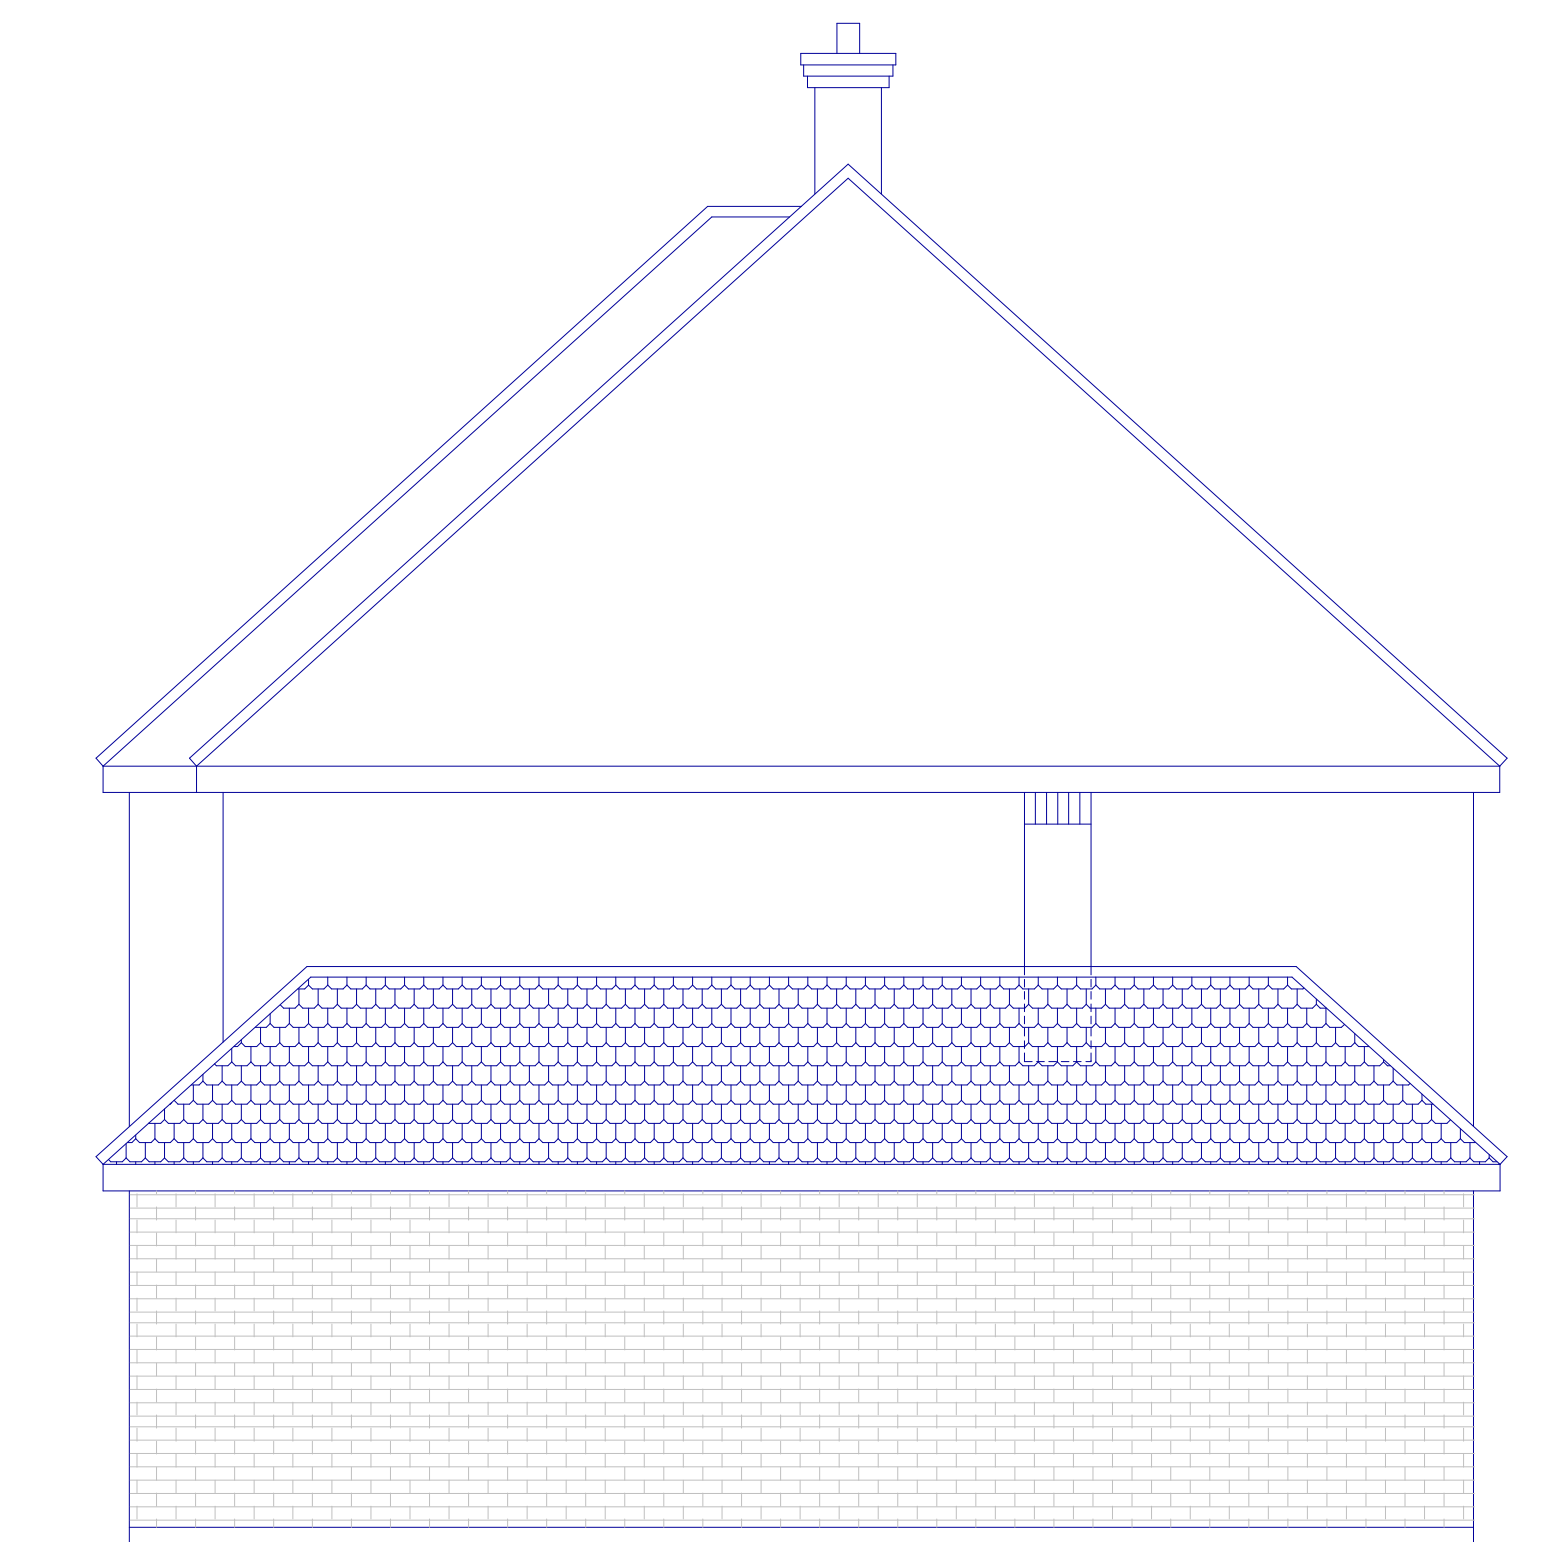
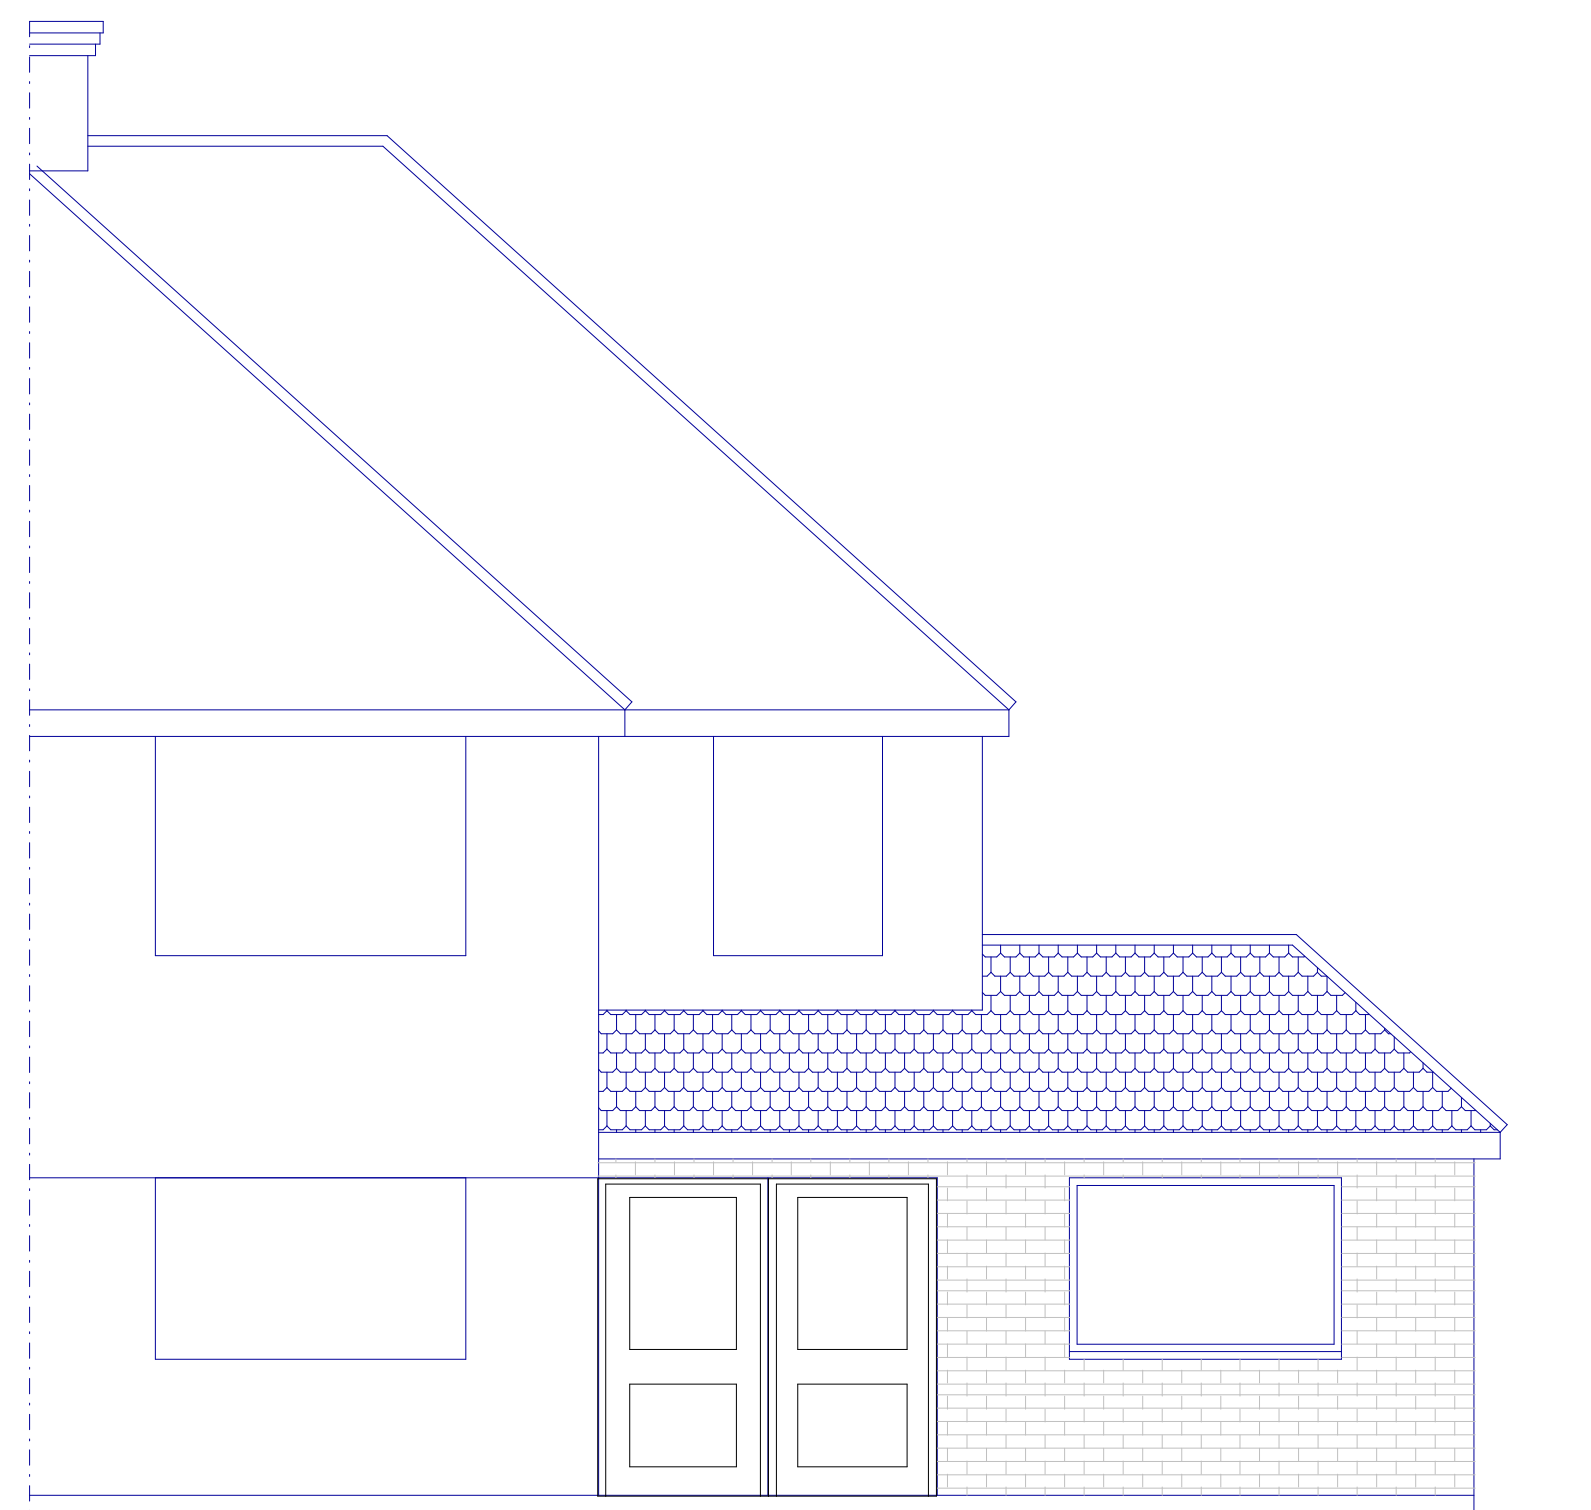
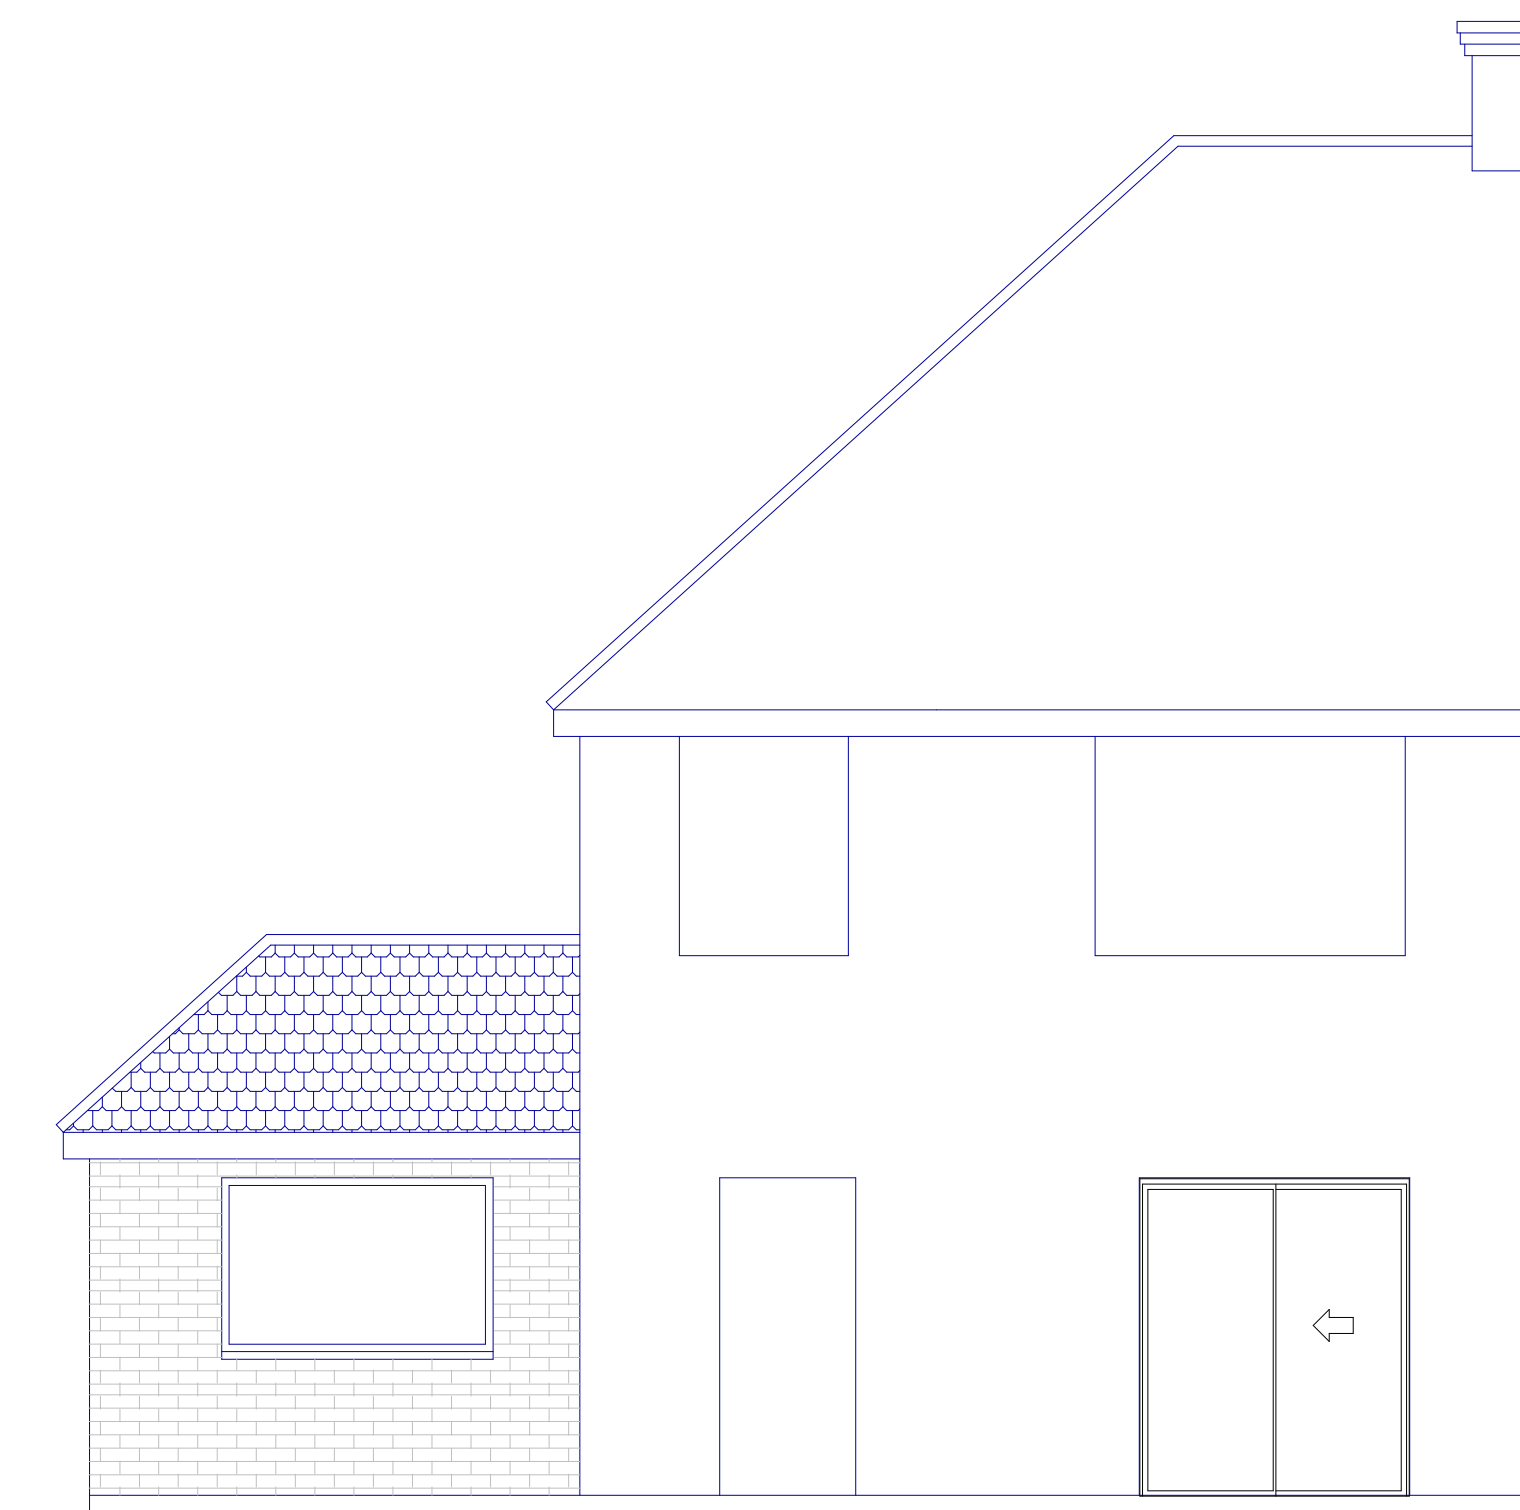
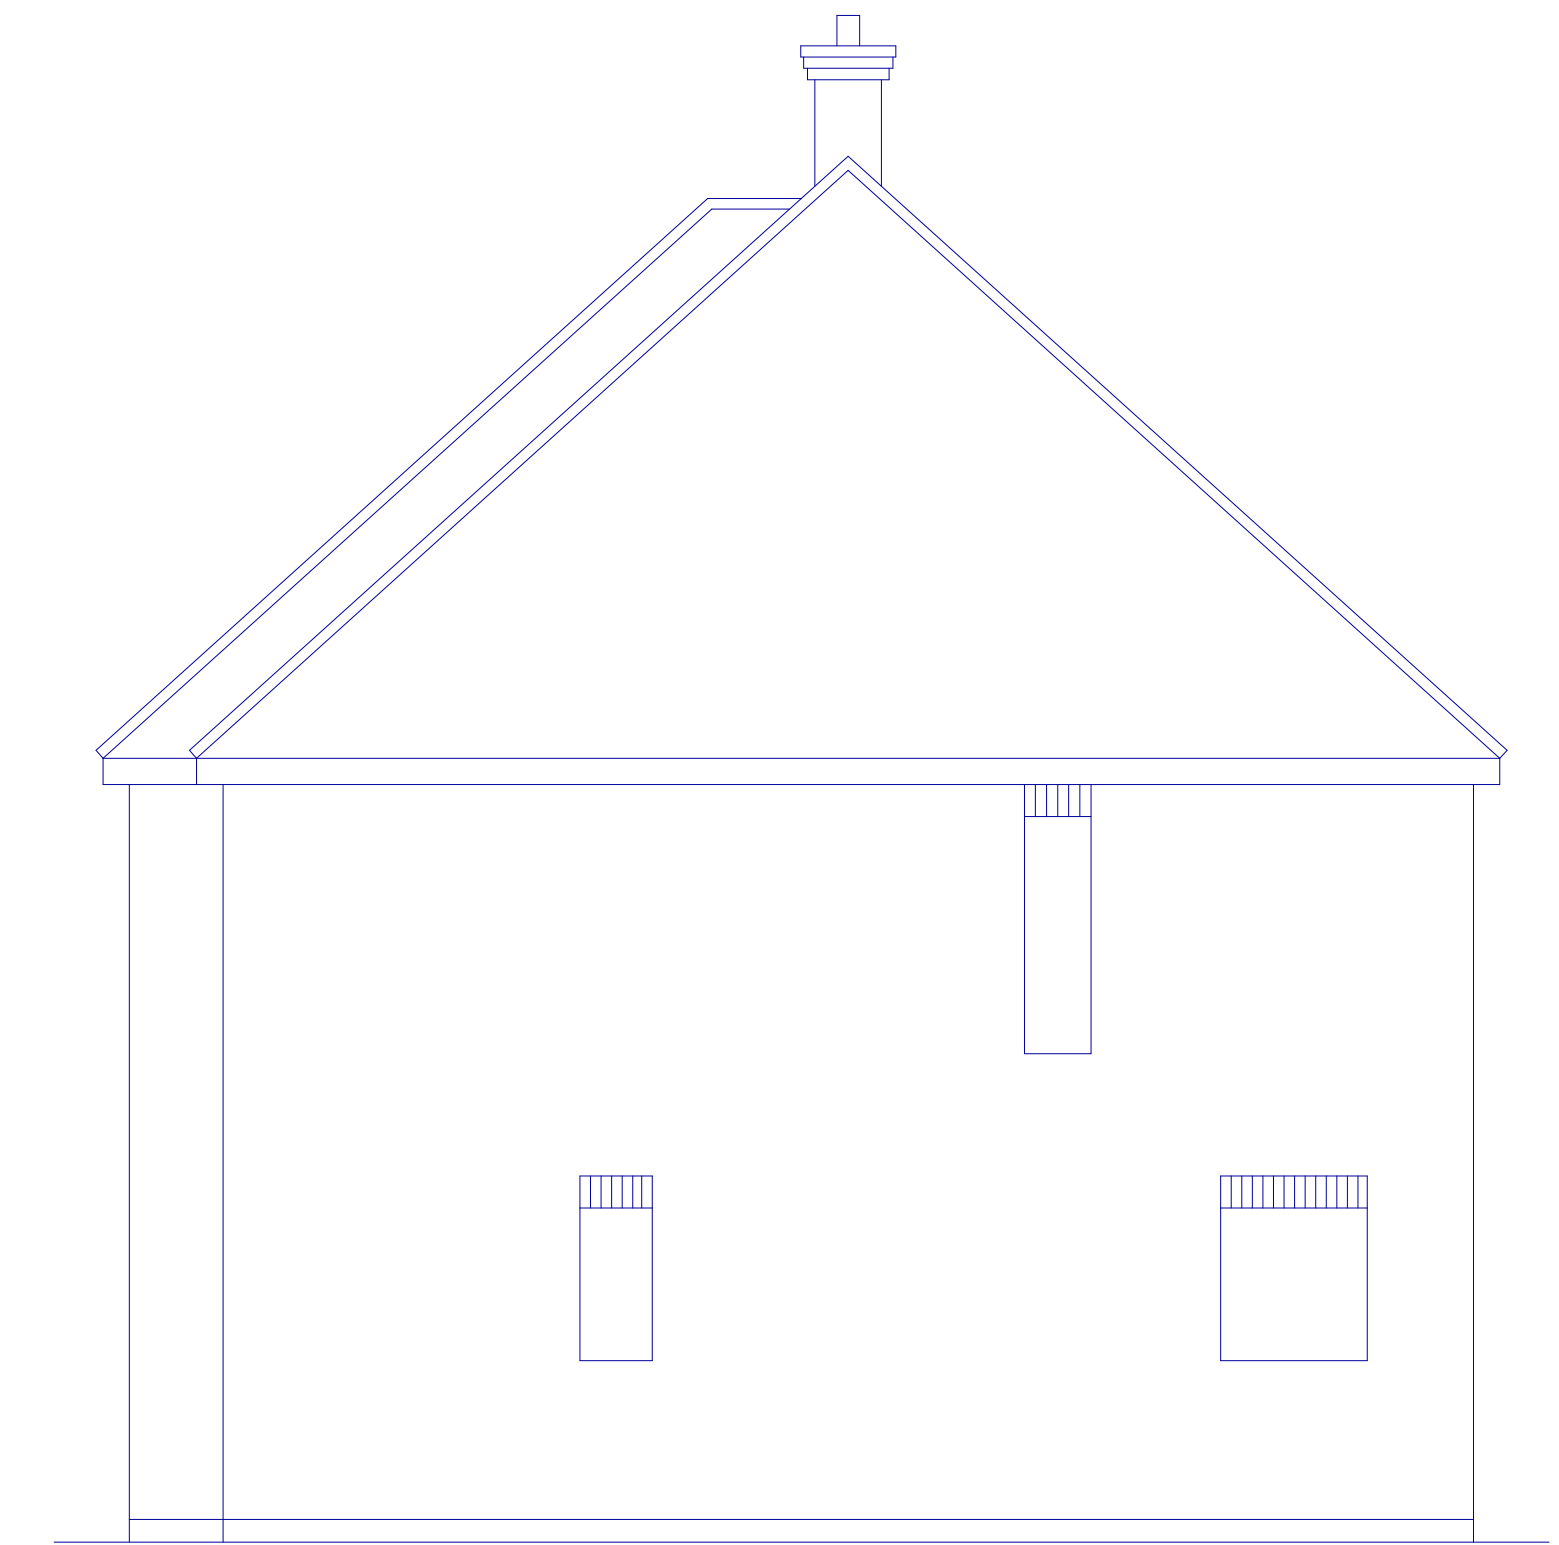


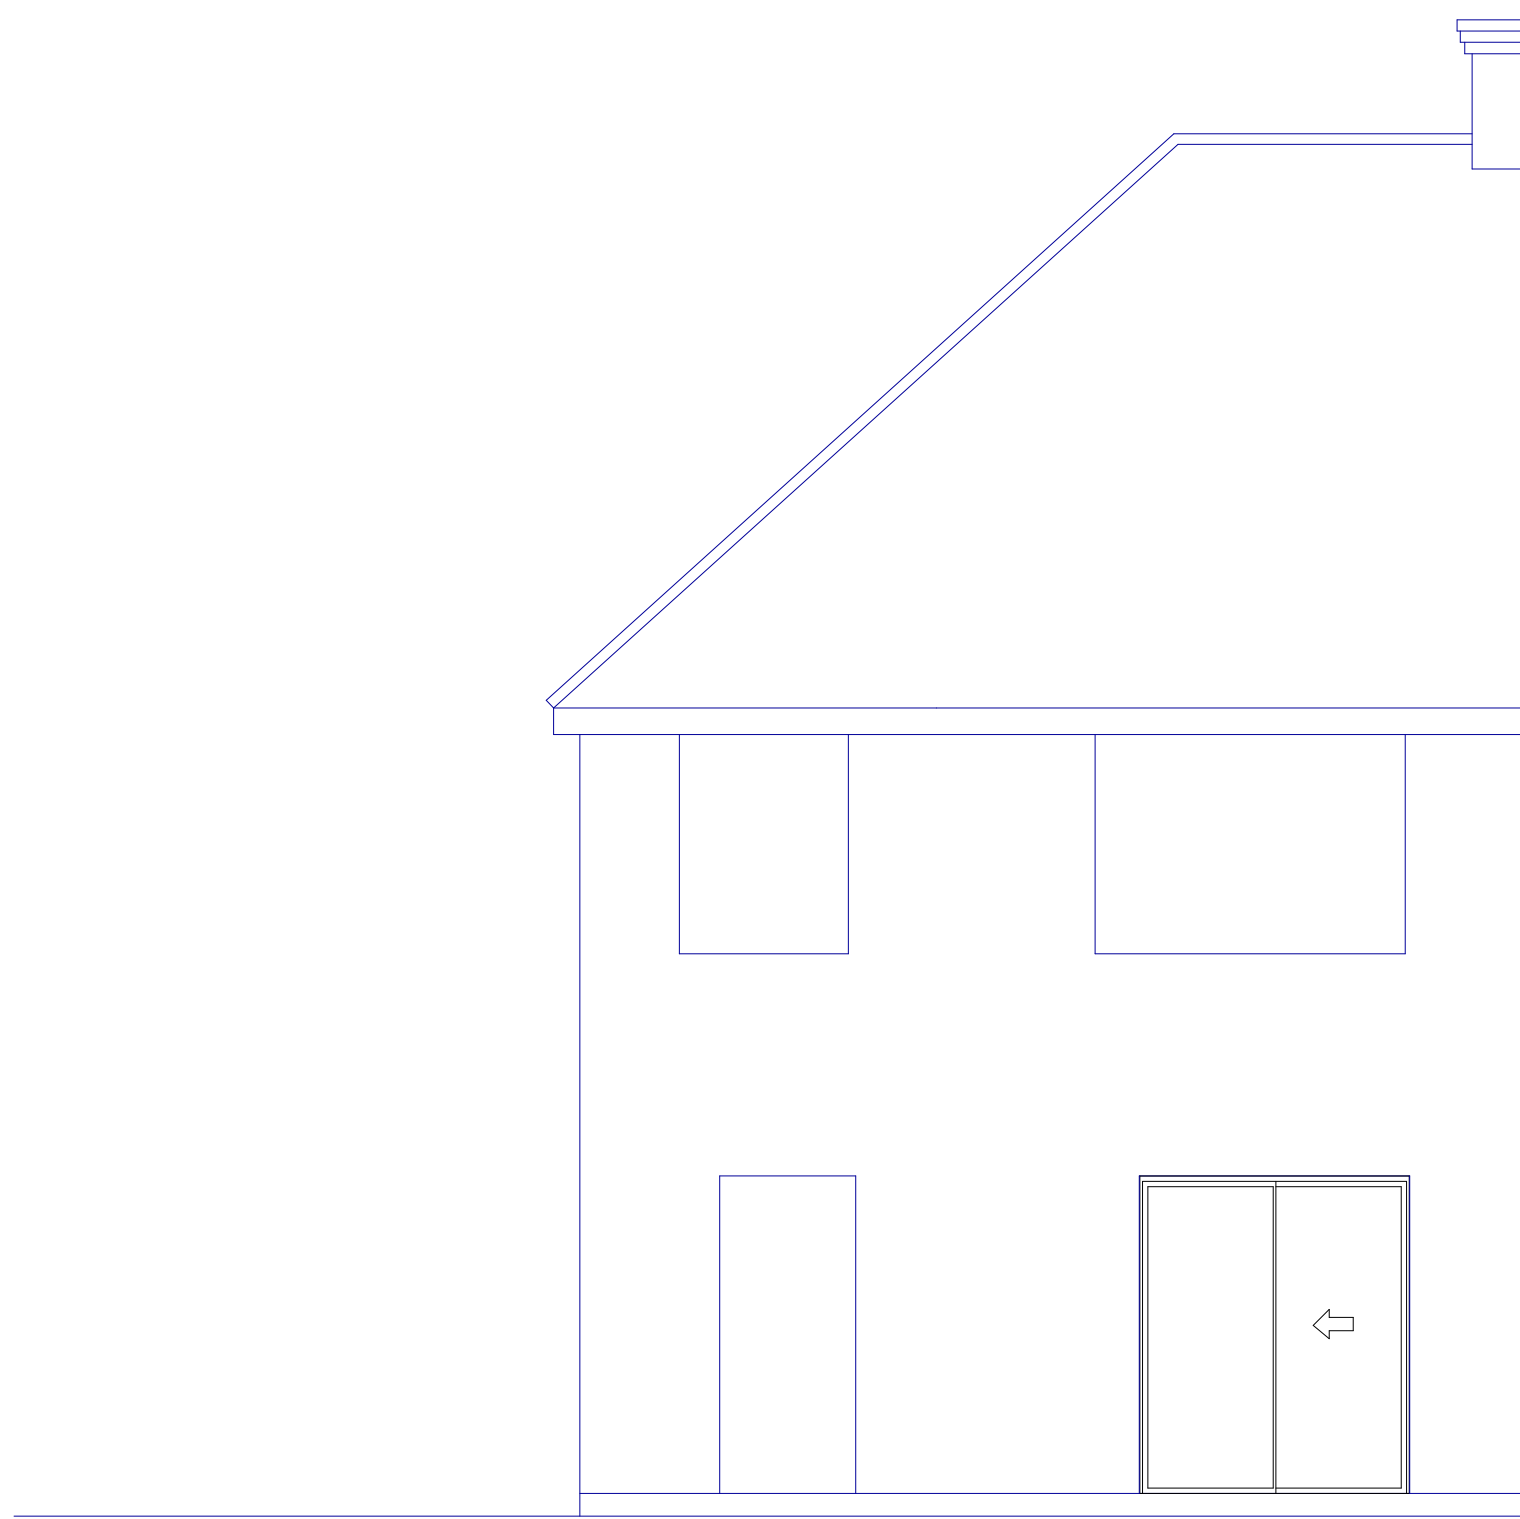

15 Peel Way
Hillingdon

[illegible]

SCALE 1:50

0 1m 2m 3m 4m 5m

	PLAN
--	------

Existing and Proposed Elevations

PROJECT

Single storey side extension

General Notes:
1. All dimensions to be checked on site prior to construction any discrepancies should be reported to the highford design
2. All drawings are indicative of architects visual requirements only and show design intent only.
As this is a computer drawing scale of drawings can vary on printing check on site for setting-out
Copyright: Highford Design 2021
This drawing should not be used to calculate areas for the purpose of valuations. All dimensions to be checked
on site by contractor and not by dimensions to be their responsibility

DWG No	
--------	--

02

Date: November 2021
Project: 15 Peel Way, Hillingdon
Scale 1:50 @ A1
Checked: AW
Drawing Title: Plans
Status: Planning
Job No: 356

Highford

Design and Build Limited

27 Bellamy Close, Ickenham, Middlesex UB10 8SJ
email: info@highforddesign.co.uk - web: www.highforddesign.co.uk
telephone: 01849 622575 - mobile: 07557 390205