


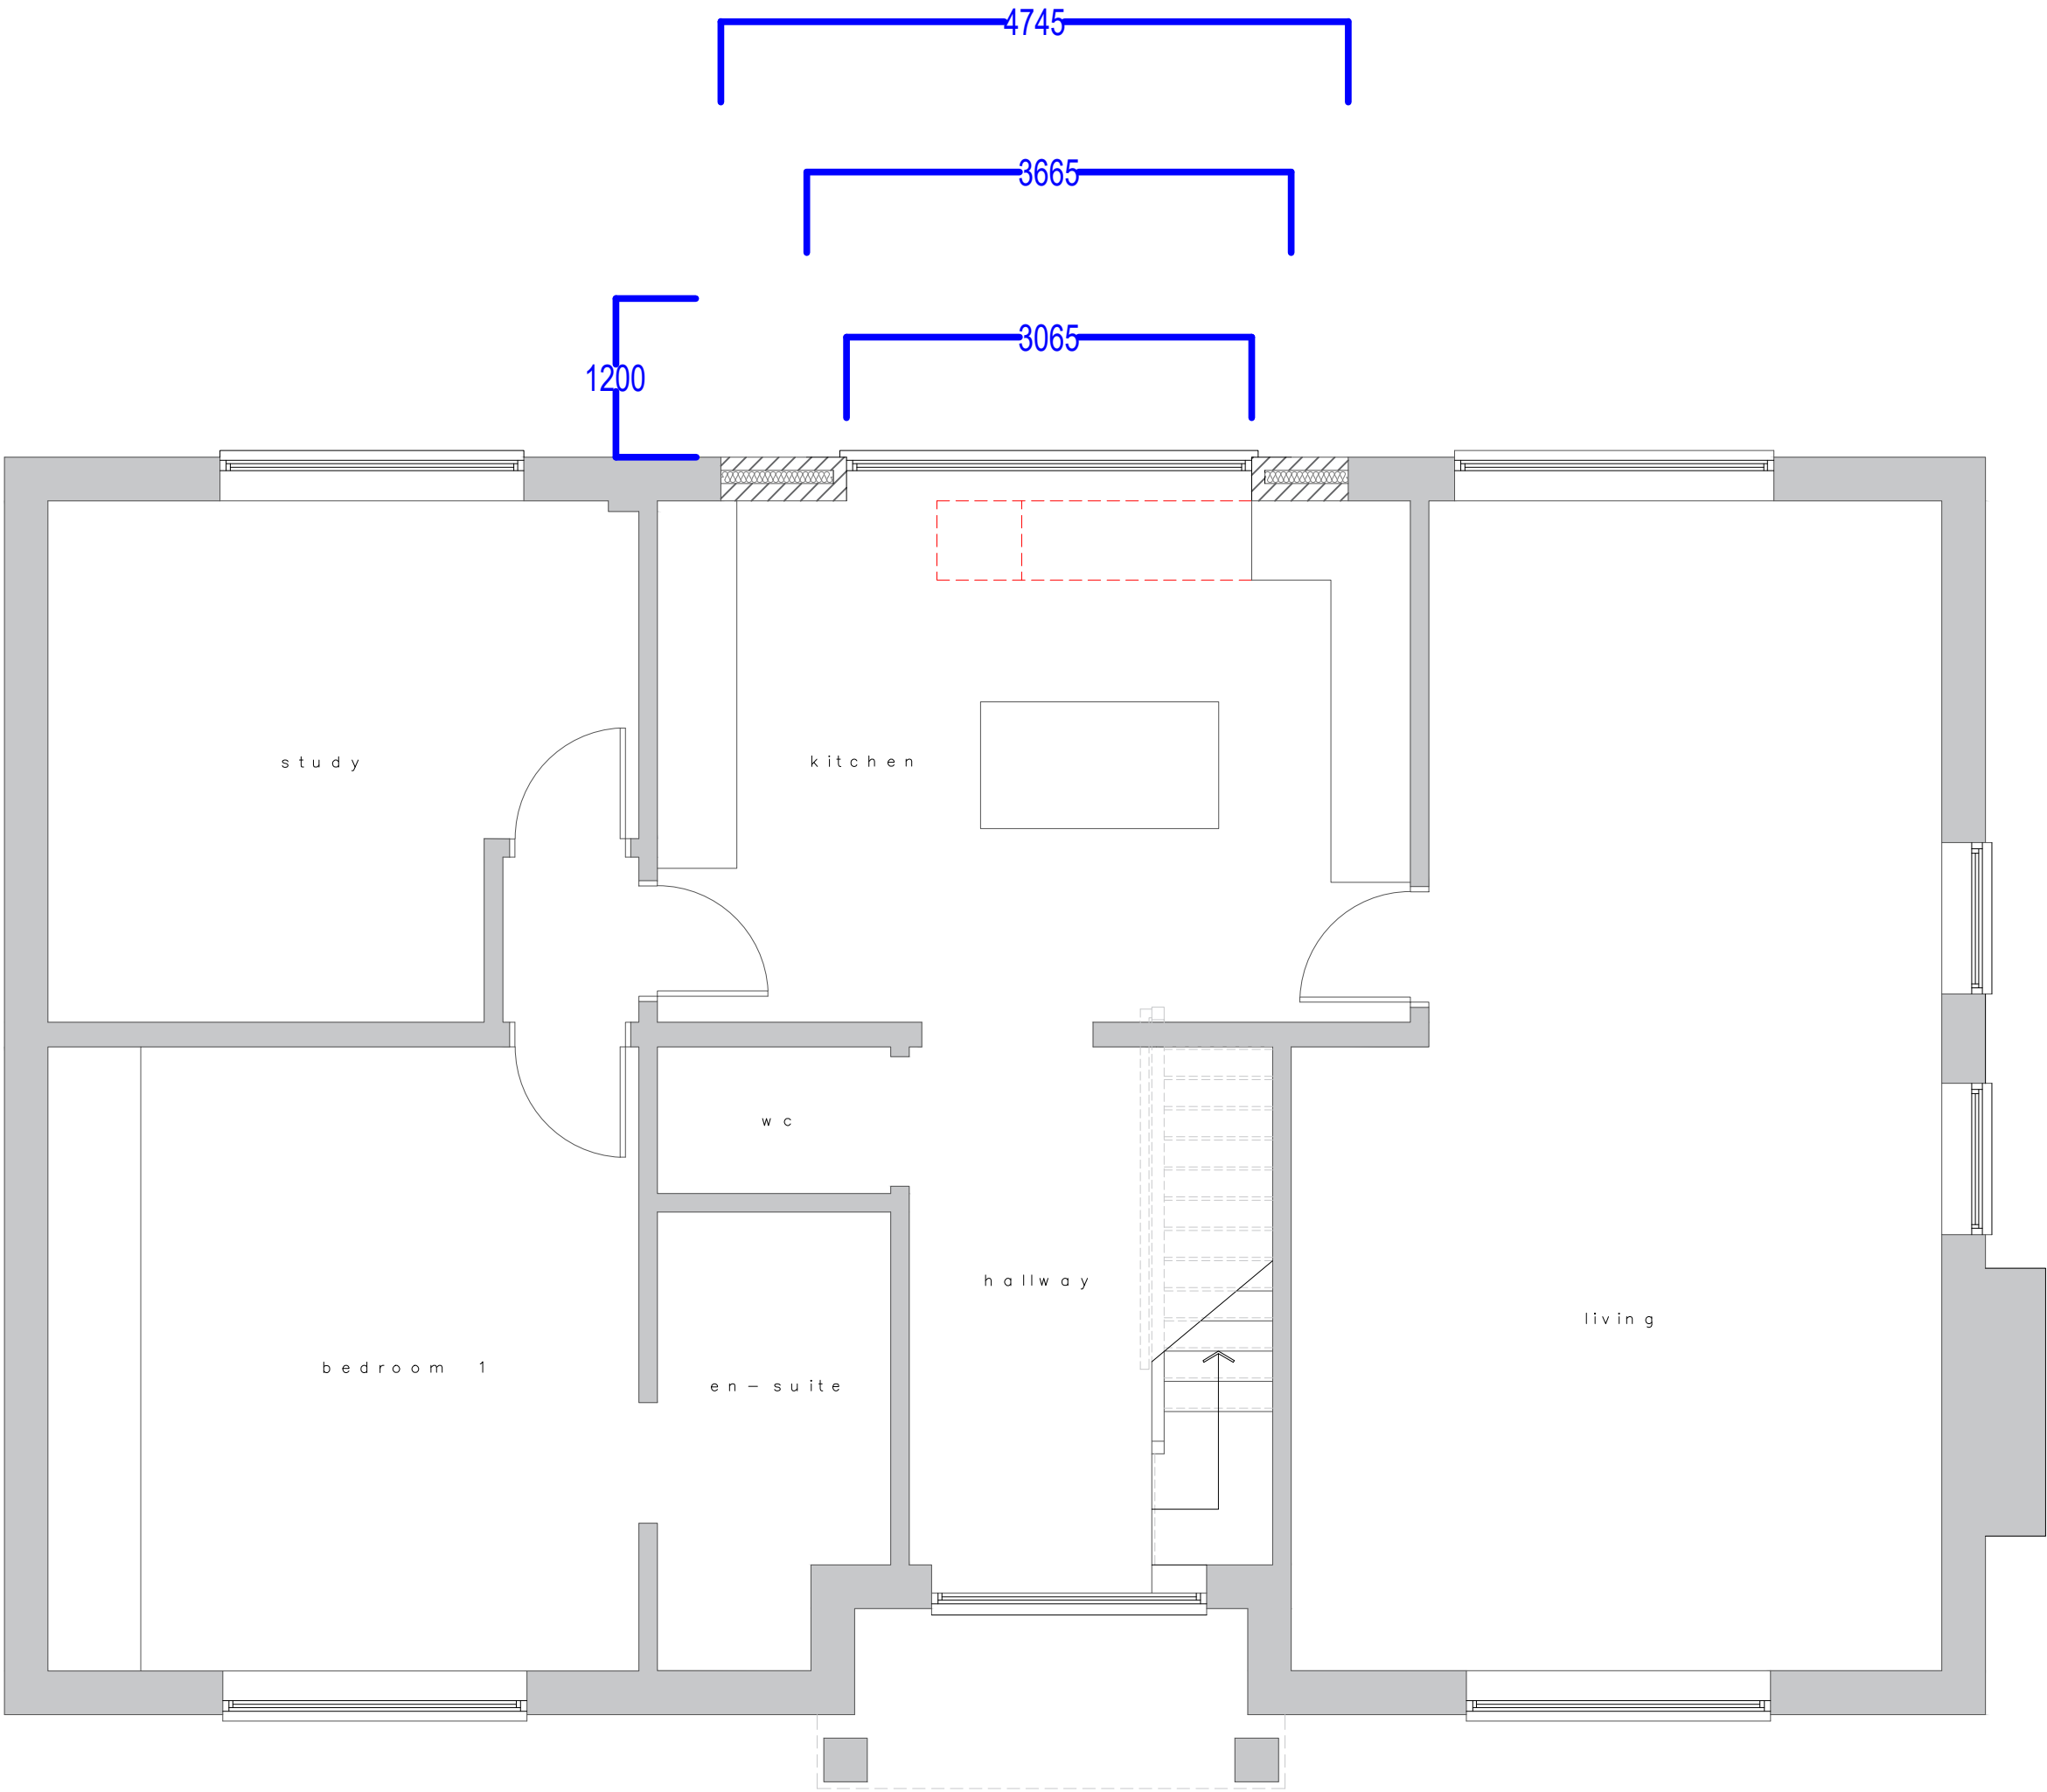

- NOTES
1. DO NOT SCALE DIMENSIONS FROM THIS DRAWING. WRITTEN DIMENSION ONLY TO BE TAKEN. EXISTING DIMENSIONS TO BE MEASURE ON SITE.
 2. U.N.O ALL DIMENSIONS ARE IN MM
 3. EXISTING DETAILS SHOWN ARE INDICATIVE AND ALL DIMENSIONS AND LEVELS TO BE VERIFIED ON SITE PRIOR TO COMMENCING THE WORKS
 4. ANY DISCREPANCIES OR AMBIGUITIES TO BE REPORTED IMMEDIATELY TO THE DESIGNER AND / OR STRUCTURAL ENGINEER PRIOR TO CONSTRUCTION OR FABRICATION
 5. DRAWINGS TO BE READ IN CONJUNCTION WITH RELEVANT ENGINEERS DRAWINGS
 6. THIS DRAWING IS THE COPYRIGHT OF JAMIE WATSON AND MUST NOT BE USED OR REPRODUCED WITHOUT THE EXPRESS PERMISSION OF JAMIE WATSON
 7. ALL WORKS, WHERE APPLICABLE MUST COMPLY WITH THE REQUIREMENTS OF BUILDING REGULATIONS
 8. THIS DRAWING IS TO BE READ IN CONJUNCTION WITH ALL OTHER RELEVANT ARCHITECTURAL, STRUCTURAL AND SERVICES DRAWINGS
 9. THIS DRAWING IS NOT TO BE USED FOR CONSTRUCTION PURPOSES

REV	DESCRIPTION	BY	DATE
ISSUE	FOR APPROVAL		

PROJECT
WATERCRESS BEDS,
RICKMANSWORTH, WD3 8UX

CLIENT
MR ANDREW TRAVERS

TITLE
PROPOSED GROUND FLOOR
PLAN



ECLIPSE HOUSE, SANDOWN ROAD, WATFORD, WD24 7AE jamiewatson1987@yahoo.co.uk			
SCALE 1:50 at A2	DATE 16/11/2020	DRAWING NO BR-750-01	