Watercress Beds, Springwell Lane, Harefield, RICKMANSWORTH, Hertfordshire, WD3 8UX

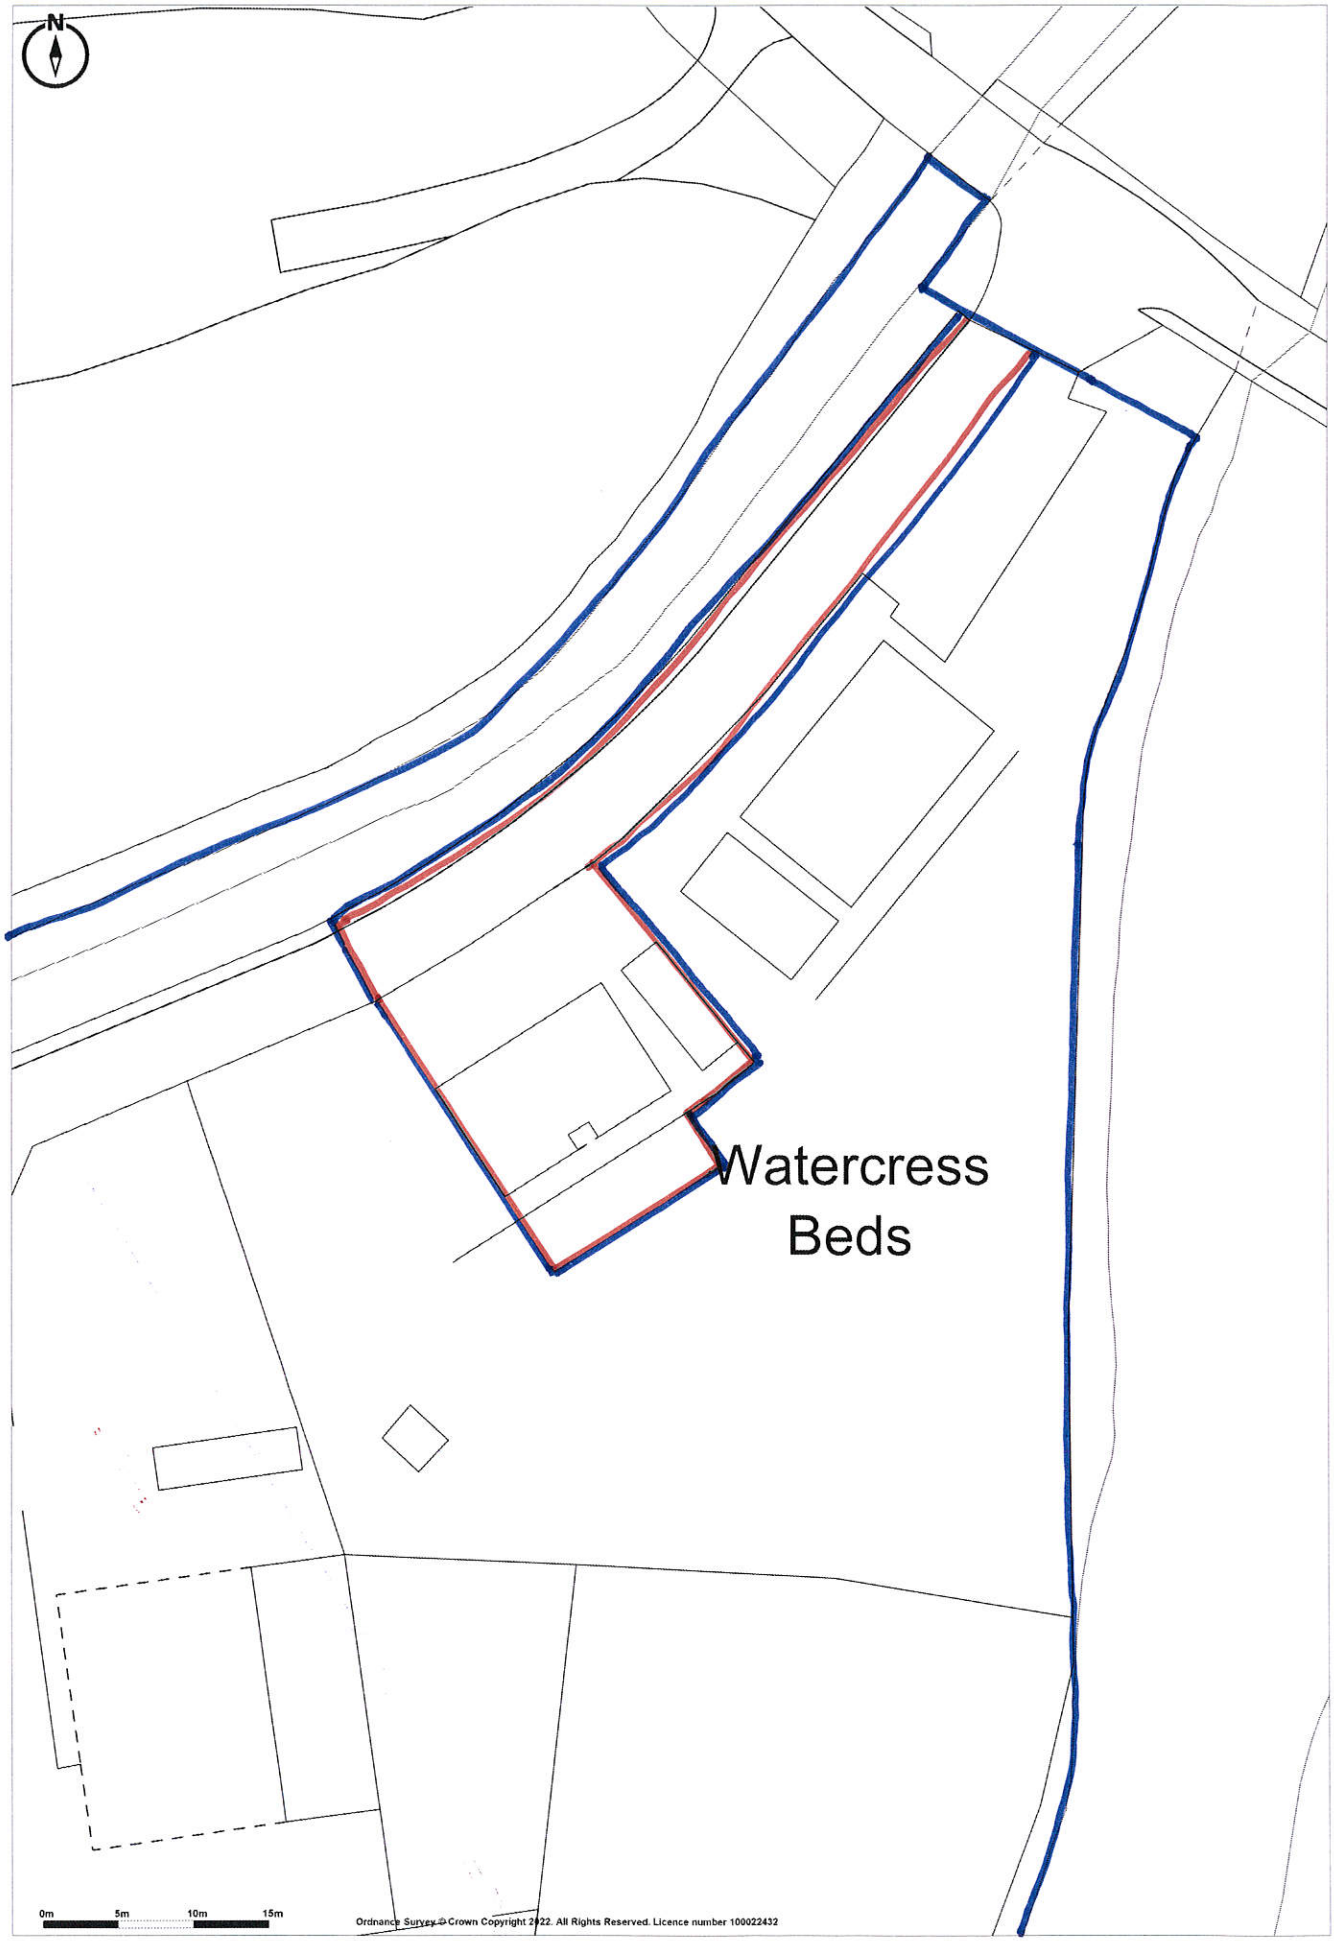

Promap
LANDMARK INFORMATION

Ordnance Survey © Crown Copyright 2022. All Rights Reserved.
Licence number 100022432
Plotted Scale - **1:500**. Paper Size - **A4**