


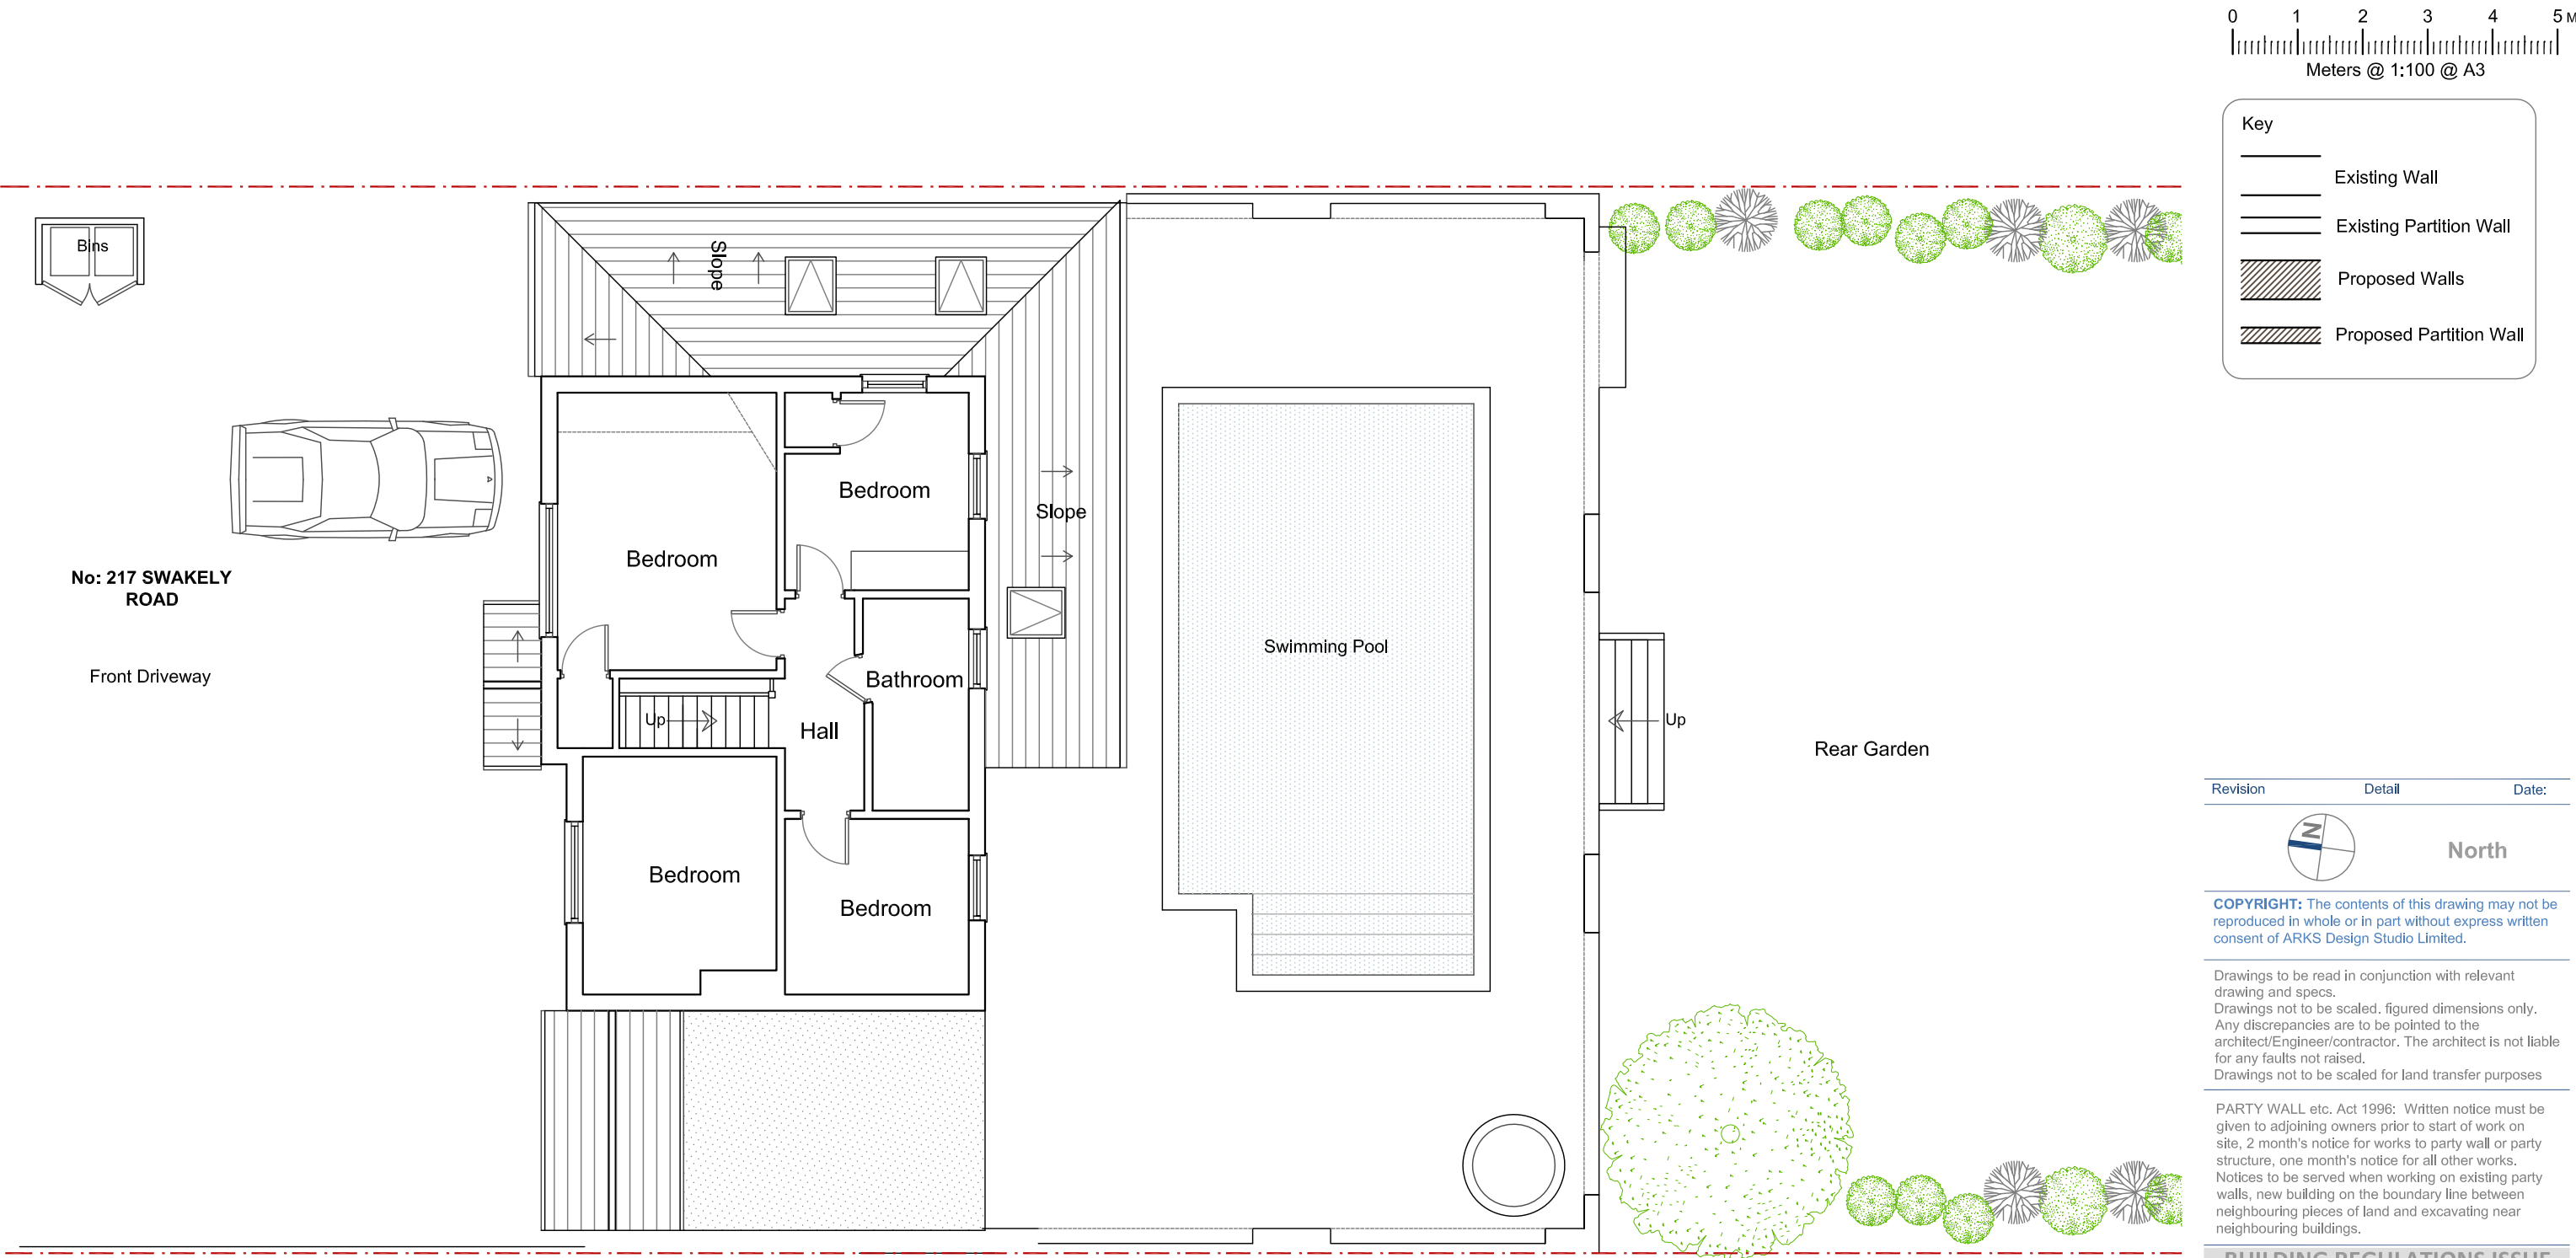

Proposed First Floor Plan 1:100