


- General Notes
1. New work shown shaded
 2. Demolition shown dotted
 3. W: Wardrobe
Cpbd: Cupboard
RLA: Roof lantern above
RL: Roof light/lantern below
 4. All dimensions are indicative and in mm
 5. If shown levels indicated in red dotted

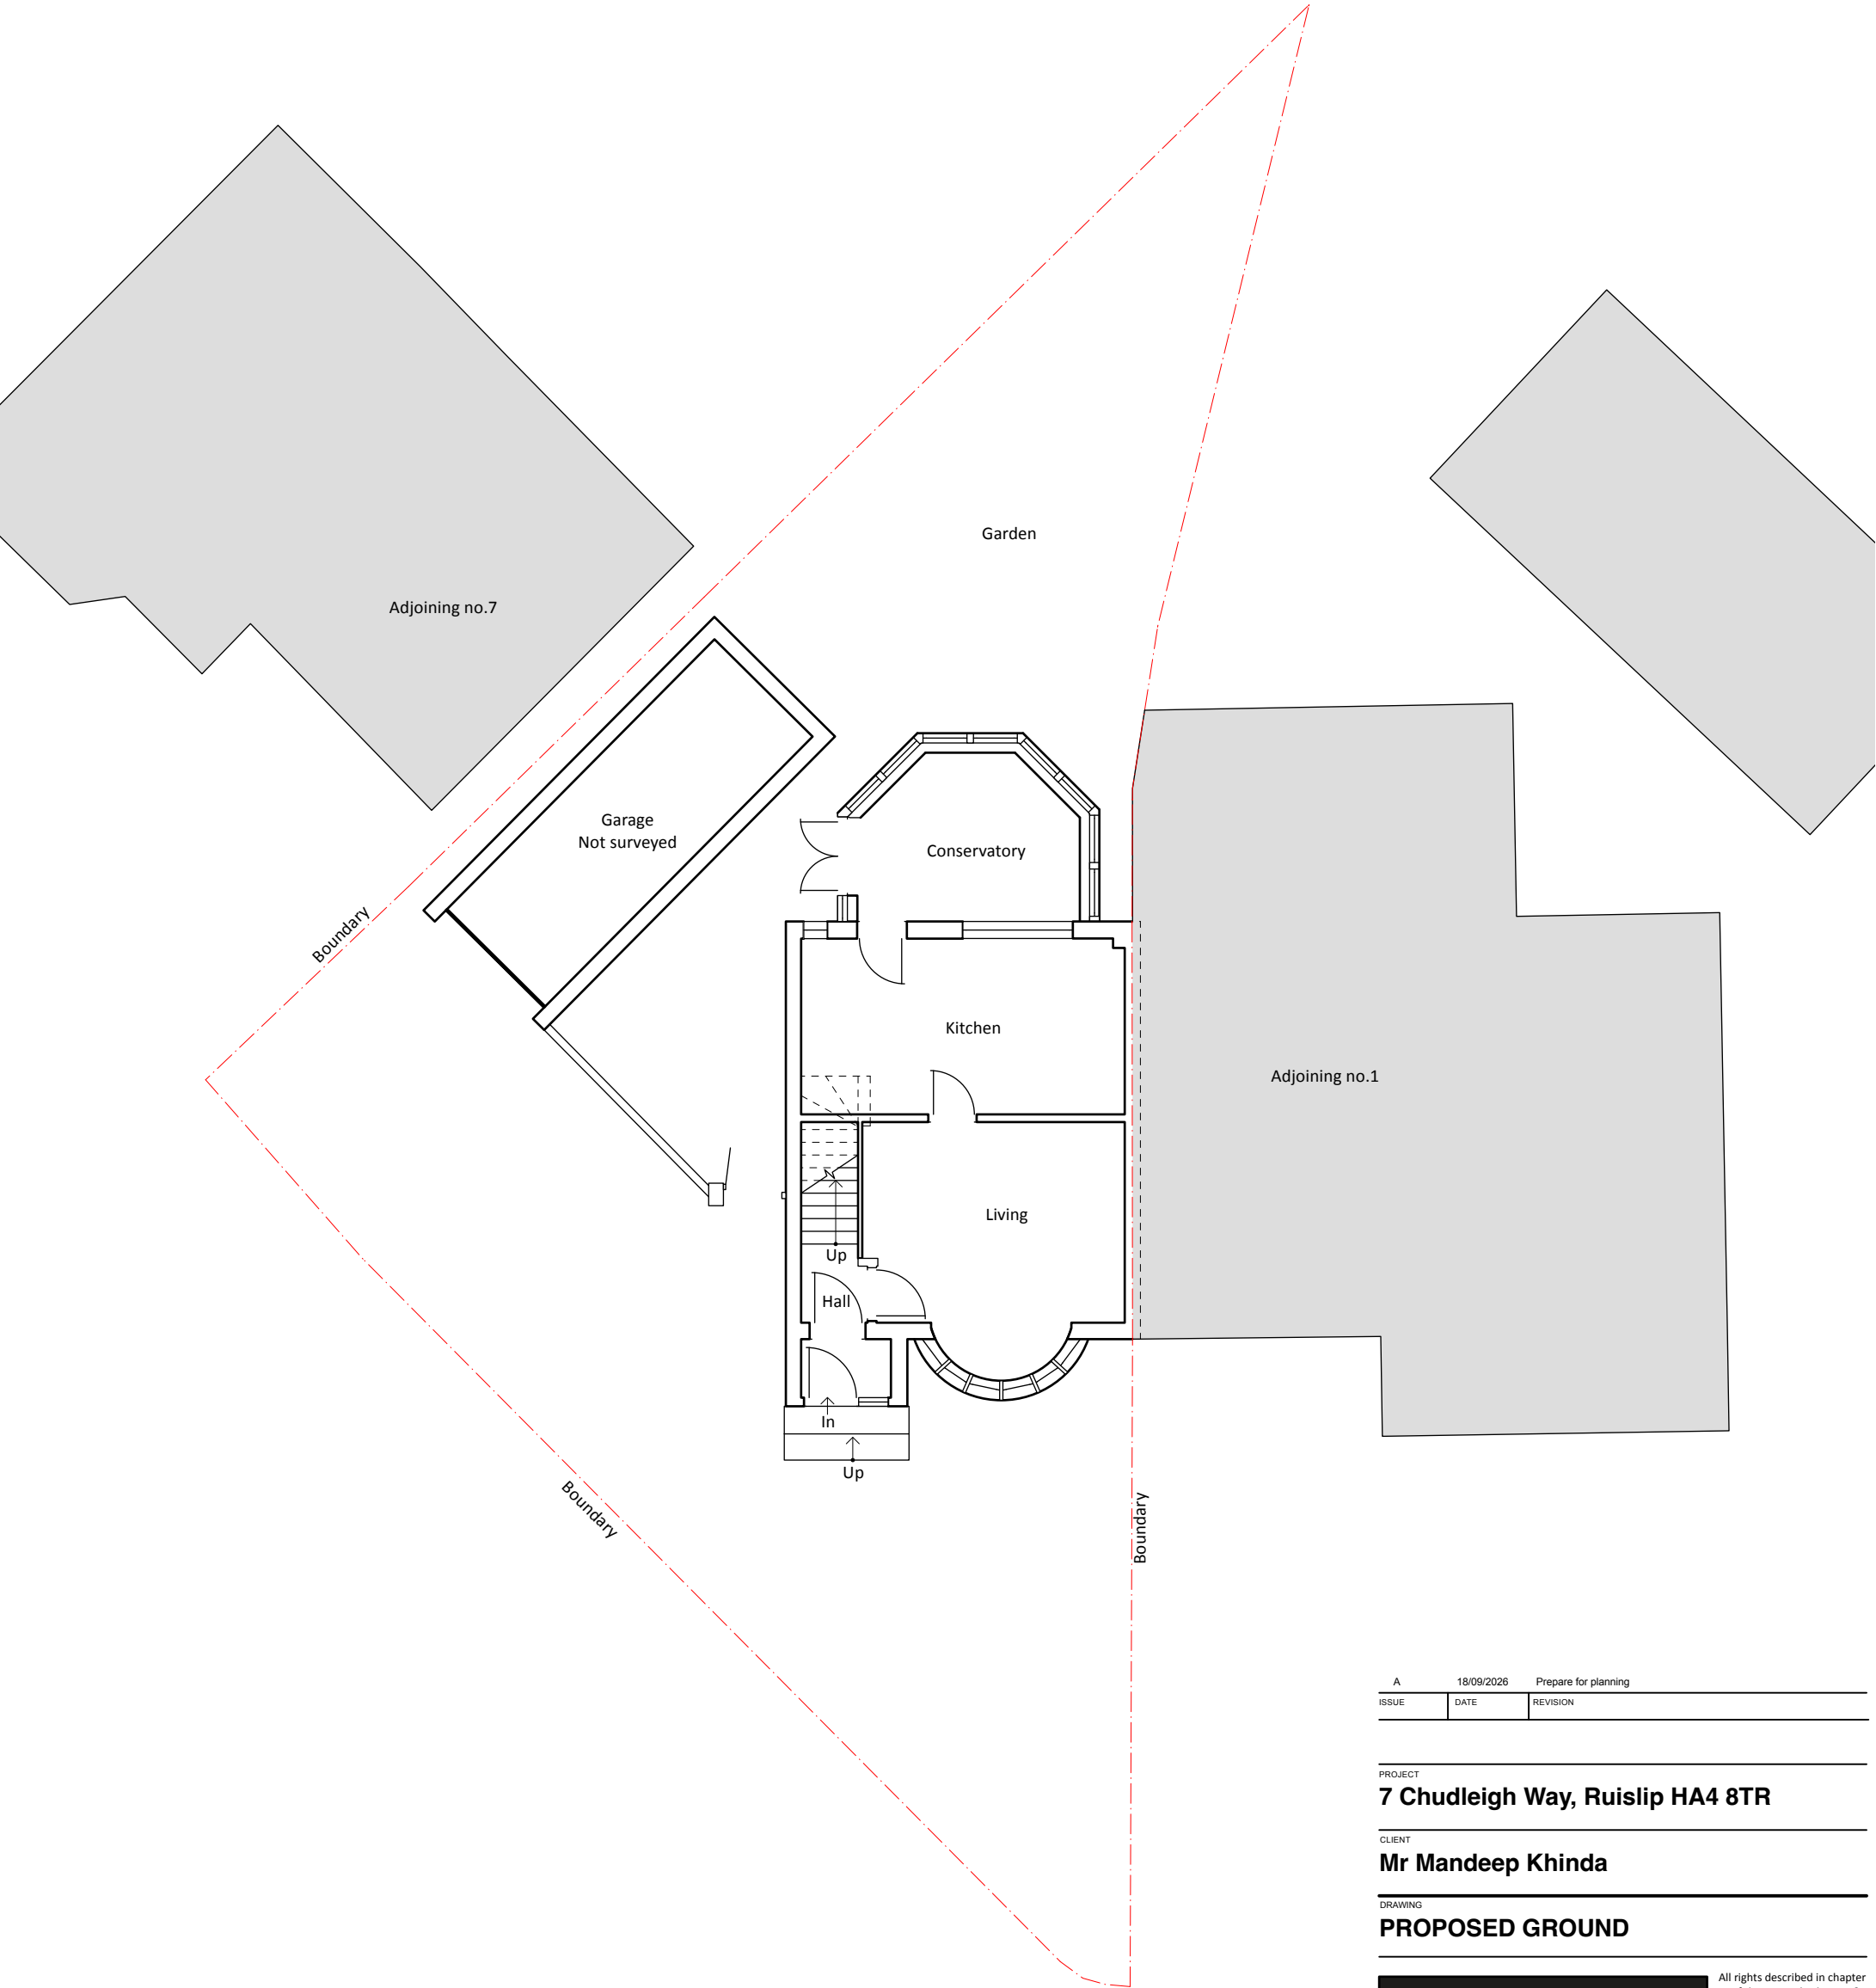

A	18/09/2026	Prepare for planning
ISSUE	DATE	REVISION

PROJECT
7 Chudleigh Way, Ruislip HA4 8TR

CLIENT
Mr Mandeep Khinda

DRAWING
PROPOSED GROUND

STONES

ARCHITECTS

All rights described in chapter IV of the copyright designs & patents act 1988 have been asserted. This drawing must not be scaled; only figured dimensions should be used. Check and verify all dimensions on site prior to commencing any work. Any discrepancies should be reported to the Architects immediately.

PROJECT #	2026.017	DWG #	REV
DATE	22/09/2026		
SCALE	1:100@A3		
DRAWN	CHKD		
CV/PR	CV		

Stones Architects Ltd
3 Noble Corner Great West Road Hounslow TW5 0PA
t 020 8969 0000 e mail@stonesarchitects.co.uk w stonesarchitects.co.uk

