


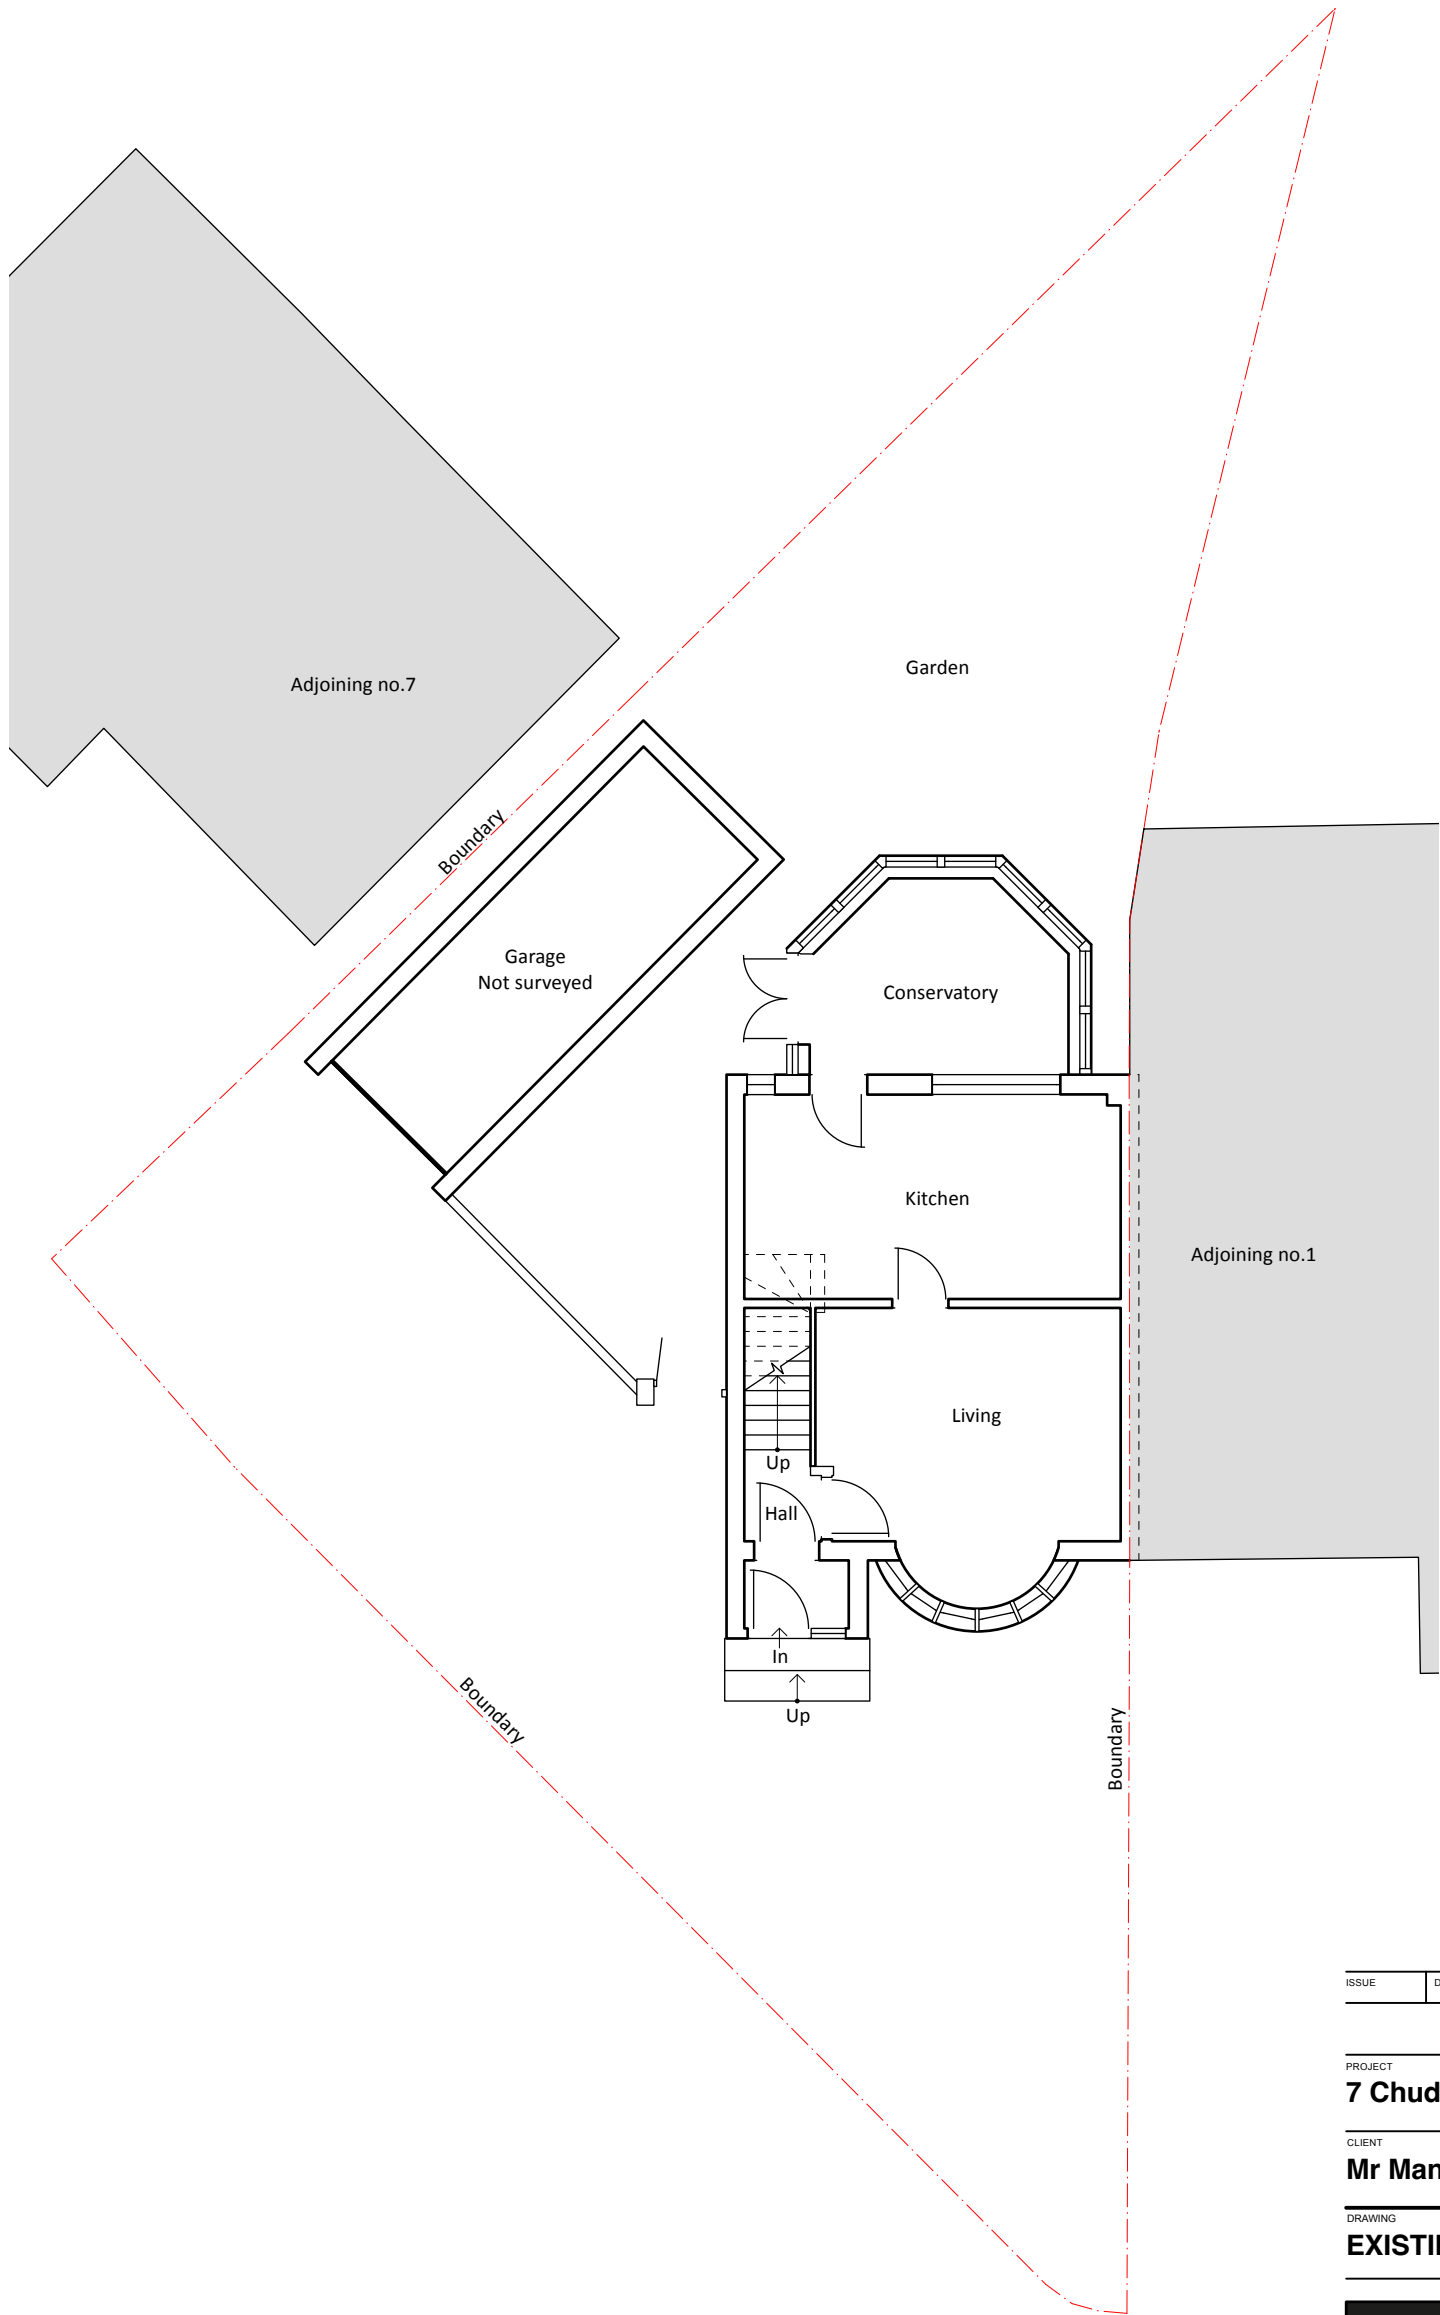

ISSUE	DATE	REVISION

PROJECT
7 Chudleigh Way, Ruislip HA4 8TR

CLIENT
Mr Mandeep Khinda

DRAWING
EXISTING GROUND



All rights described in chapter IV of the copyright designs & patents act 1988 have been asserted. This drawing must not be scaled; only figured dimensions should be used. Check and verify all dimensions on site prior to commencing any work. Any discrepancies should be reported to the Architects immediately.

PROJECT #	2026.017	DWG #	REV
DATE	17/04/2026		
SCALE	1:100		
DRAWN	PR	CHKD	SD

Stones Architects Ltd
3 Noble Corner Great West Road Hounslow TW5 0PA
t 020 8969 0000 e mail@stonesarchitects.co.uk w stonesarchitects.co.uk

