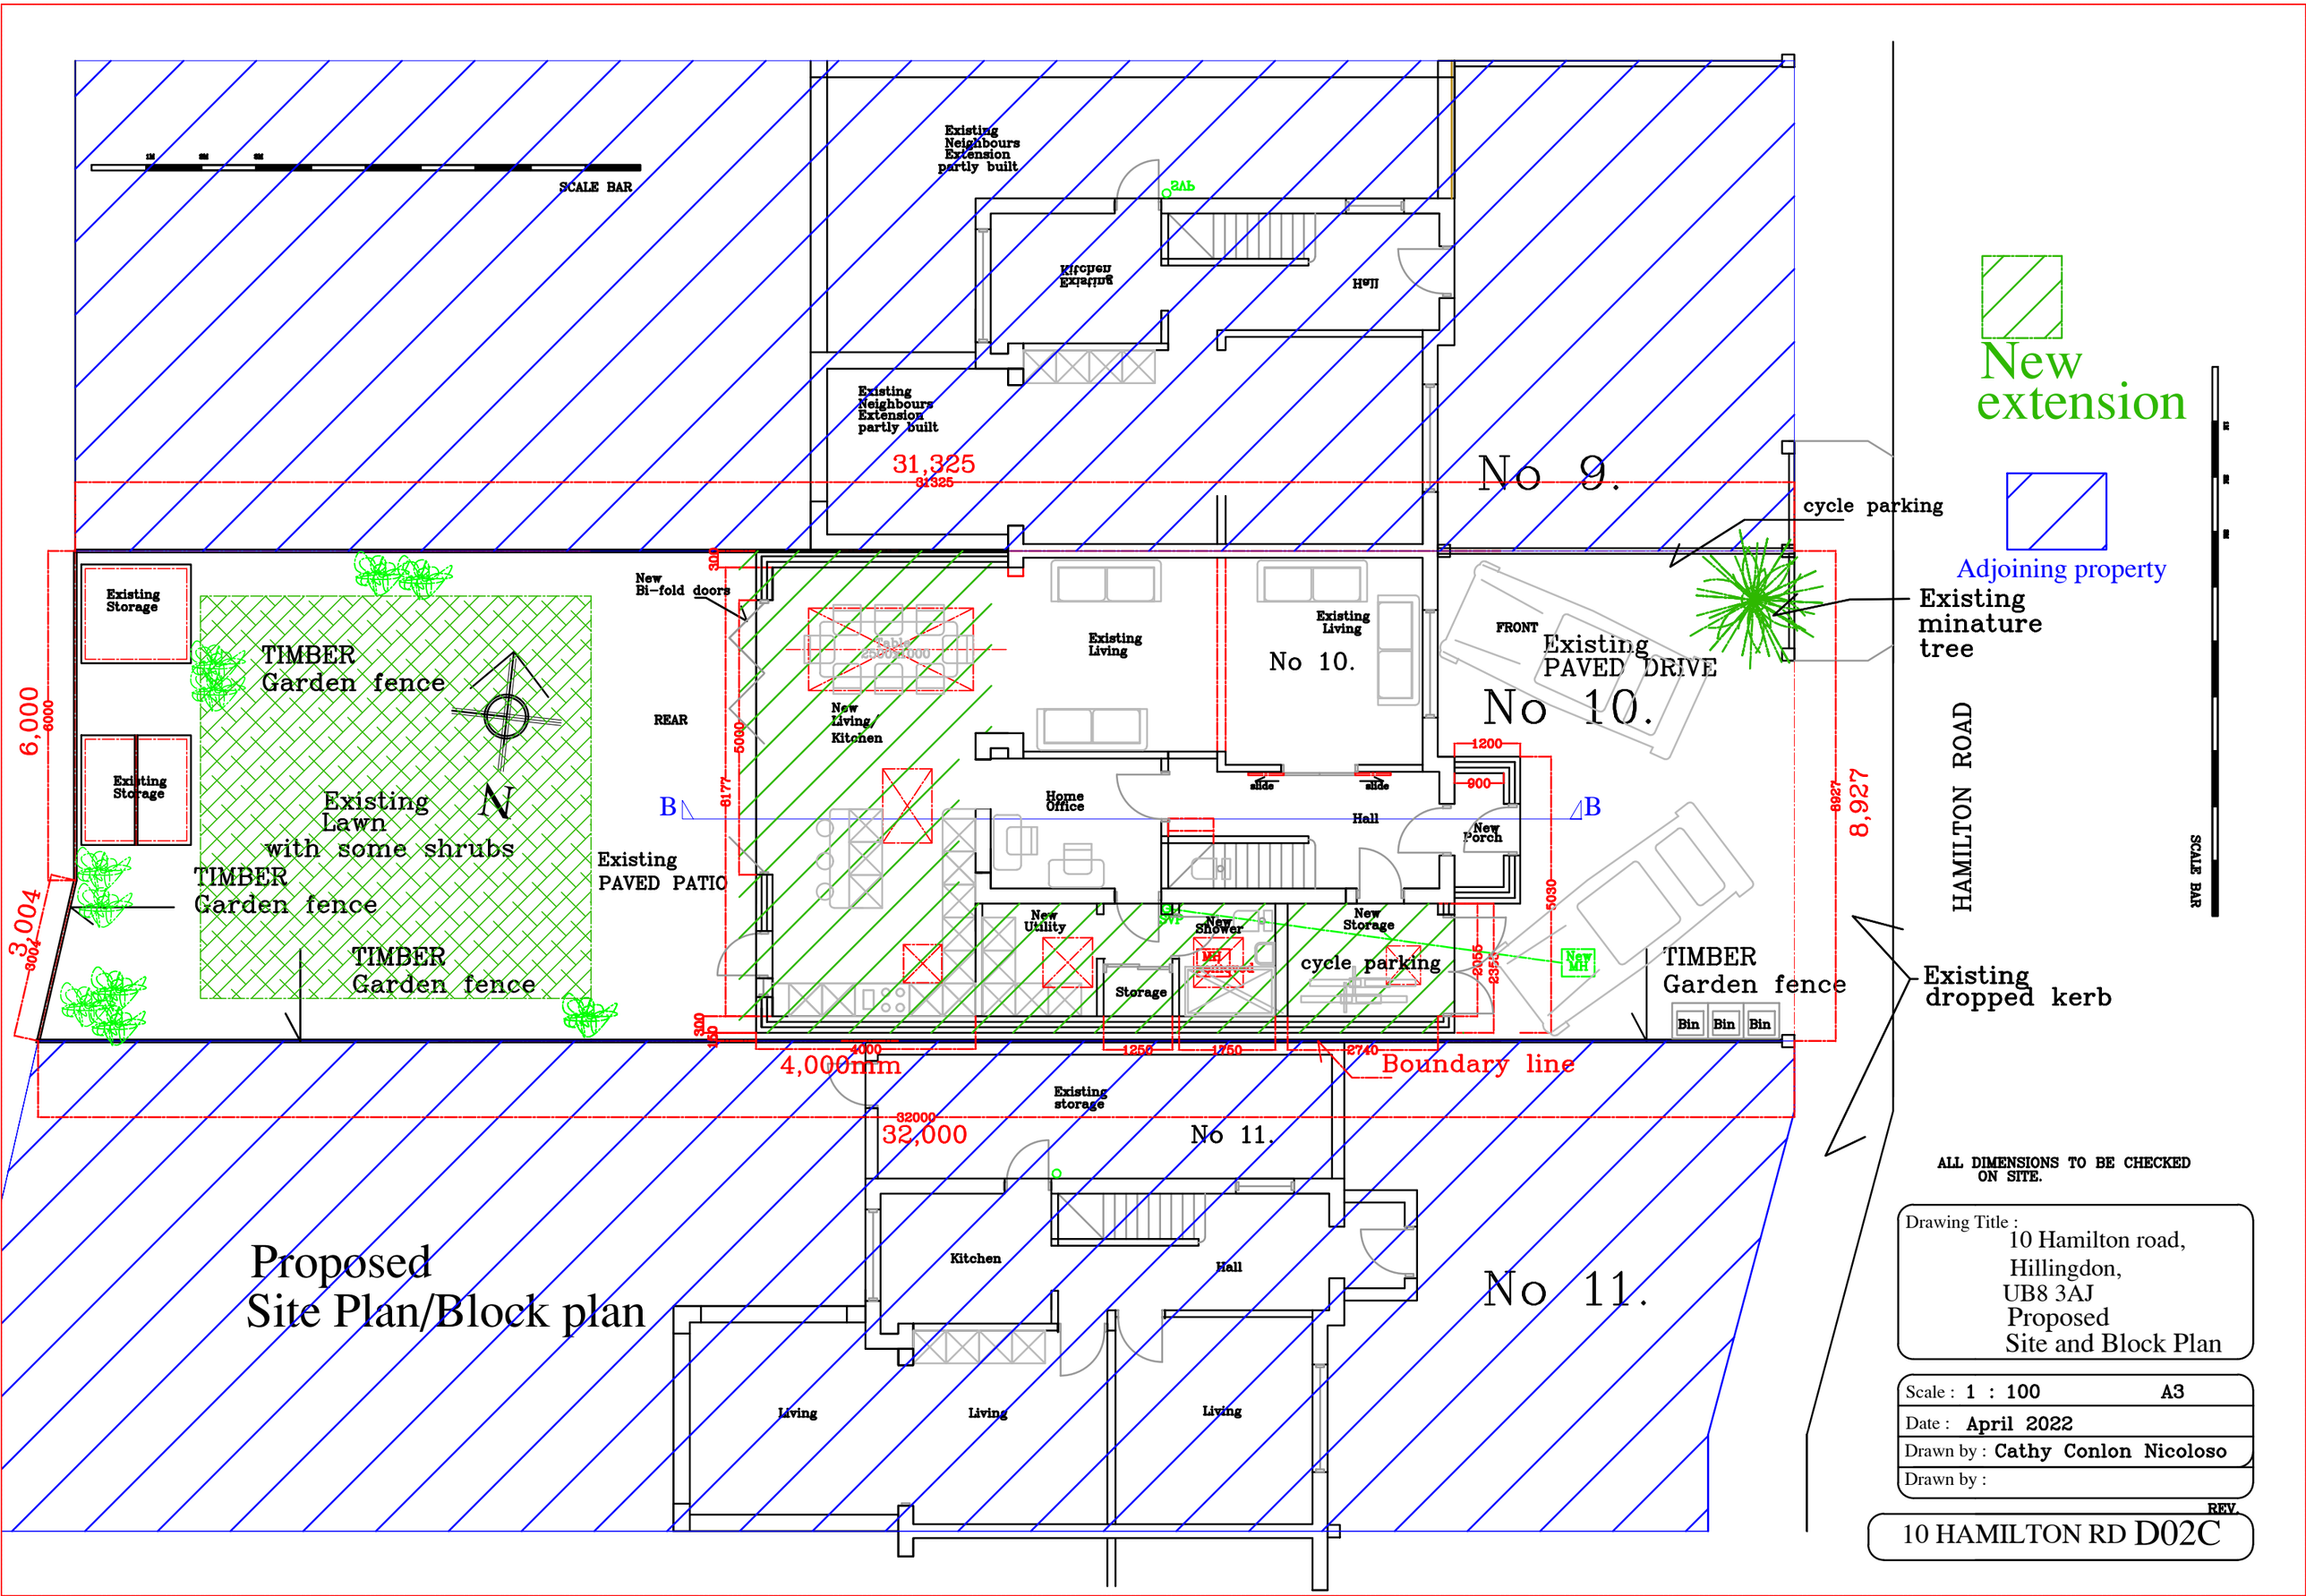
SCALE BAR
Existing Neighbours Extension partly built
Existing Neighbours Extension partly built
Existing Kitchen
Hall
31,325
No 9.
cycle parking
New extension
Adjoining property
Existing minature tree
Existing Storage
Existing Storage
TIMBER Garden fence
Existing Lawn with some shrubs
N
TIMBER Garden fence
TIMBER Garden fence
New Bi-fold doors
REAR
Existing PAVED PATIO
New Living/ Kitchen
Existing Living
Existing Living
No 10.
FRONT
Existing PAVED DRIVE
No 10.
Home Office
Hall
New Porch
New Utility
New Shower
New Storage
Storage
cycle parking
TIMBER Garden fence
Bin
Bin
Bin
HAMILTON ROAD
SCALE BAR
Existing dropped kerb
6,000
3,004
8,927
4,000mm
Boundary line
32,000
Existing storage
No 11.
Kitchen
Hall
Living
Living
Living
No 11.
Proposed Site Plan/Block plan
ALL DIMENSIONS TO BE CHECKED ON SITE.
Drawing Title :
10 Hamilton road,
Hillingdon,
UB8 3AJ
Proposed
Site and Block Plan
Scale : 1 : 100 A3
Date : April 2022
Drawn by : Cathy Conlon Nicoloso
Drawn by :
REV.
10 HAMILTON RD D02C