

© SADLER BROWN LIMITED

THIS DRAWING IS THE SUBJECT OF COPYRIGHT WHICH VESTS IN SADLER BROWN LIMITED. IT IS AN INFRINGEMENT OF COPYRIGHT TO REPRODUCE THIS DRAWING, BY WHATEVER MEANS, INCLUDING ELECTRONIC, WITHOUT THE EXPRESS WRITTEN CONSENT OF SADLER BROWN LIMITED WHICH RESERVES ALL ITS RIGHTS.

SADLER BROWN LIMITED ASSERTS ITS RIGHTS TO BE IDENTIFIED AS THE AUTHOR OF THIS DESIGN.

- DRAWING NOT TO BE SCALED.
- REPORT ERRORS & OMISSIONS TO ARCHITECT.
- CHECK ALL DIMENSIONS ON SITE.
- DRAWING TO BE READ IN CONJUNCTION WITH THE HEALTH AND SAFETY PLAN AND ALL RELEVANT RISK ASSESSMENTS.

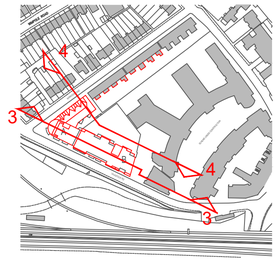


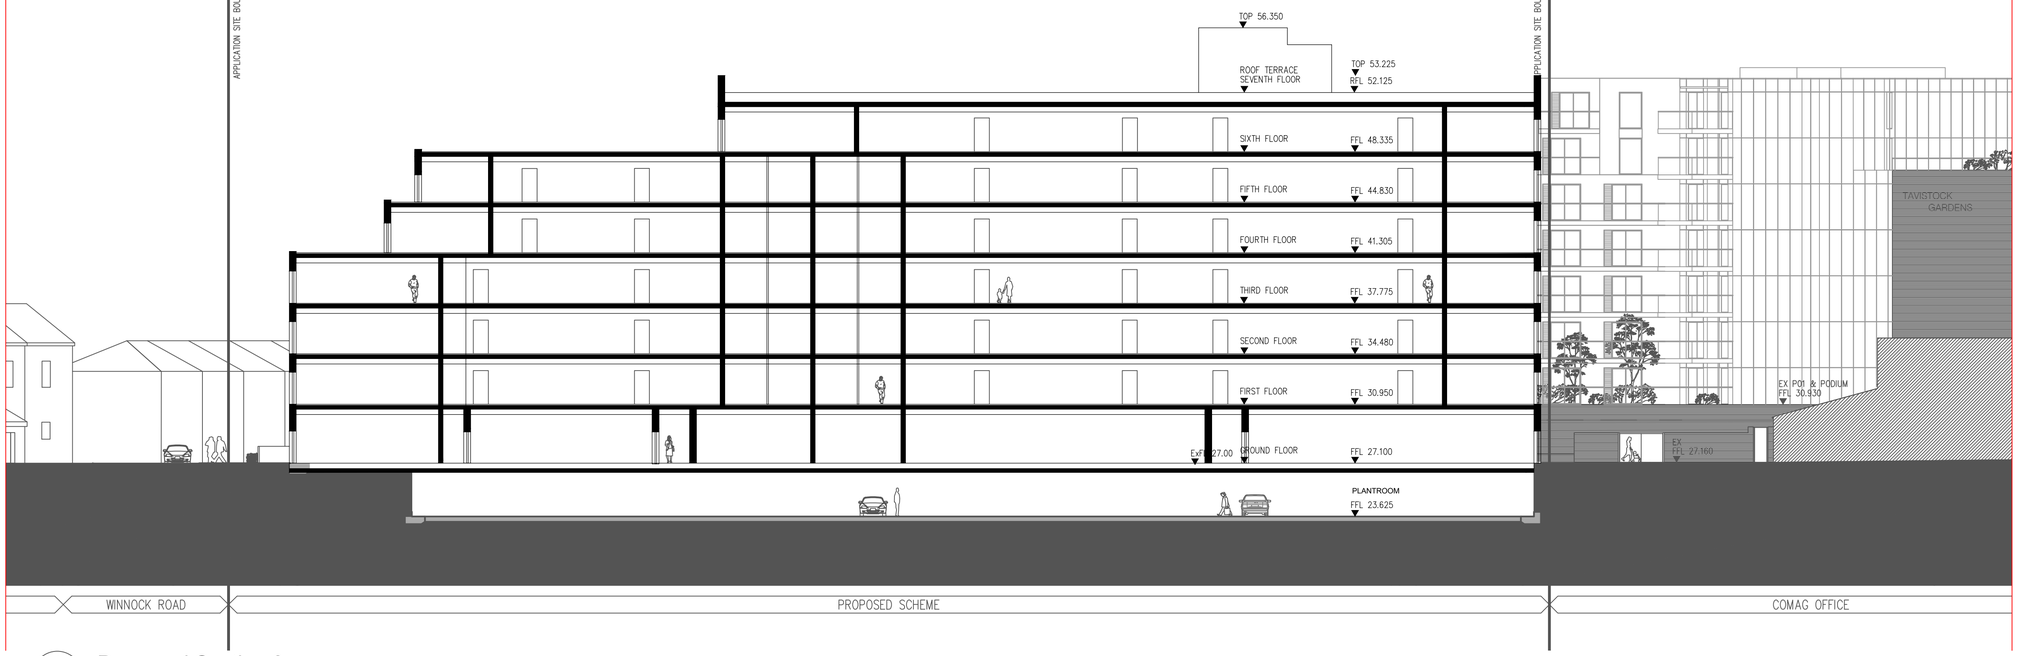

1 Proposed Section 3

SCALE: 1:200 (A1)

West Drayton
Phase 1
Under construction

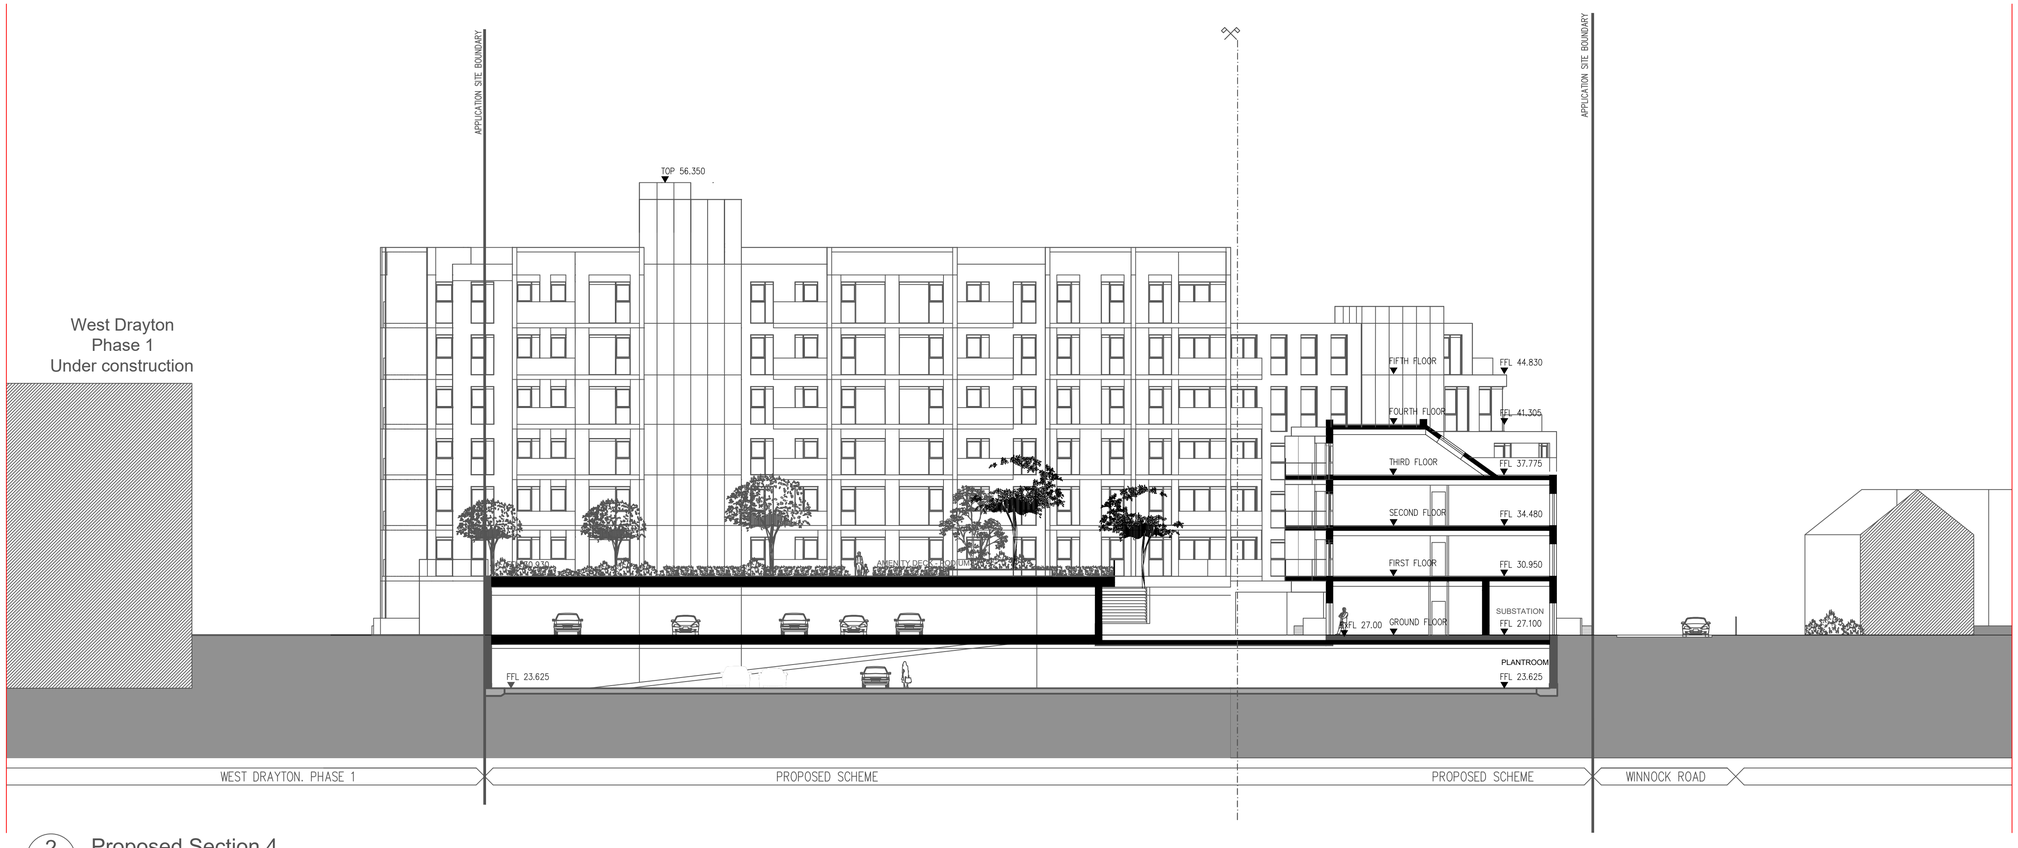

2 Proposed Section 4

SCALE: 1:200 (A1)

REV	DATE	DRN	DESCRIPTION	CHKD

PROJECT

Comag Building
Tavistock Road
West Drayton

CLIENT

Redrow Homes Ltd (London)

DRAWING

Sections
03 & 04
Condition 4 (Levels)

SCALE	SHEET SIZE	DRAWN	CHECKED	DATE
1.200	@ A1	PJL		25/06/18

SADLER BROWN **ARCHITECTURE**

11 - 12 Riverside Studios Amethyst Road Newcastle upon Tyne NE4 7YL
T : 0191 265 7080 E : info @ sadlerbrown. co. uk W : www. sadlerbrown. co. uk

JOB No	DRAWING No	REVISION
21744	AL(0)301	-

STATUS

PLANNING