

© SADLER BROWN LIMITED

THIS DRAWING IS THE SUBJECT OF COPYRIGHT WHICH VESTS IN SADLER BROWN LIMITED. IT IS AN INFRINGEMENT OF COPYRIGHT TO REPRODUCE THIS DRAWING, BY WHATEVER MEANS, INCLUDING ELECTRONIC, WITHOUT THE EXPRESS WRITTEN CONSENT OF SADLER BROWN LIMITED WHICH RESERVES ALL ITS RIGHTS.

SADLER BROWN LIMITED ASSERTS ITS RIGHTS TO BE IDENTIFIED AS THE AUTHOR OF THIS DESIGN.


- DRAWING NOT TO BE SCALED.
- REPORT ERRORS & OMISSIONS TO ARCHITECT.
- CHECK ALL DIMENSIONS ON SITE.
- DRAWING TO BE READ IN CONJUNCTION WITH THE HEALTH AND SAFETY PLAN AND ALL RELEVANT RISK ASSESSMENTS.

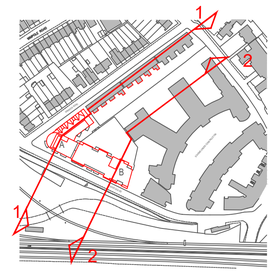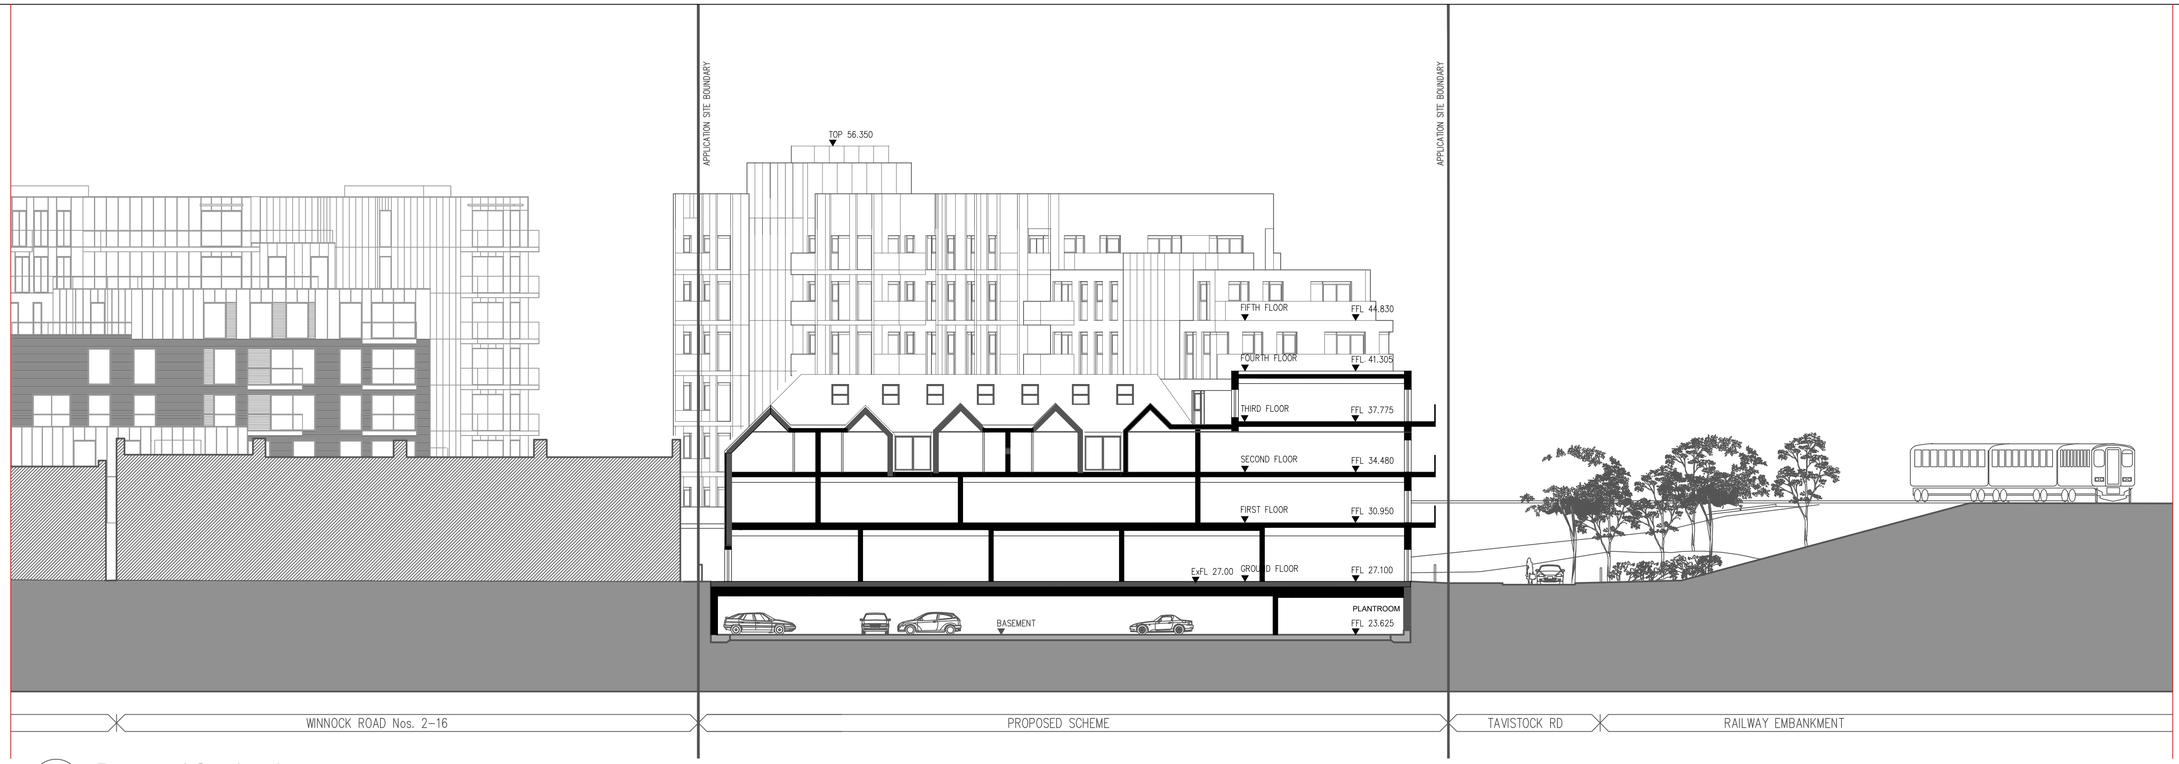


1 Proposed Section 1

SCALE: 1:200 (A1)

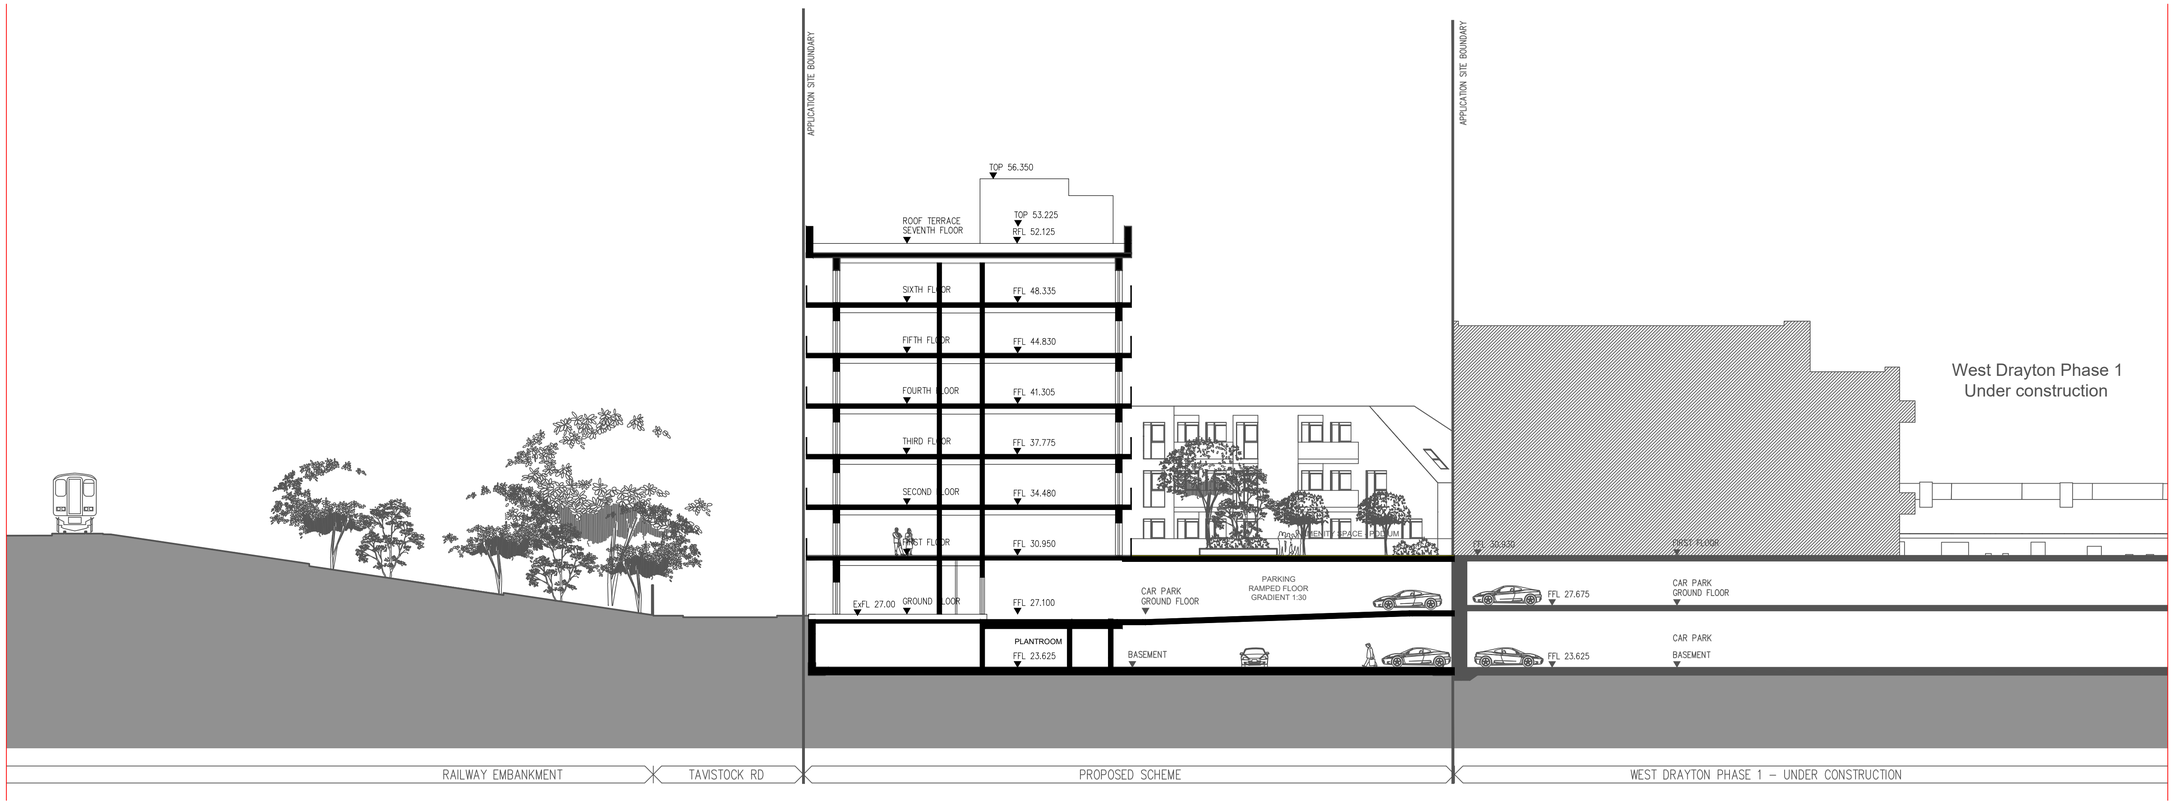


2 Proposed Section 2

SCALE: 1:200 (A1)

| REV. | DATE | DRN | DESCRIPTION | CHKD |
|---|---|---|---|---|
| A | 25/06/18 | PJL | Approved Planning Drawing Amended | |

PROJECT

Comag Building
Tavistock Road
West Drayton

CLIENT

Redrow Homes Ltd (London)

DRAWING

Sections
01 & 02
Condition 4 (Levels)

| SCALE | SHEET SIZE | DRAWN | CHECKED | DATE |
|---|---|---|---|---|
| 1.200 | @ A1 | PJL | | 25/06/18 |

SADLER BROWN **ARCHITECTURE**

11 - 12 Riverside Studios Amethyst Road Newcastle upon Tyne NE4 7YL
T : 0191 265 7080 E : info @ sadlerbrown. co. uk W : www. sadlerbrown. co. uk

| JOB No | DRAWING No | REVISION |
|---|---|---|
| 21744 | AL(0)300 | - |

STATUS

PLANNING