


EXISTING ELEVATIONS AT

21 HILLSIDE CRESCENT

NORTHWOOD

M L

1:50

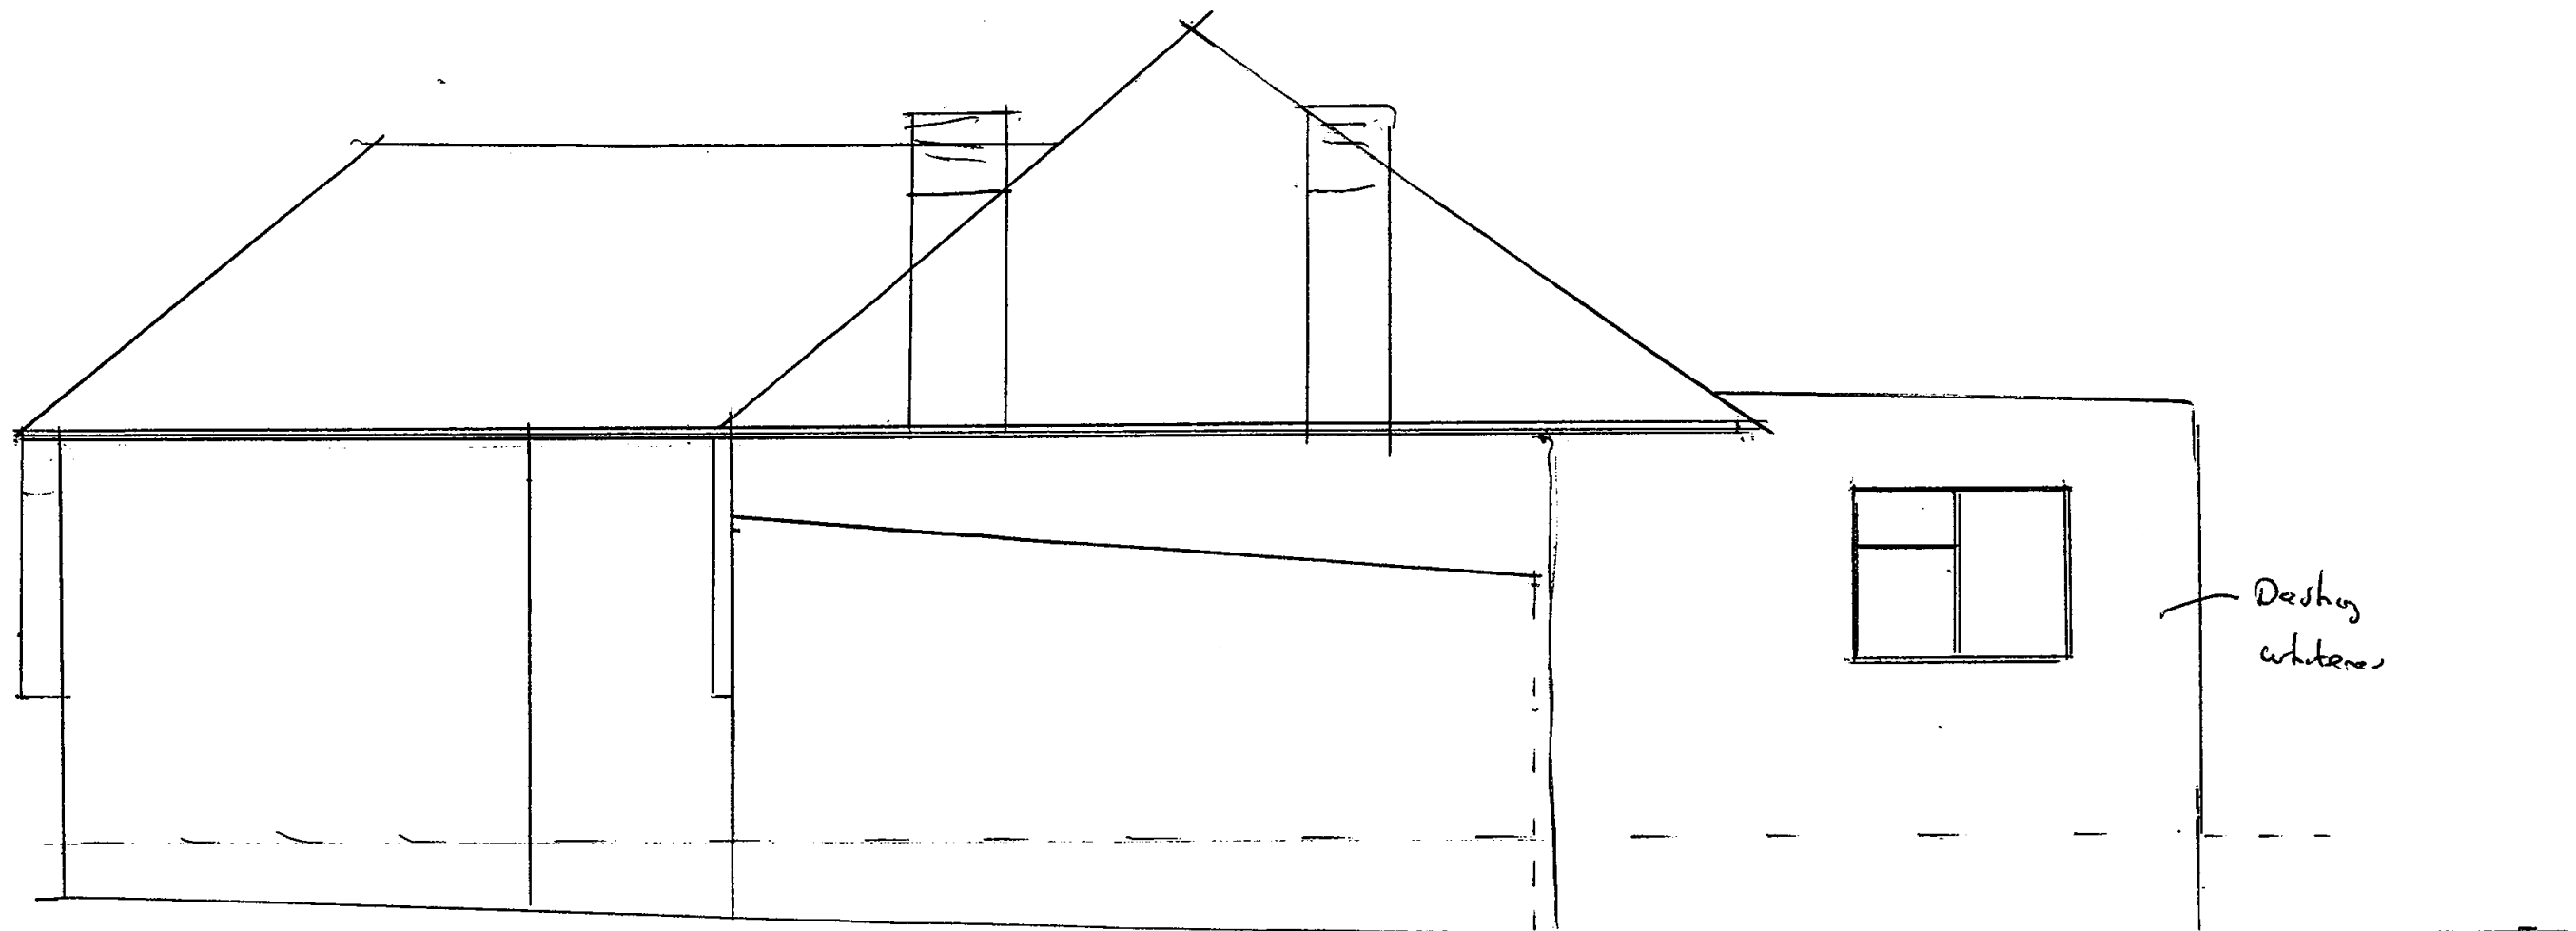

Dark
white

SIDE

0 1 2 3 4 5 6 7 8 9 10