


EXISTING ELEVATIONS A7

21 HILLSIDE CRESCENT

NORTHWOOD

M6		1:50
----	--	------

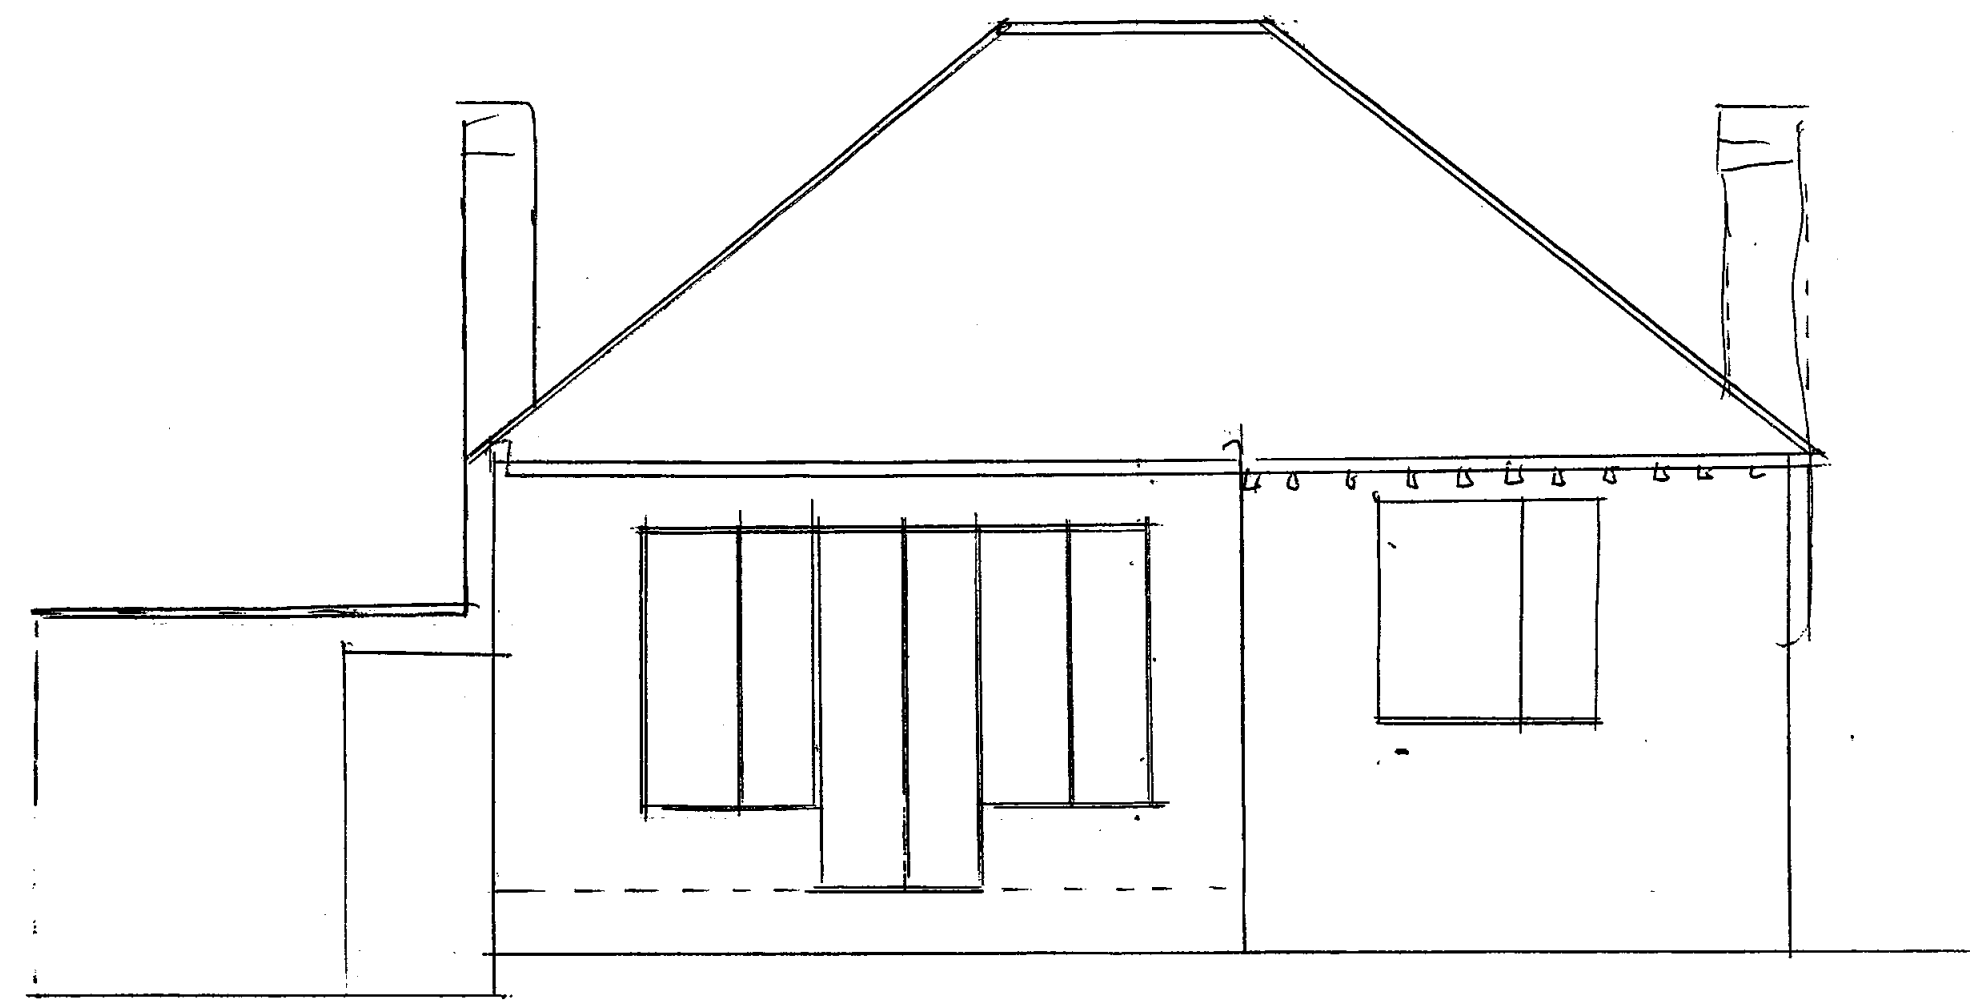

REAR ELEVATION

0 1 2 3 4 5 6 7 8 9 10