
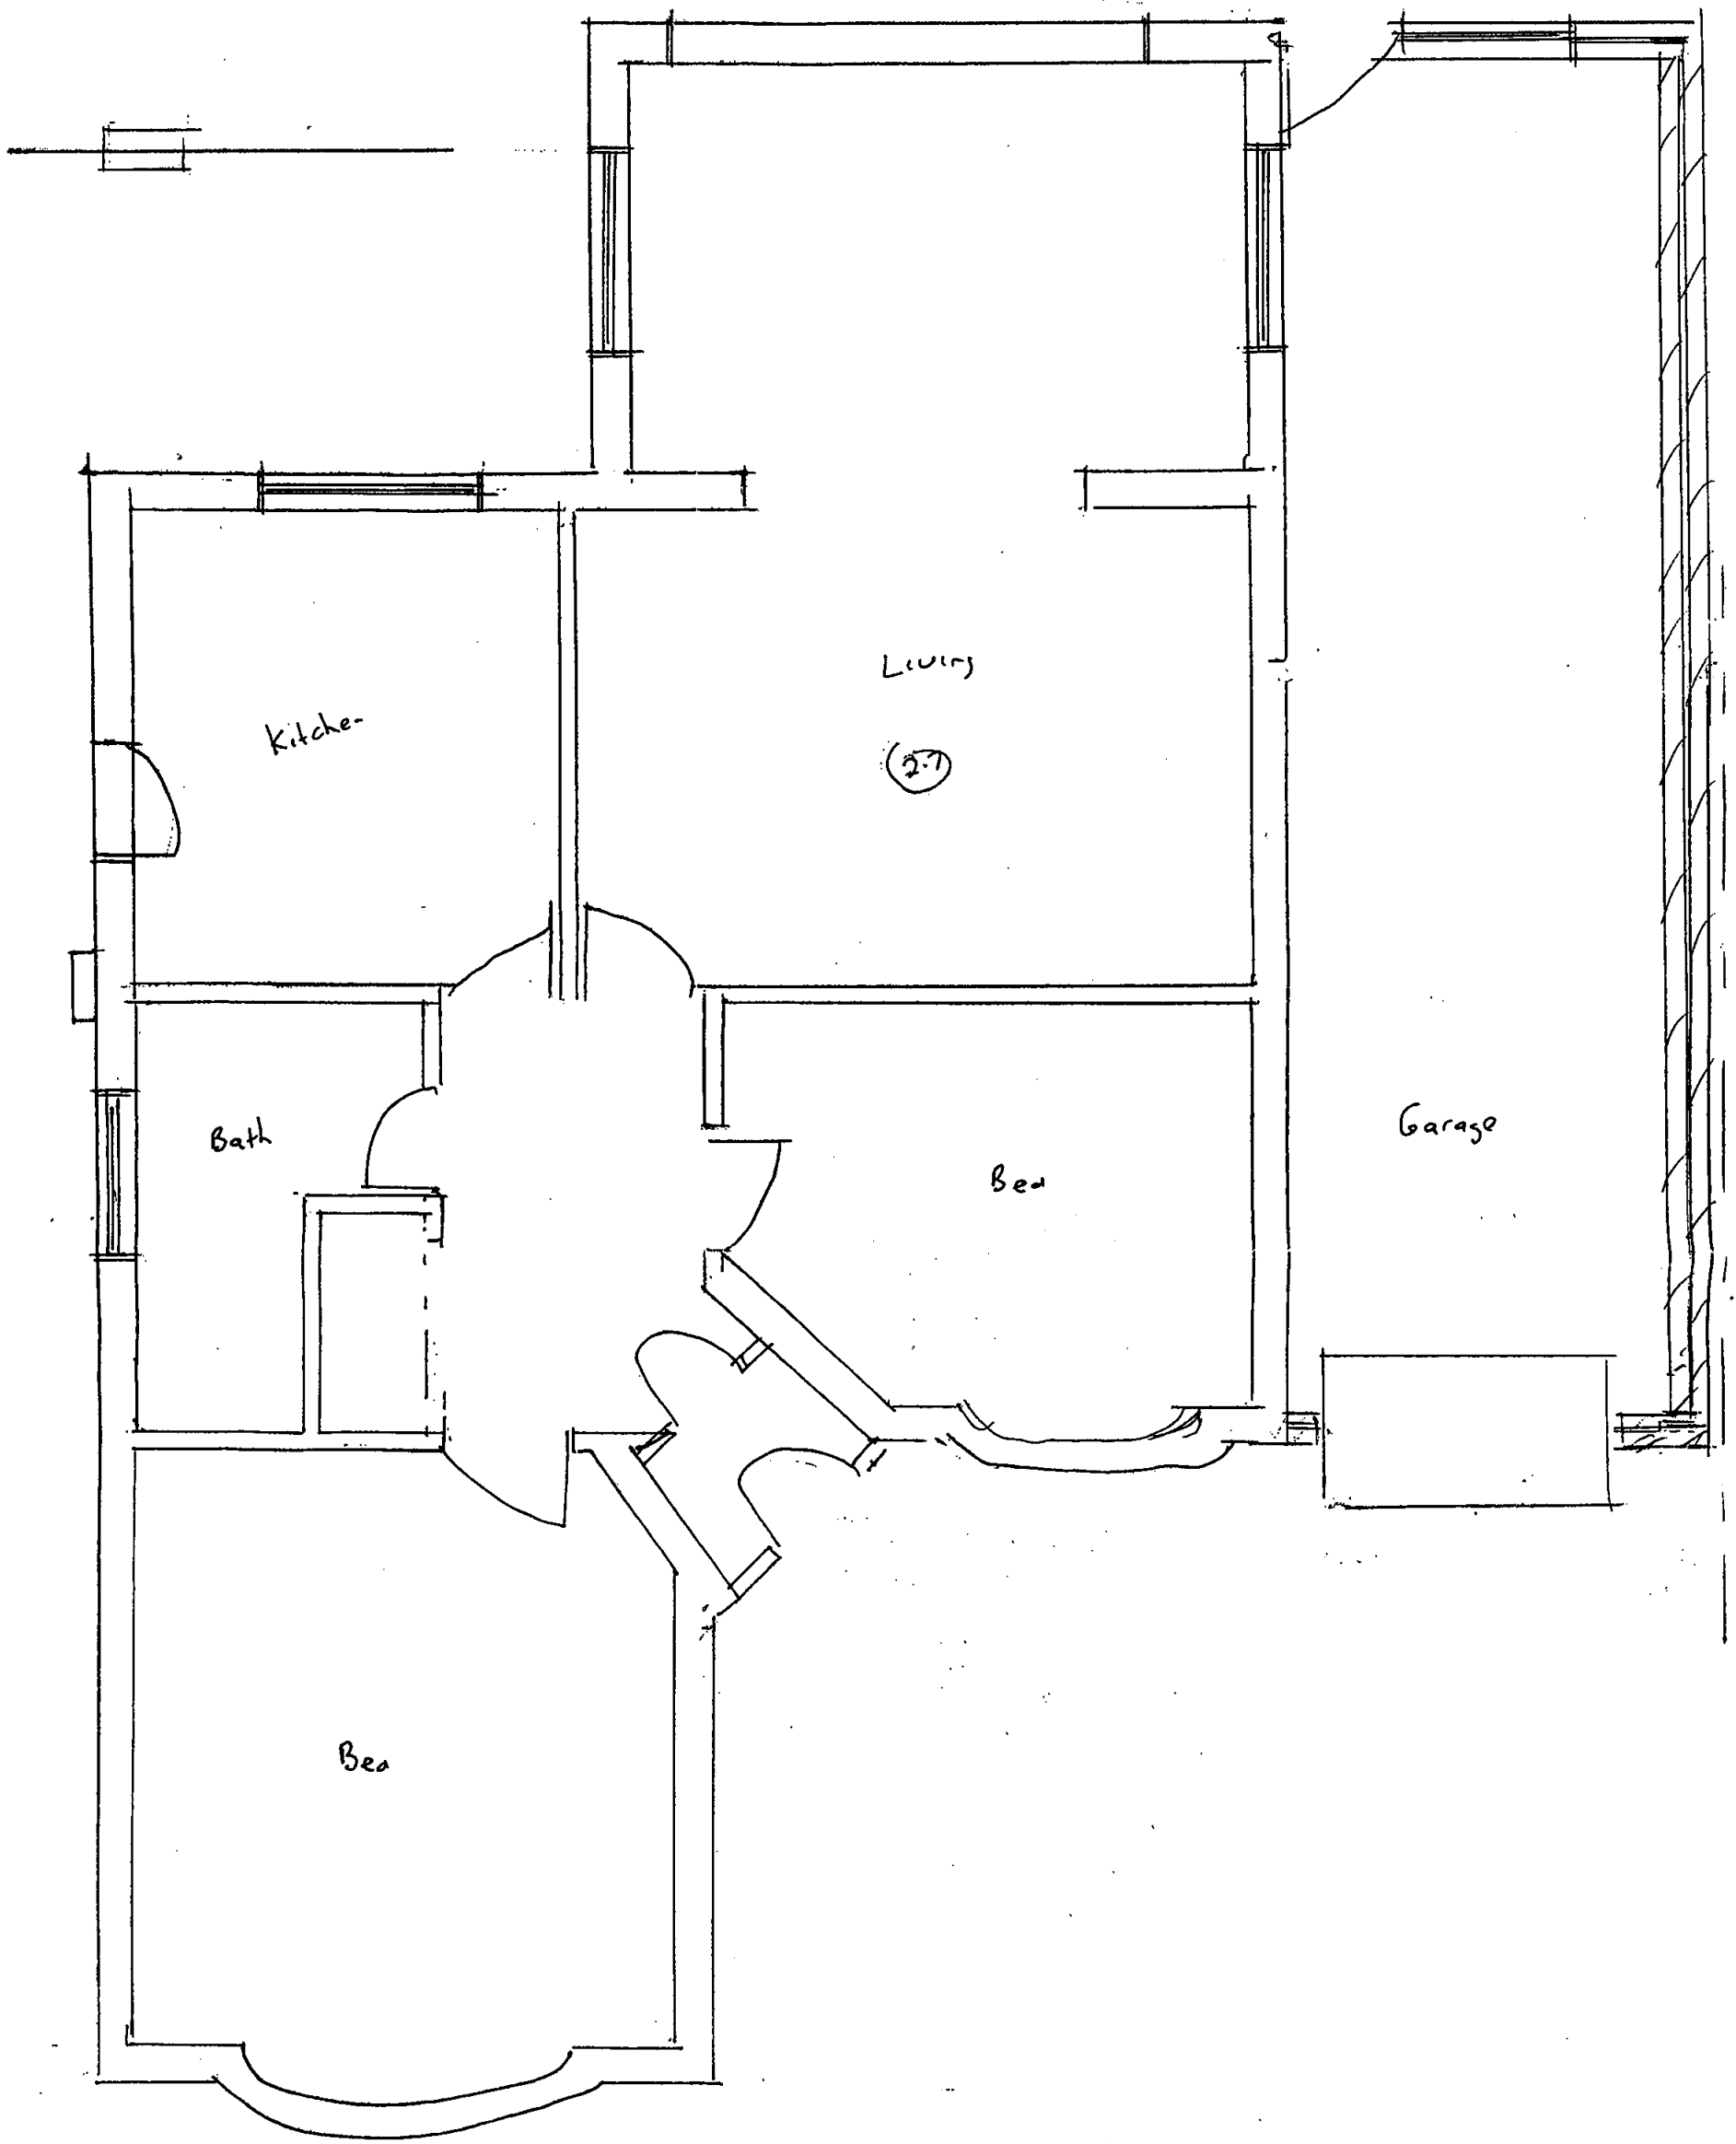


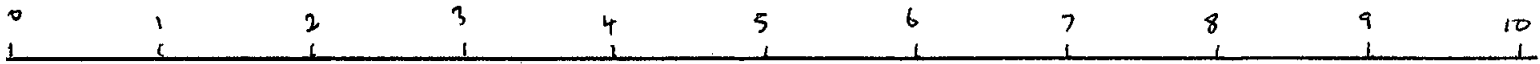

GROUND FLOOR PLAN

<u>PROPOSED LAYOUT PLAN</u>			
<u>A7</u>	<u>21</u>	<u>HILLSIDE</u>	<u>CRESCENT</u>
<u>NORTHWOOD</u>			
<u>C1</u>		<u>1:50</u>	