




PROPOSED ELEVATIONS AT
21 HILLSIDE CRESCENT
NORTHWOOD

G3.	1:50
-----	------

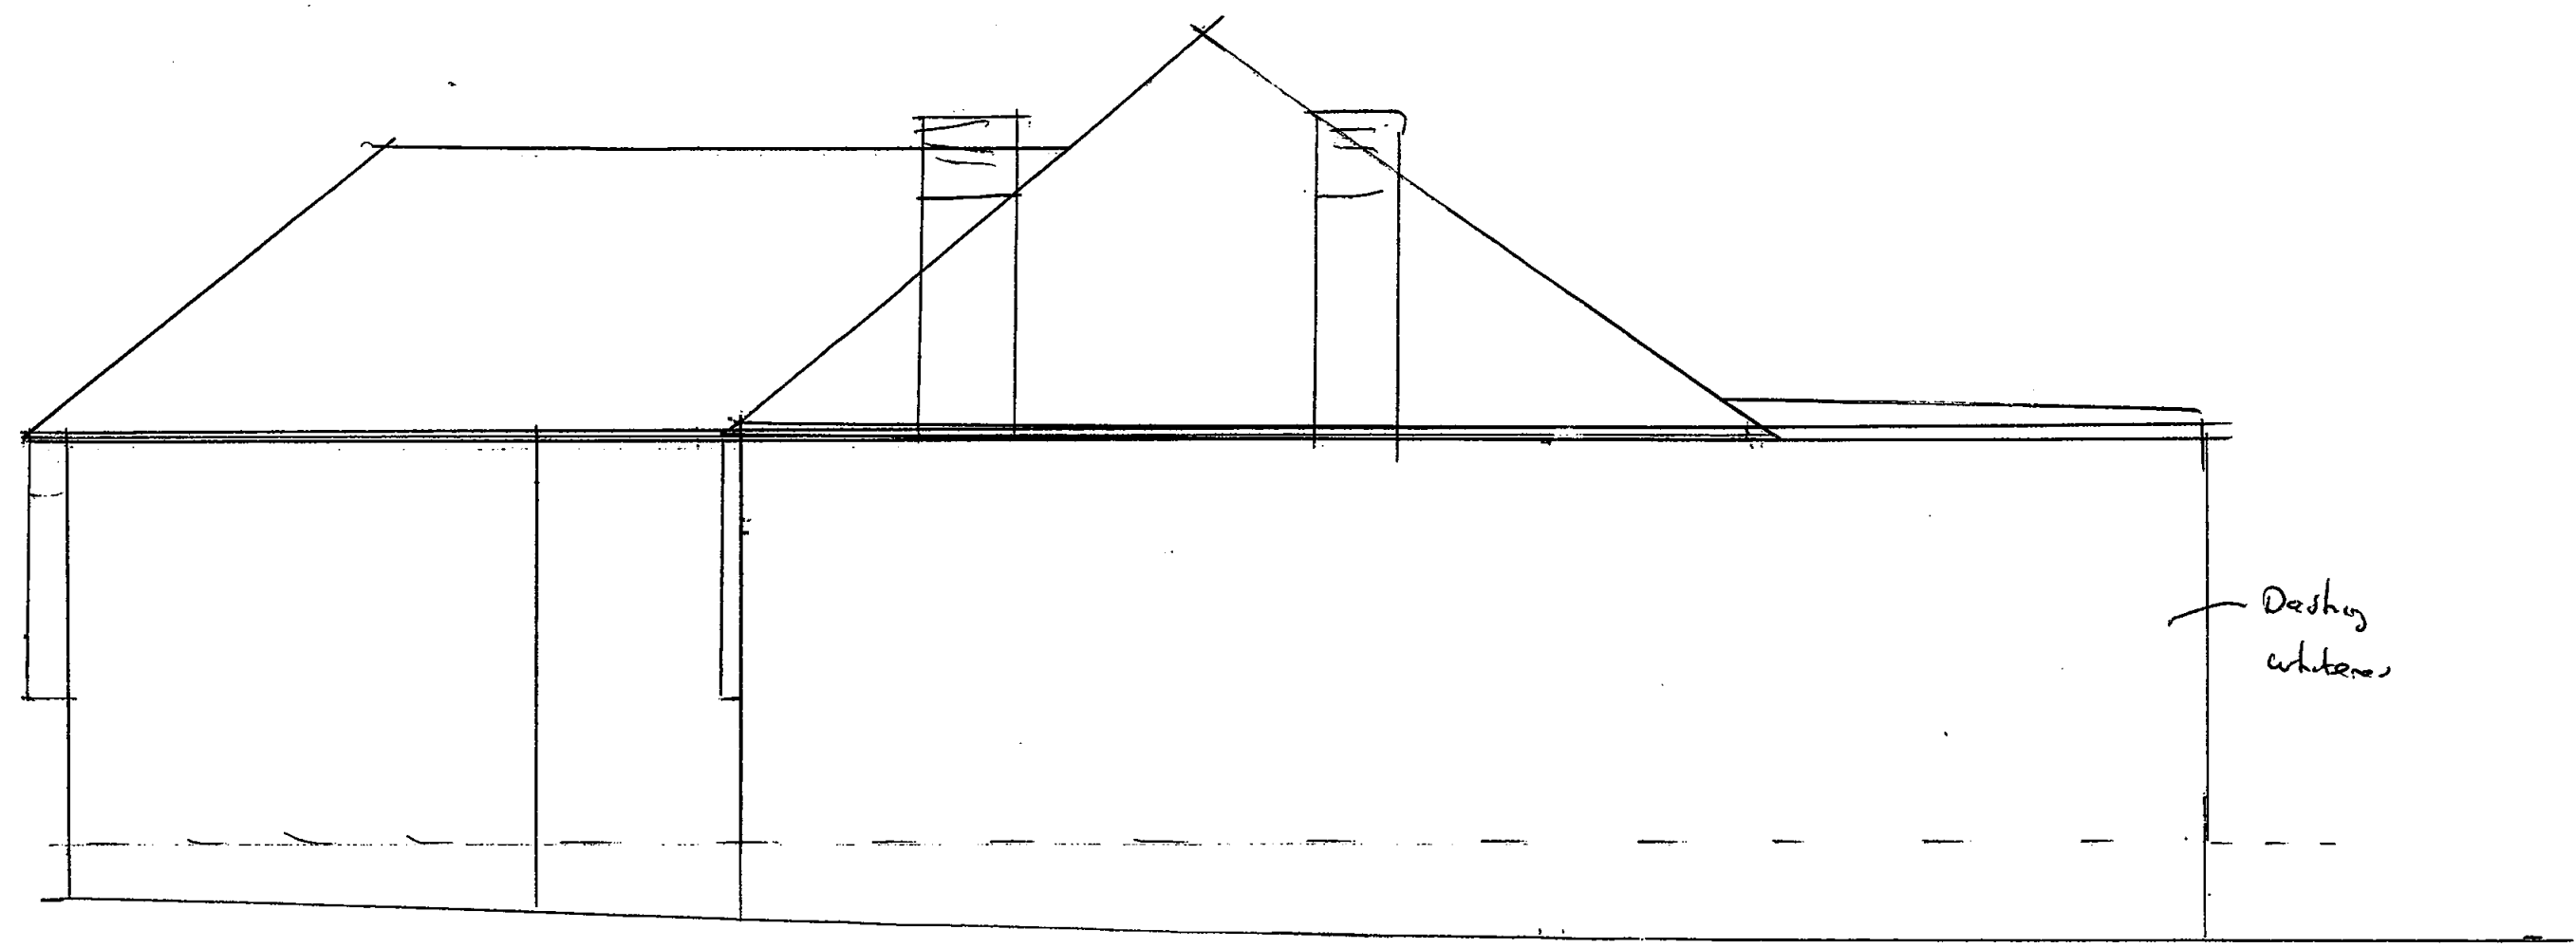

SIDE