



PROPOSED ELEVATIONS A7


21 HILLSIDE CRESCENT

NORTHWOOD

64

1:50

Dashing
whitened

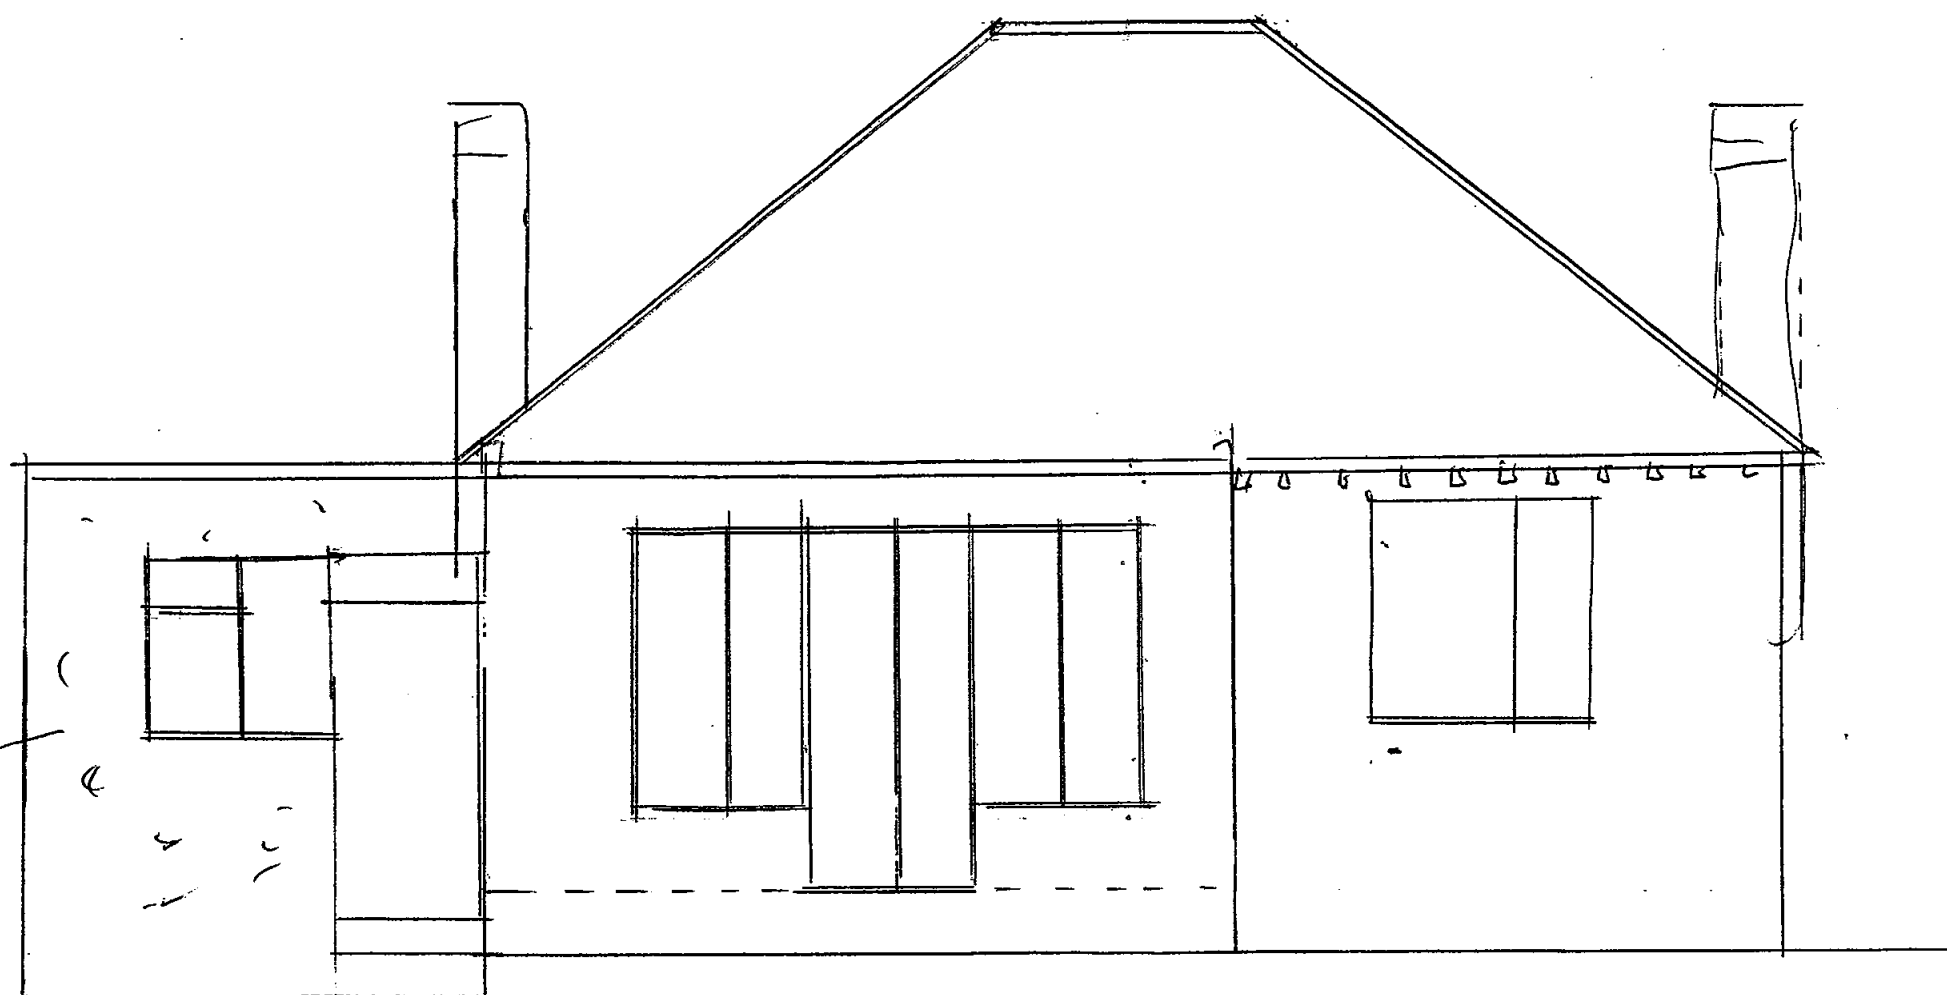

REAR ELEVATION