


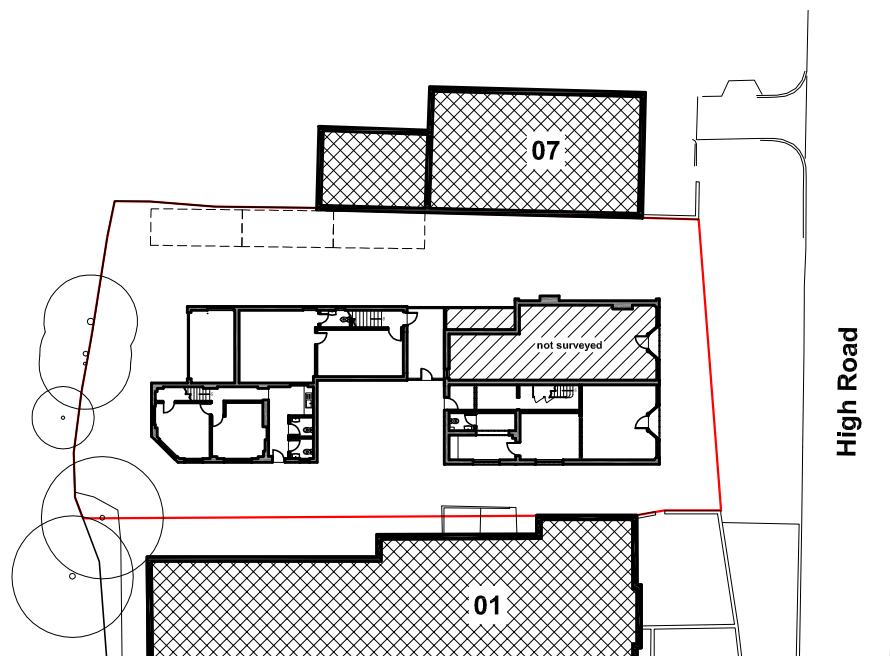


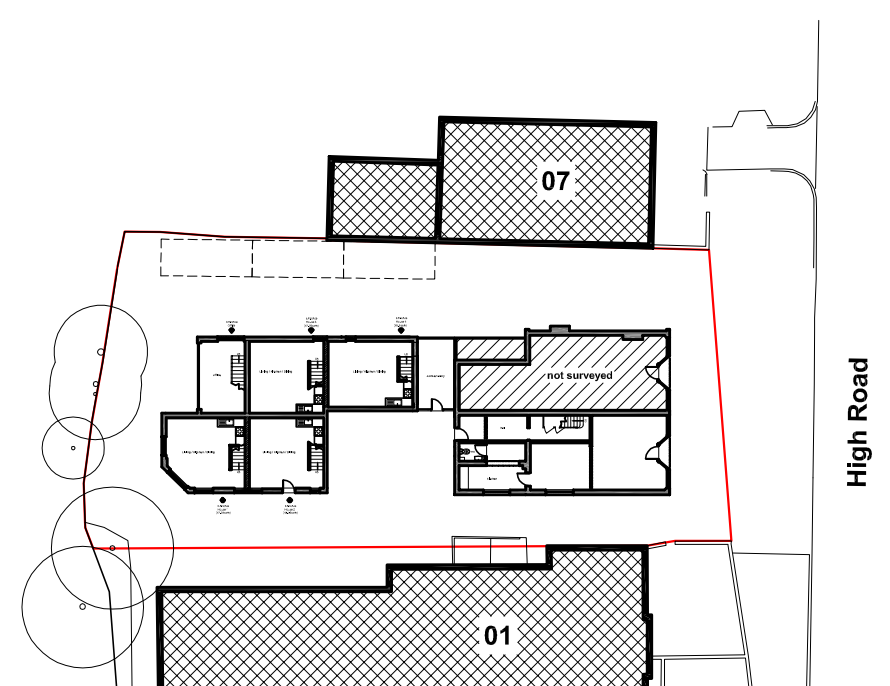

EXISTING BLOCK PLAN - 1:500

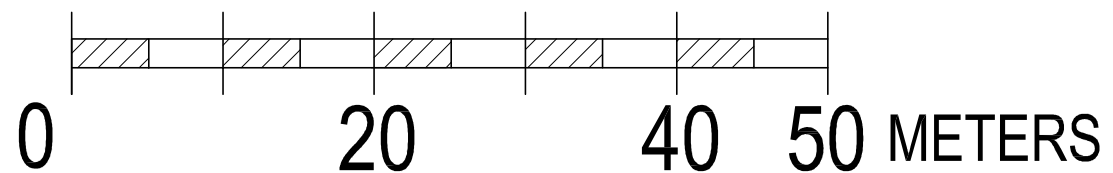

PROPOSED BLOCK PLAN - 1:500

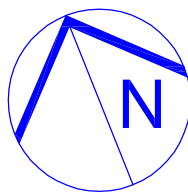

	SITE: High Road, Ickenham	JOB TITLE: Conversion into 4 Houses	DRAWING TITLE: Existing & Proposed Block plans	SCALE: 1:500@A3	DATE: 14/04/2016
				DRAWING No.: P9/001	