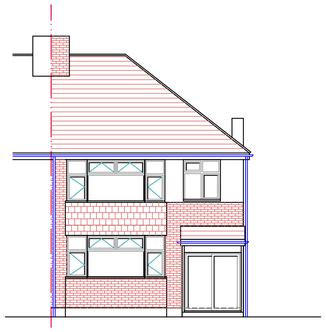

FRONT ELEVATION

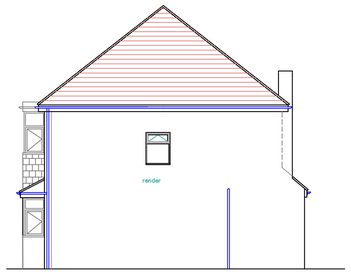

SIDE ELEVATION

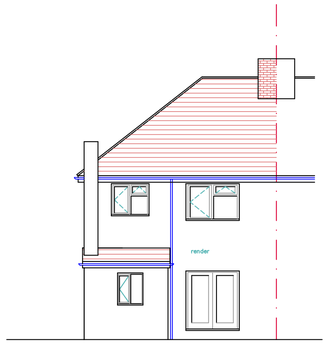

REAR ELEVATION

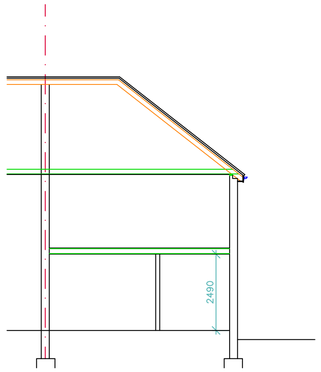

SECTION A–A

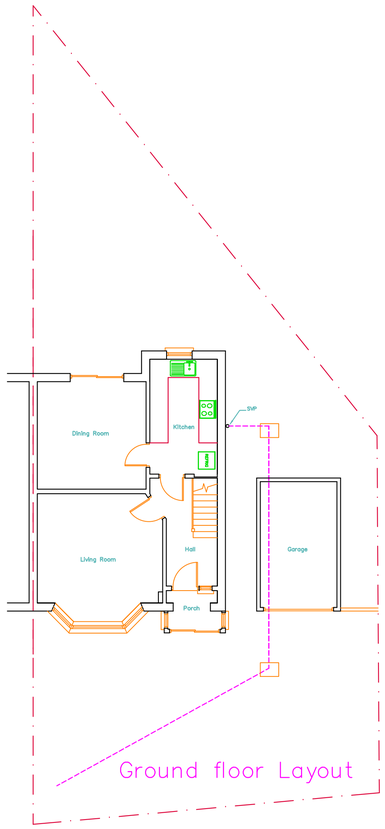

Ground floor Layout

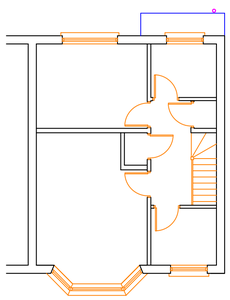

First floor Layout

Original Layout

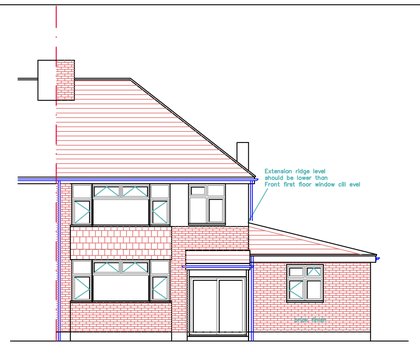

FRONT ELEVATION

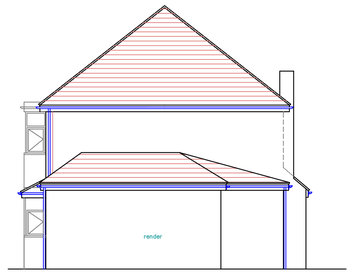

SIDE ELEVATION

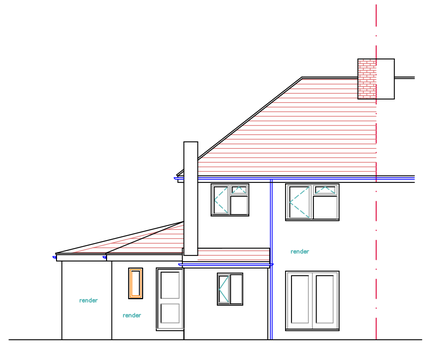

REAR ELEVATION

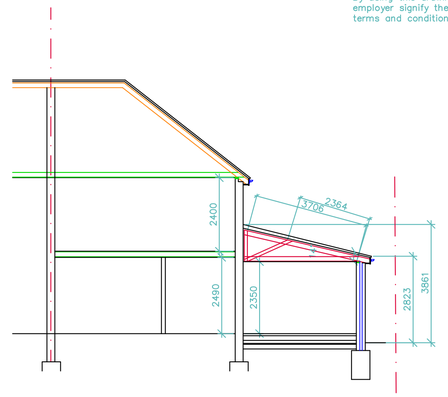

SECTION A–A

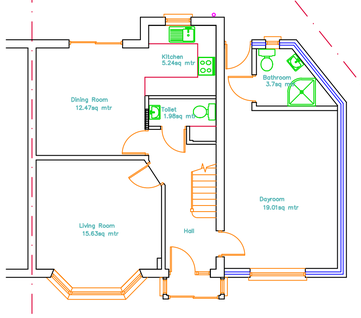

Ground floor Layout

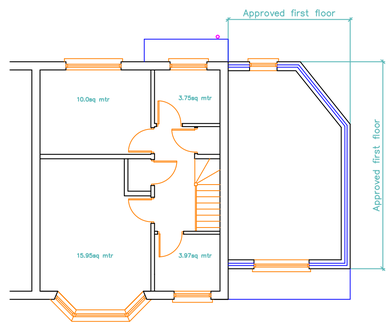

First floor Layout

Existing Layout

1. Do not scale from this drawing.
2. All dimensions to be checked on site before ordering materials or commencing work.
3. In case of discrepancies in drawings, calculations or details refer to TOWERS DRAWING SERVICES for clarification: Unilateral decisions by contractors will not be accepted.
4. For any information not covered by these drawings refer to TOWERS DRAWING SERVICES. for clarification: Unilateral decisions by contractors will not be accepted.
5. The contractor must ensure that work is being carried out to the latest revisions of all the working drawings.
6. It is the contractors responsibility to inform the local authority before work commences on site, and at all prescribed stages of work. All to the District Surveyors satisfaction.
7. If work commences on site before full plans approval has been given, TOWERS DRAWING SERVICES accept no responsibility for any additional work or materials that the District Surveyor may require.
8. This drawing and all copies produced there from remain the copyright and property of TOWERS DRAWING SERVICES it may only be reproduced by TOWERS DRAWING SERVICES all copies must be returned to TOWERS DRAWING SERVICES if demanded.

By using this drawing the user and his or her employer signify their agreement of the above terms and conditions.

0 1M 5M 10M

500mm 2M

REV.	DATE	DESCRIPTION

JOB
2 Gordon Road
Yiewsley, UB7 8AH

TITLE
Original &
Existing Layout

DRG. No. 3106–01 REV.

SCALE 1:100 | ©Copyright 2017 | DRN. BY JV
DATE NOV 17
CHECKED PDN
DATE Nov 17

TOWERS DRAWING SERVICES.
Harefield Oil Terminal,
Harvil Road, Harefield, UB9 6JL
01895 812822