
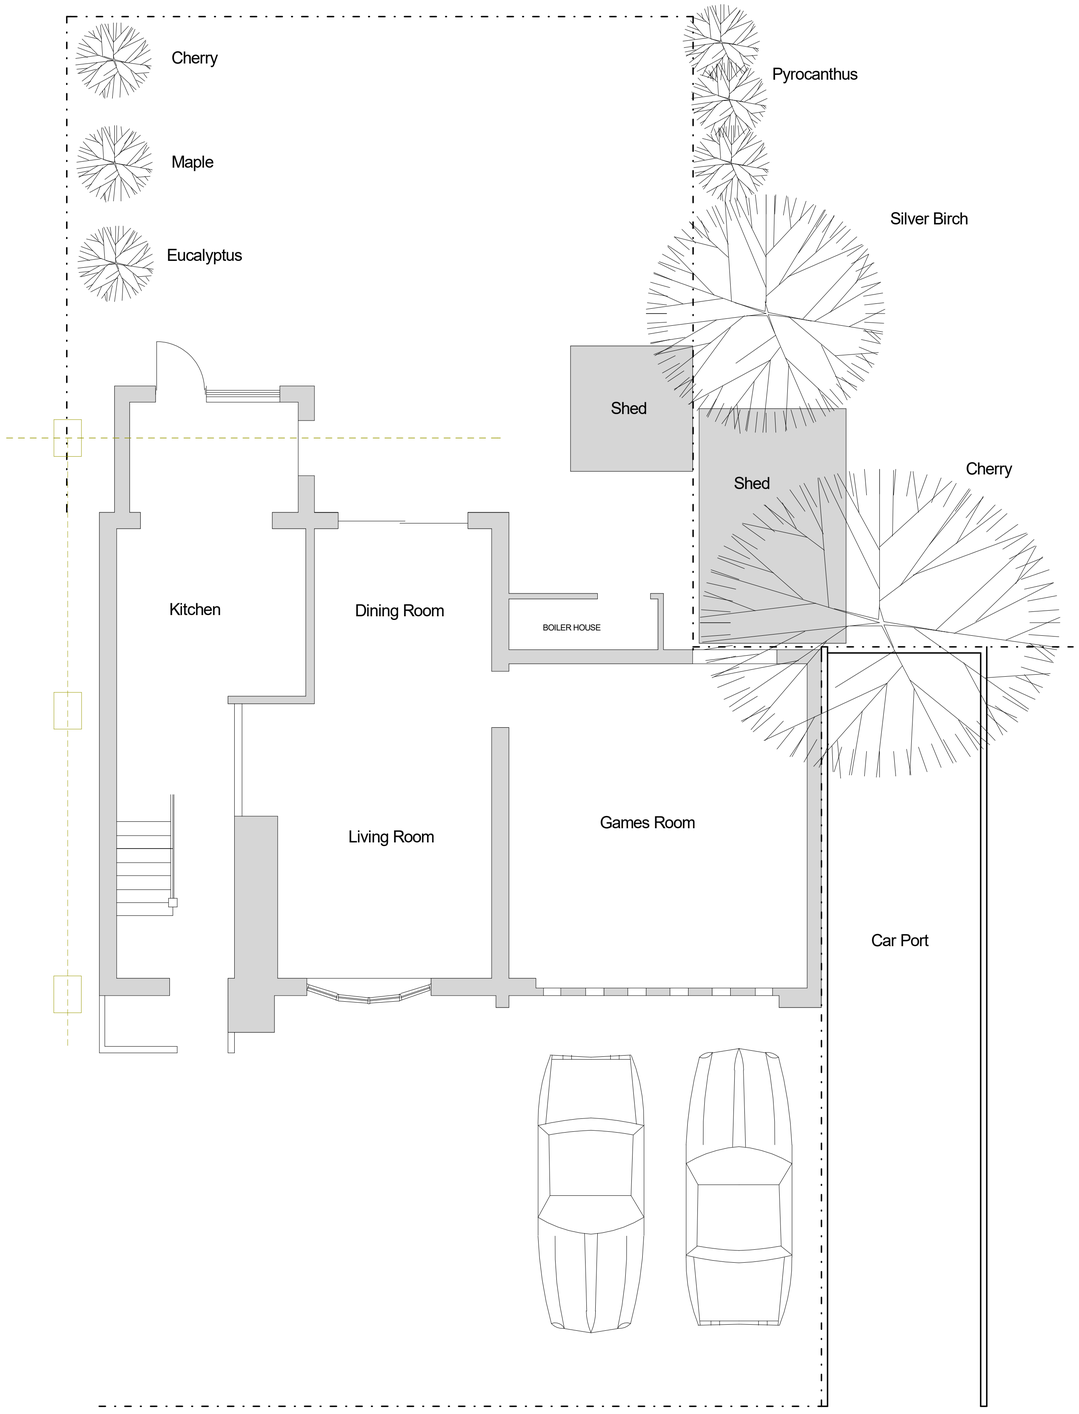


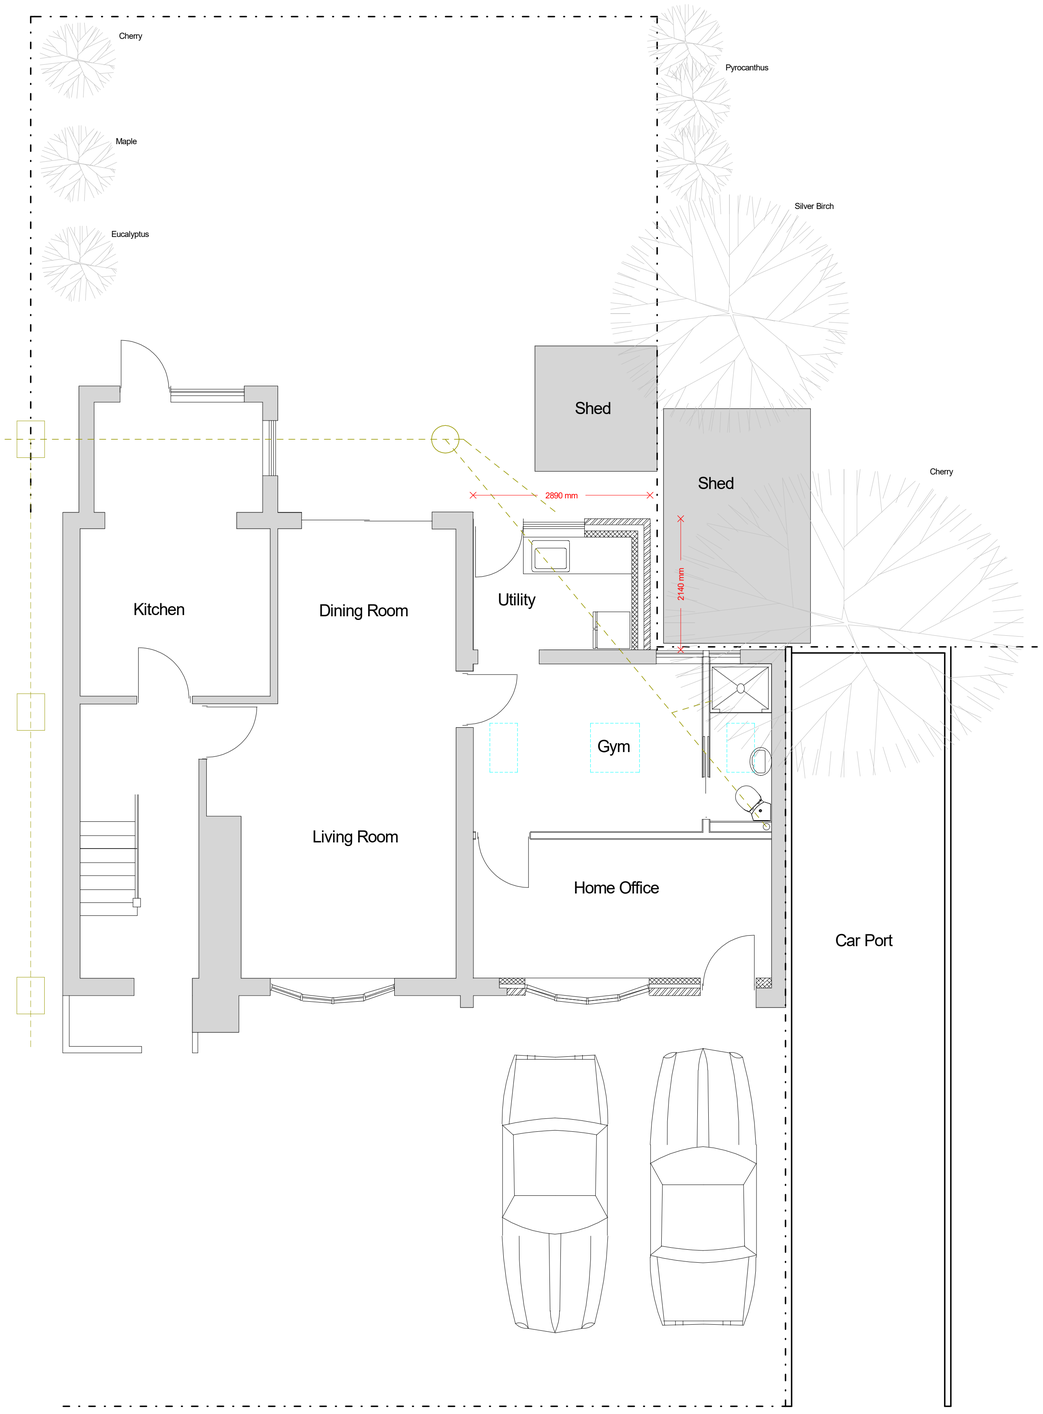

62 Fairacres
Ruislip

SCALE 1:50
0 1m 2m 3m 4m 5m

PLAN
PROJECT

Existing and Proposed

Single storey rear extension & alterations to previously converted garage

General Notes:
1. All dimensions to be checked on site prior to construction,any discrepancies should be reported to the highford design
2. All drawings are indicative of architects visual requirements only and show design intent only.
As this is a computer drawing scale of drawings can vary on printing check on site for setting-out
Copyright. **Highford Design 2021**
This drawing should not be used to calculate areas for the purpose of valuations. All dimensions to be checked on site by contractor and such dimensions to be their responsibility

DWG No 01 Rev: -

Date: September 2021
Project: 62 Fairacres, Ruislip
Scale 1:50 @ A1
Checked: AW
Drawing Title: Plans
Status: Construction
Job No: 348

Highford Design and Build Limited
27 Bellamy Close, Ickenham, Middlesex. UB10 8SJ
email: info@highforddesign.co.uk - web: www.highforddesign.co.uk
telephone: 01895 622575 - mobile: 07557 340205