
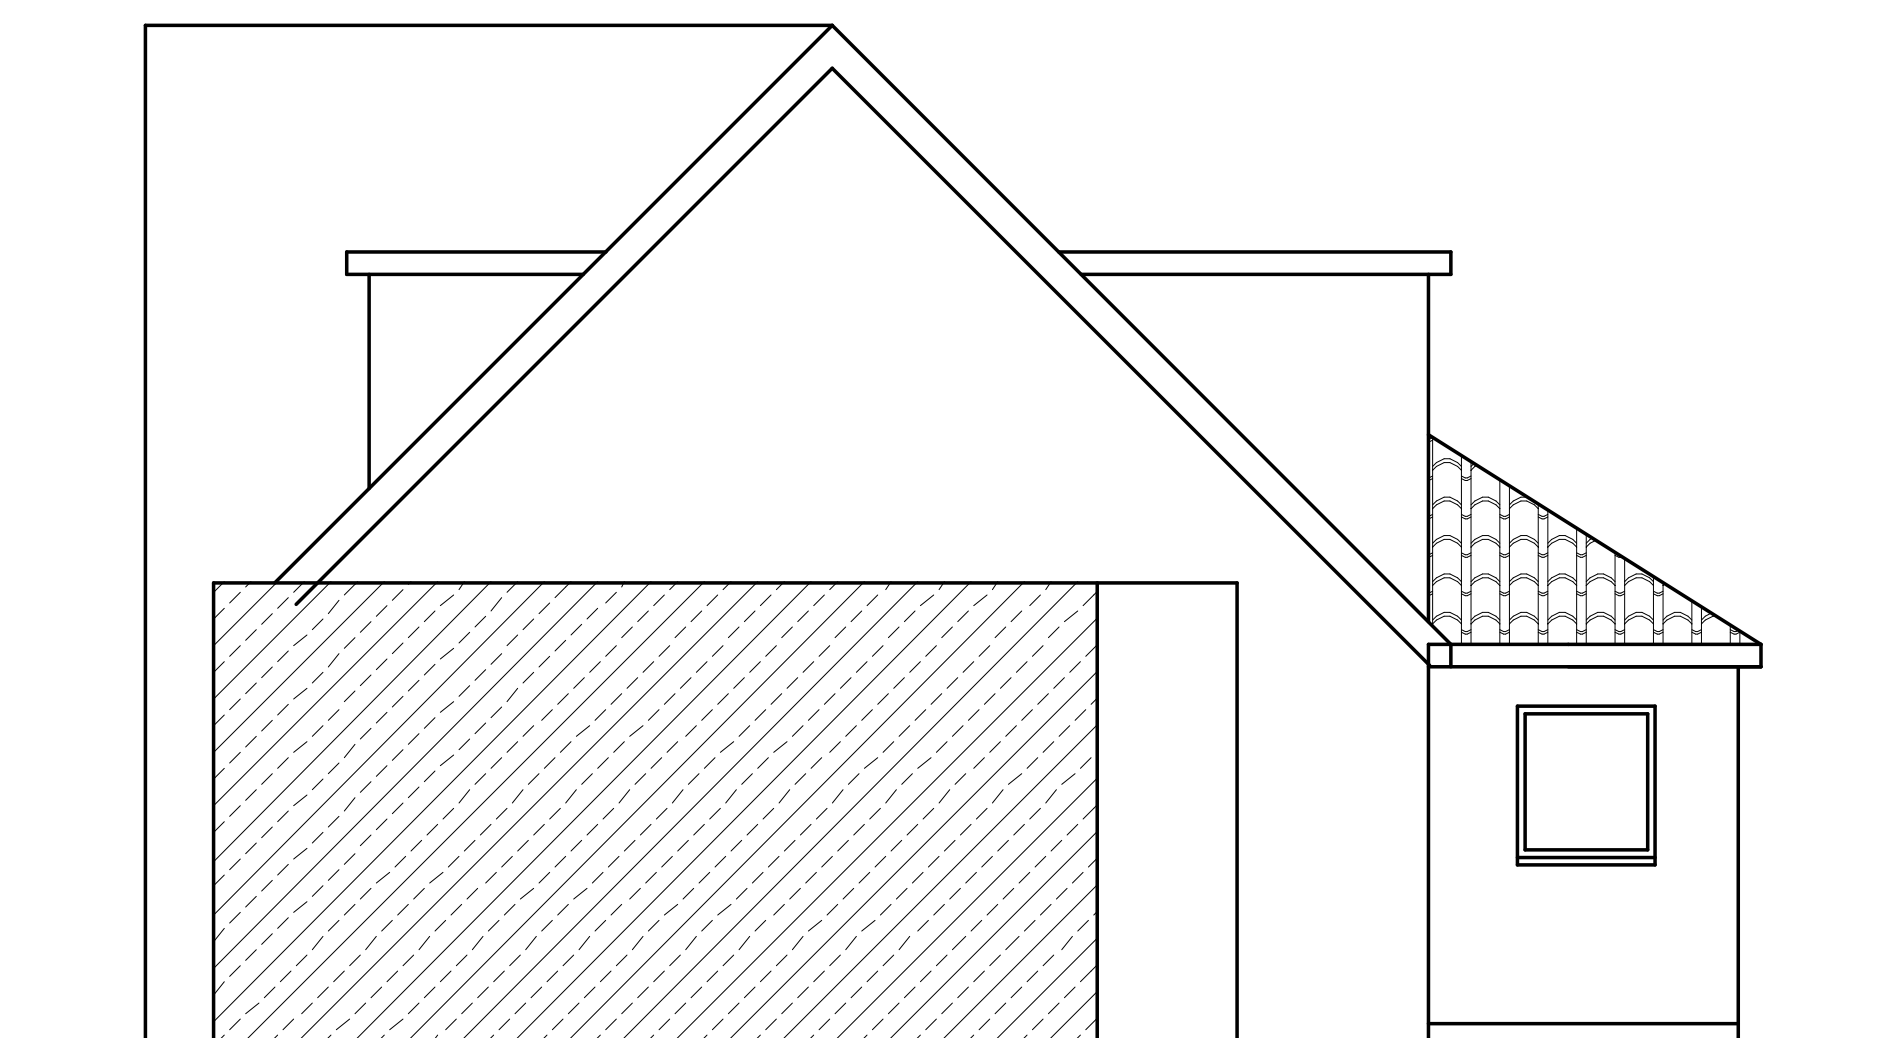
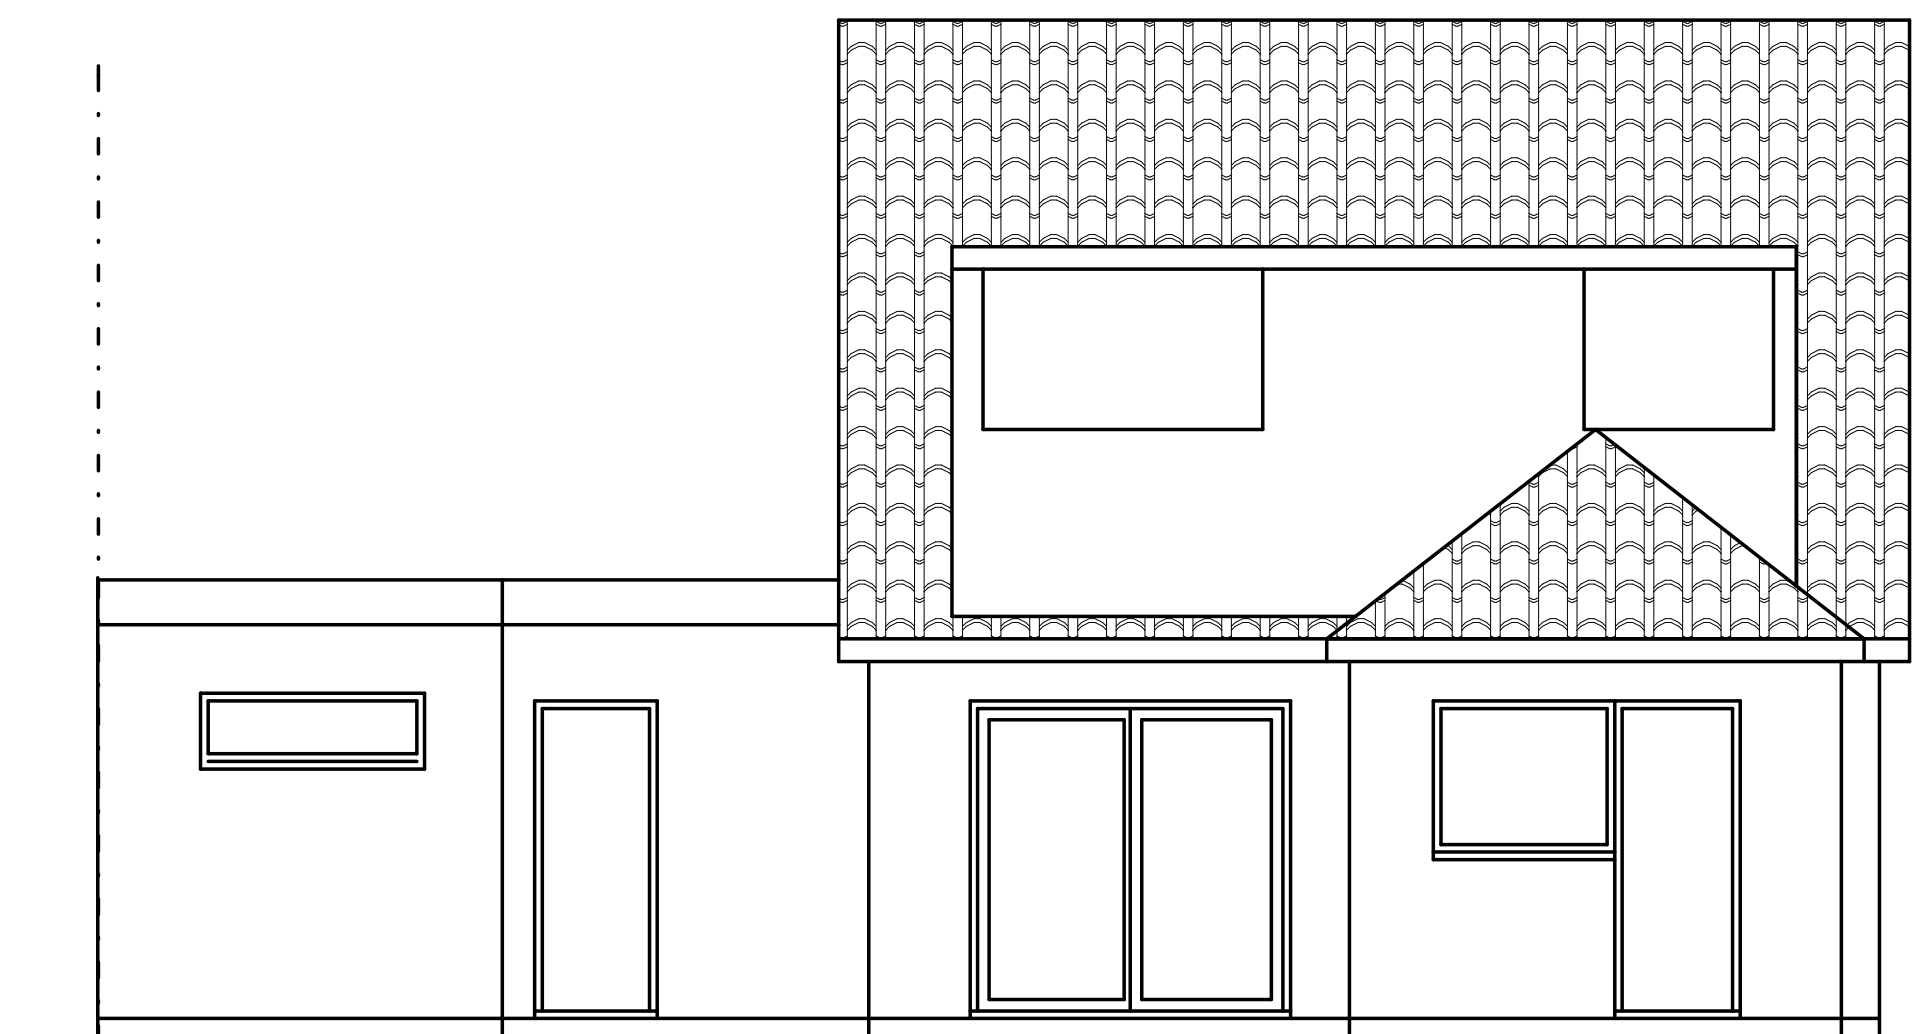


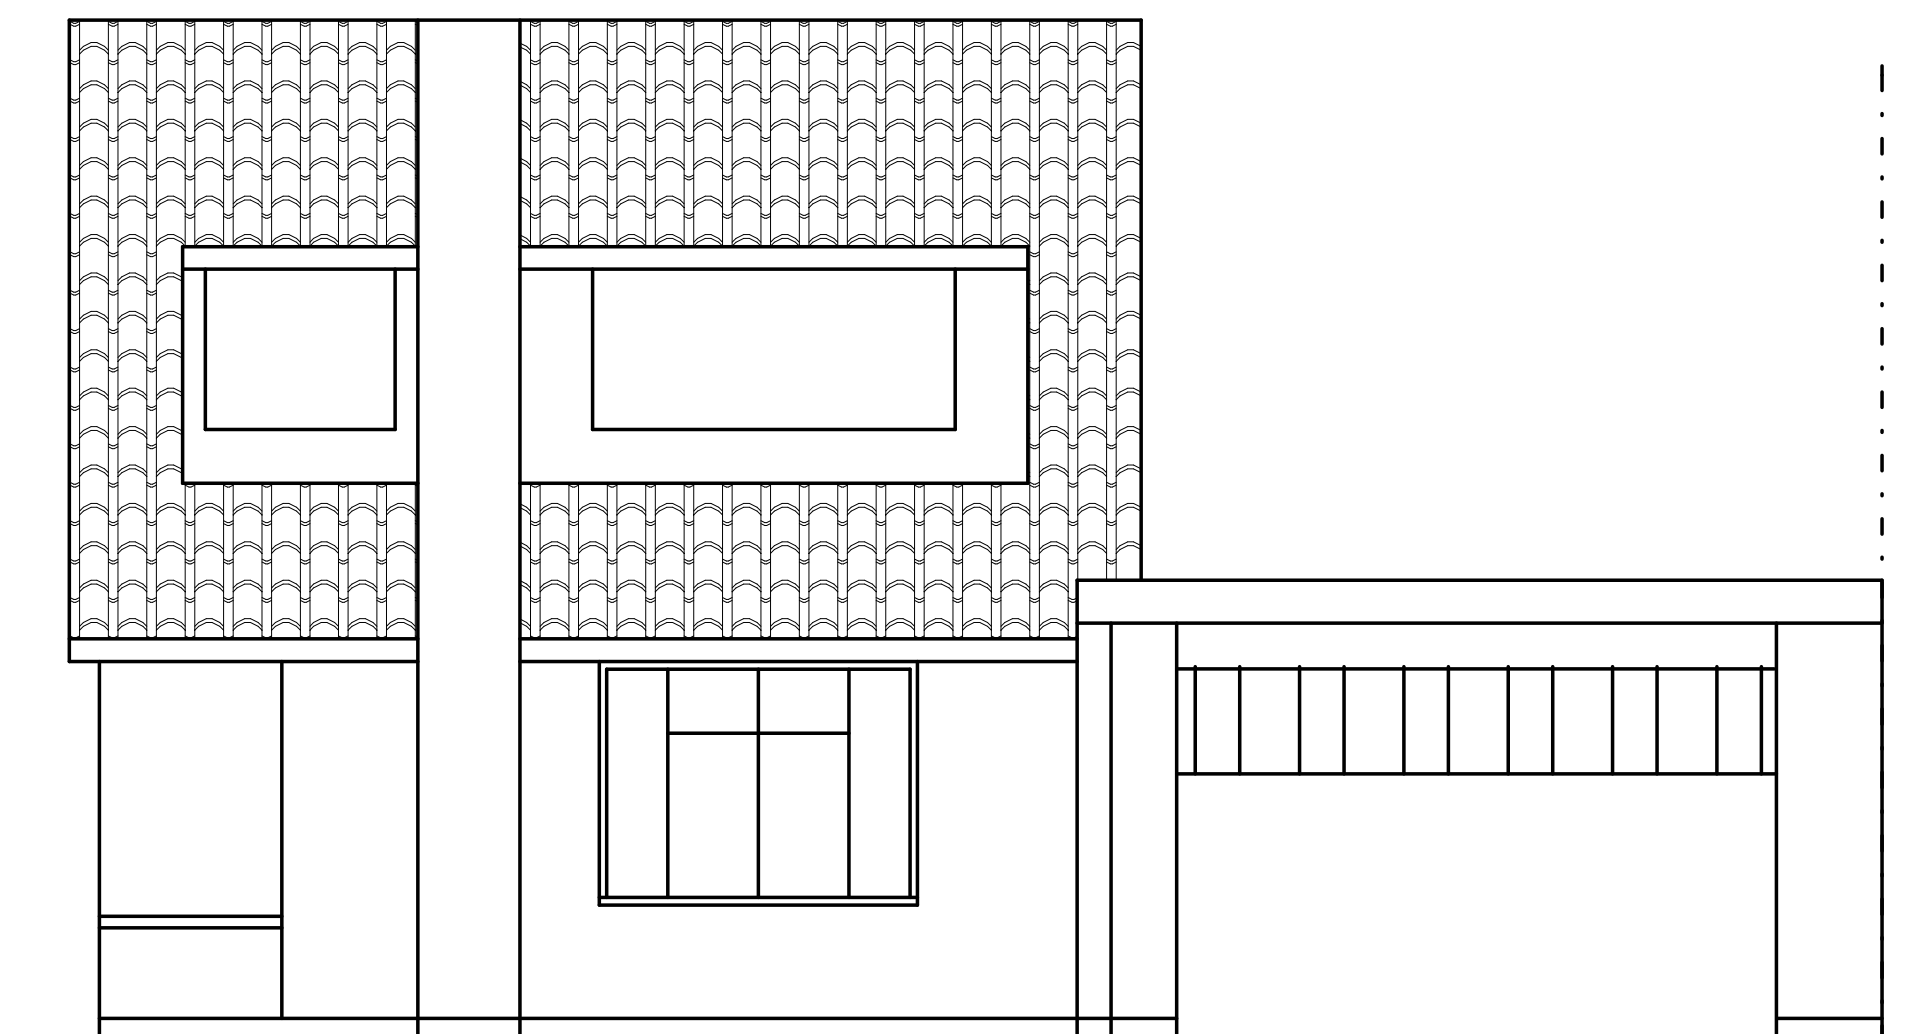

62 FAIRACRES RUISLIP			PLAN	Existing elevations	DWG No 02 Rev: -	Date: September 2021	
			PROJECT	Single storey rear extension & alterations to previously converted garage		Project: 62 Fairacres, Ruislip Scale 1:50 @ A1 Checked: AW Drawing Title: Plans Status: Construction Job No: 348	