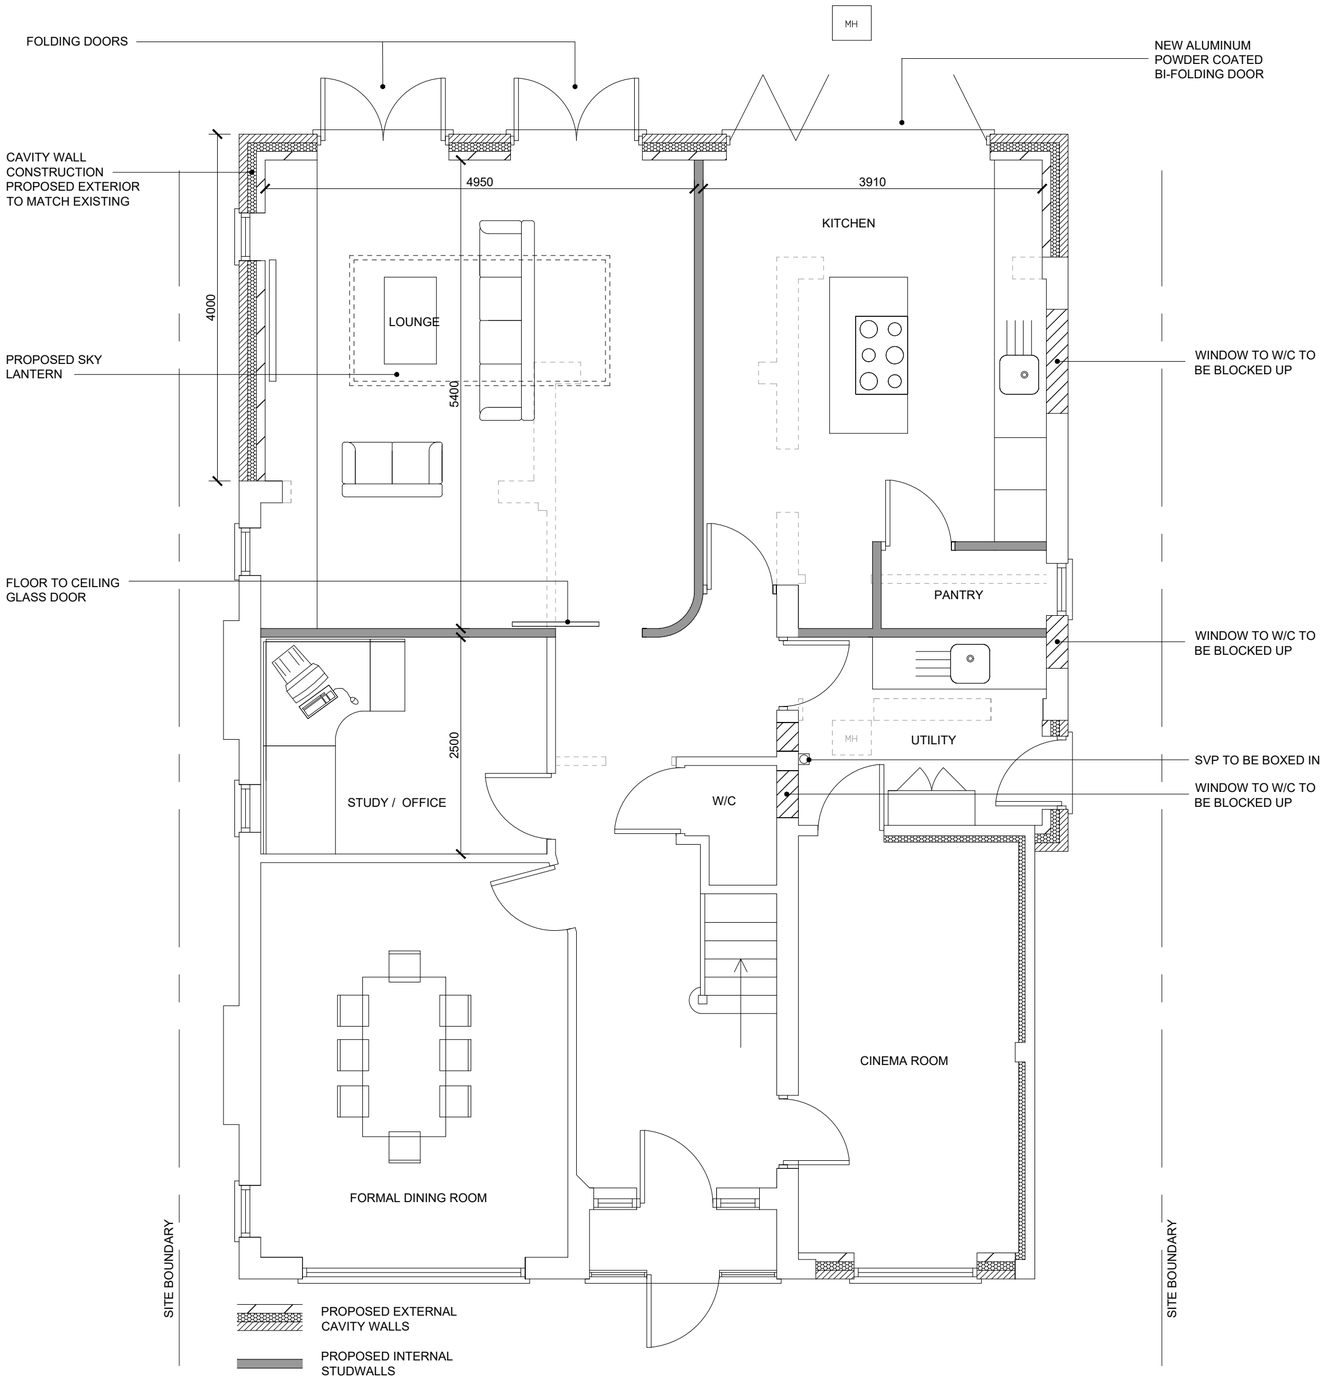

PROPOSED GROUND FLOOR PLAN
Scale 1:50

PROPOSED FRONT ELEVATION
Scale 1:100

PROPOSED REAR ELEVATION
Scale 1:100

PROPOSED SIDE ELEVATION
Scale 1:100

PROPOSED SIDE ELEVATION
Scale 1:100

0 1 2 3 4
SCALE: 1:50

0 2 4 6 8
SCALE: 1:100

These drawings should be approved by local Authority

No dimensions to be scaled from this drawing. All dimensions to be checked on site. This drawing is copyright and should not be reproduced without permissionof the Architects

Rev	Description

Project

62 Breakspear Road South
Ickenham
UB10 8HE

Drawing

Proposed Plan and Elevations

SCALE	Rev	Drawing no.
As Shown		20_22_02