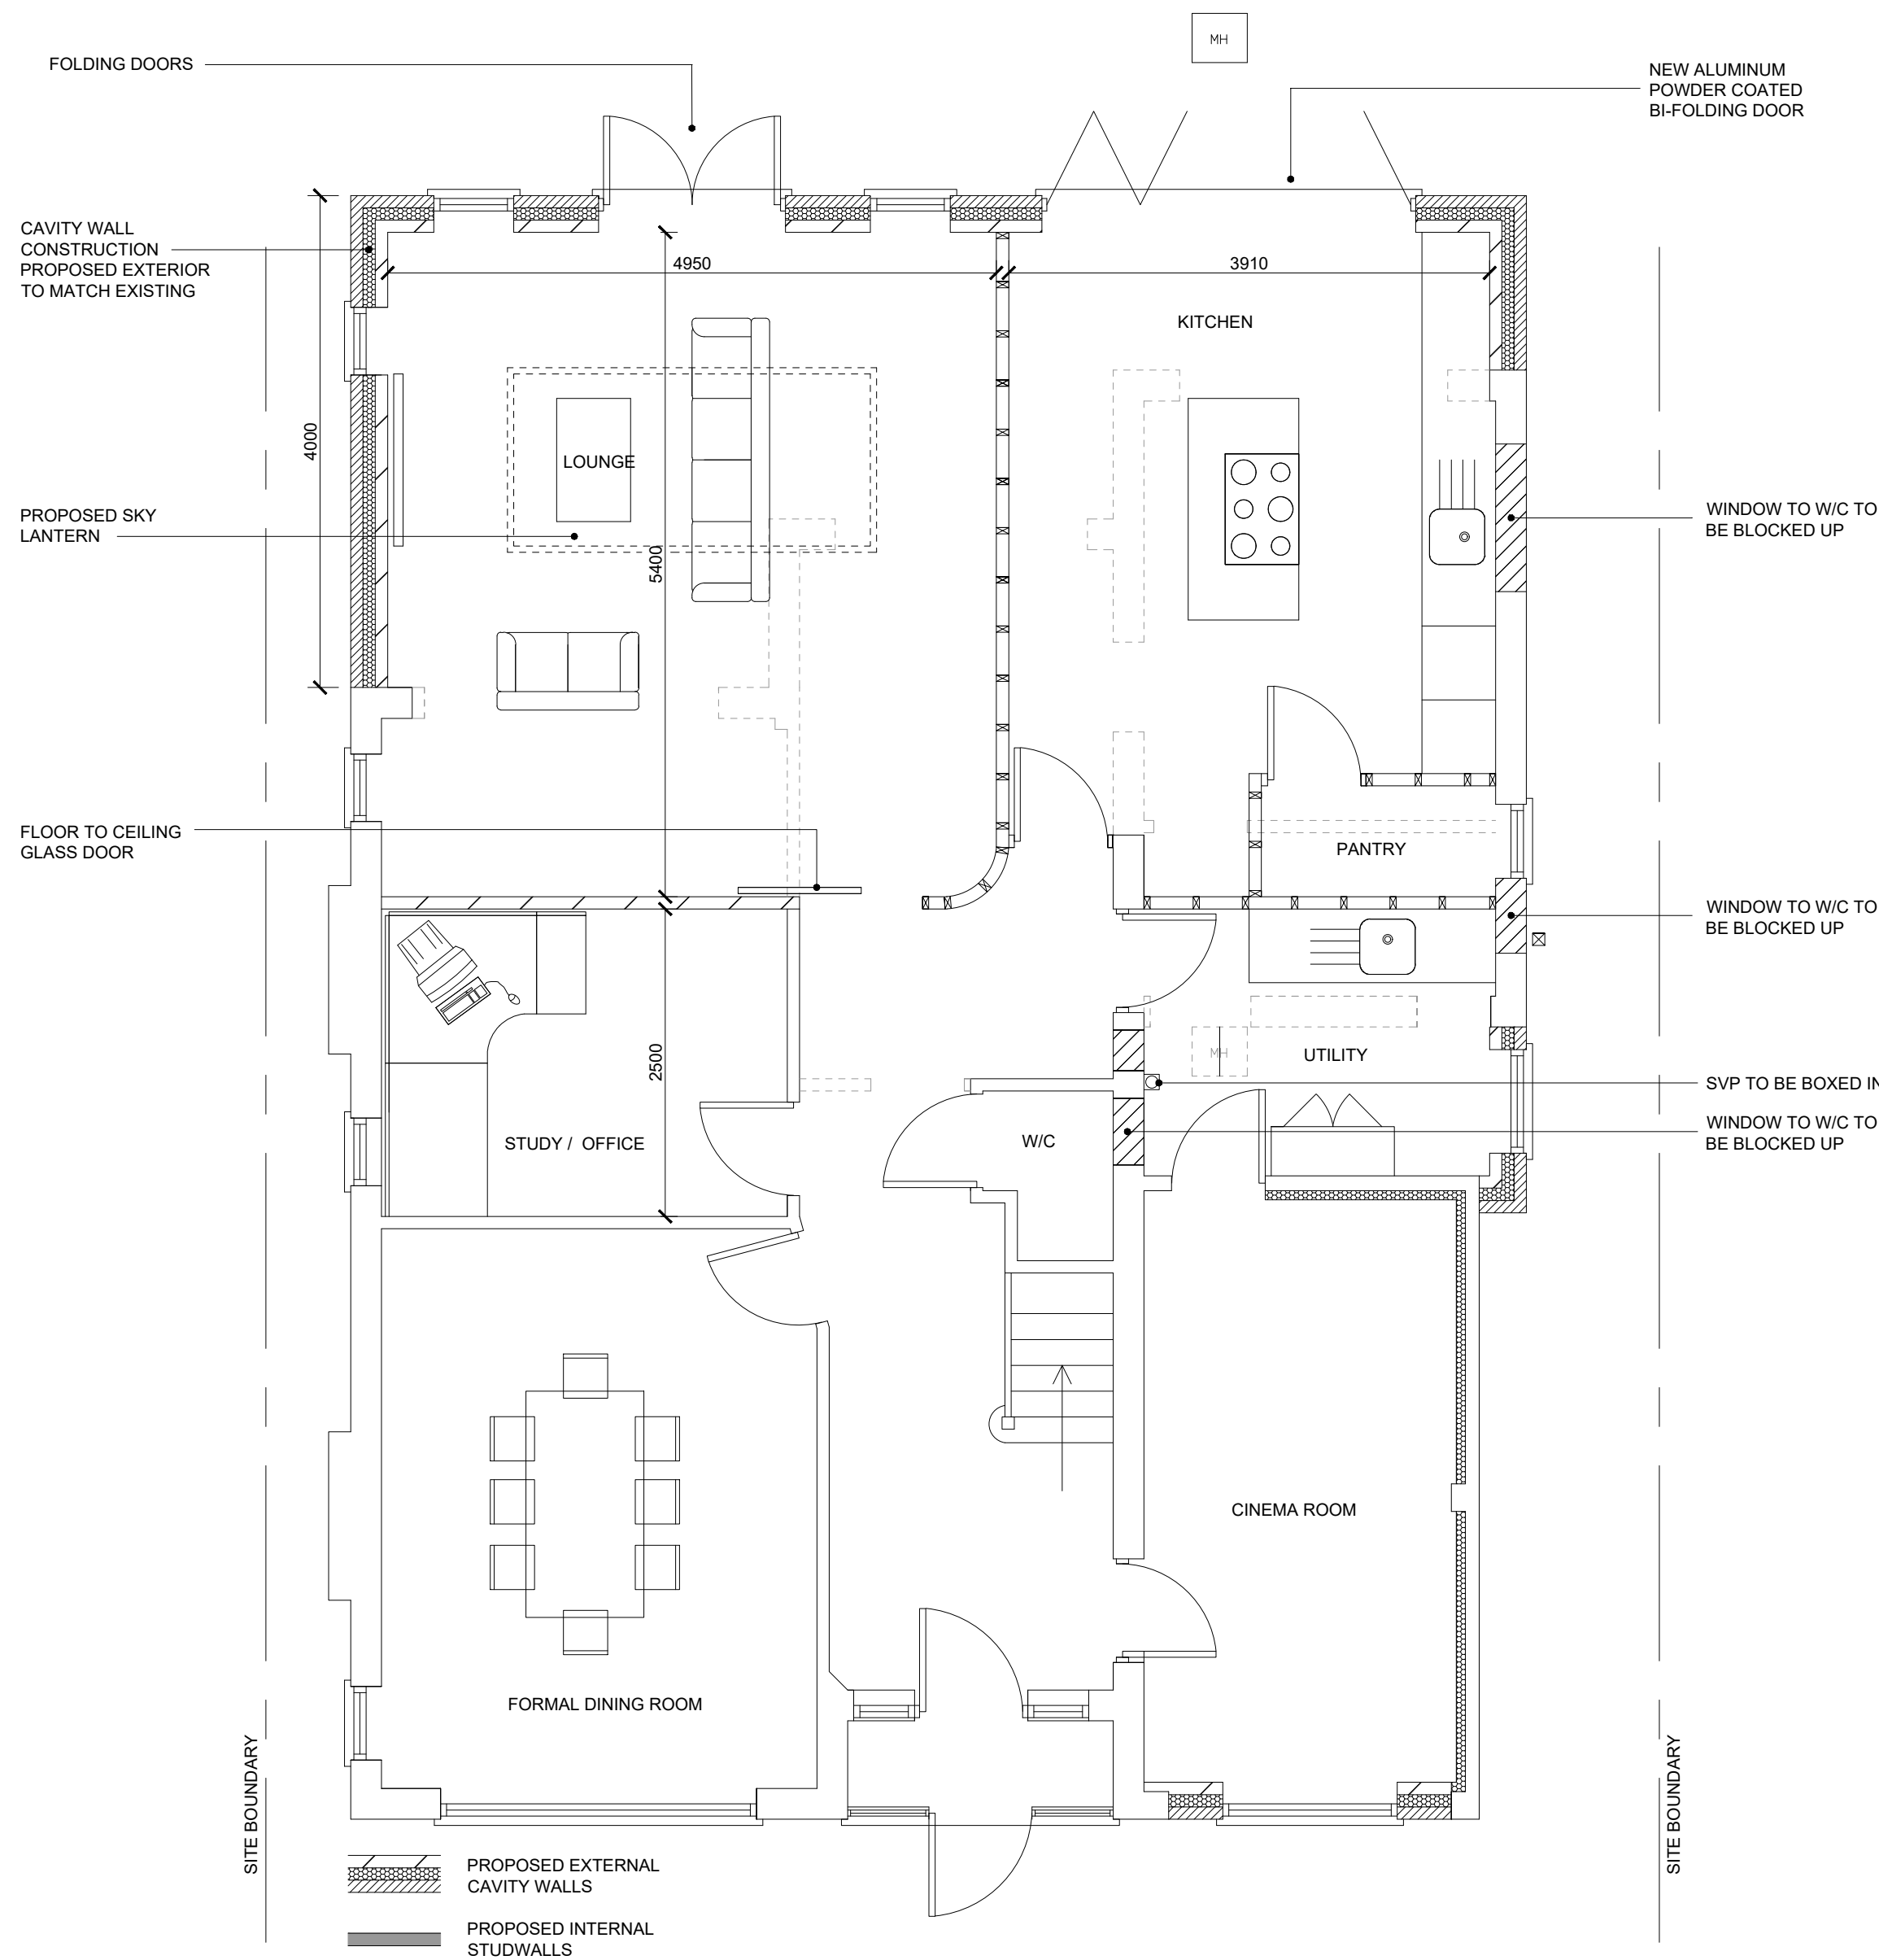


These drawings should be approved by local Authority

No dimensions to be scaled from this drawing. All dimensions to be checked on site.
This drawing is copyright and should not be reproduced without permission of the Architects

Rev	Description
B	Amendment

Project

62 Breakspear Road South
Ickenham
UB10 8HE

Drawing

Proposed Plan and Elevations

SCALE As Shown	Rev	Drawing no. 20_22_02
-------------------	-----	-------------------------