
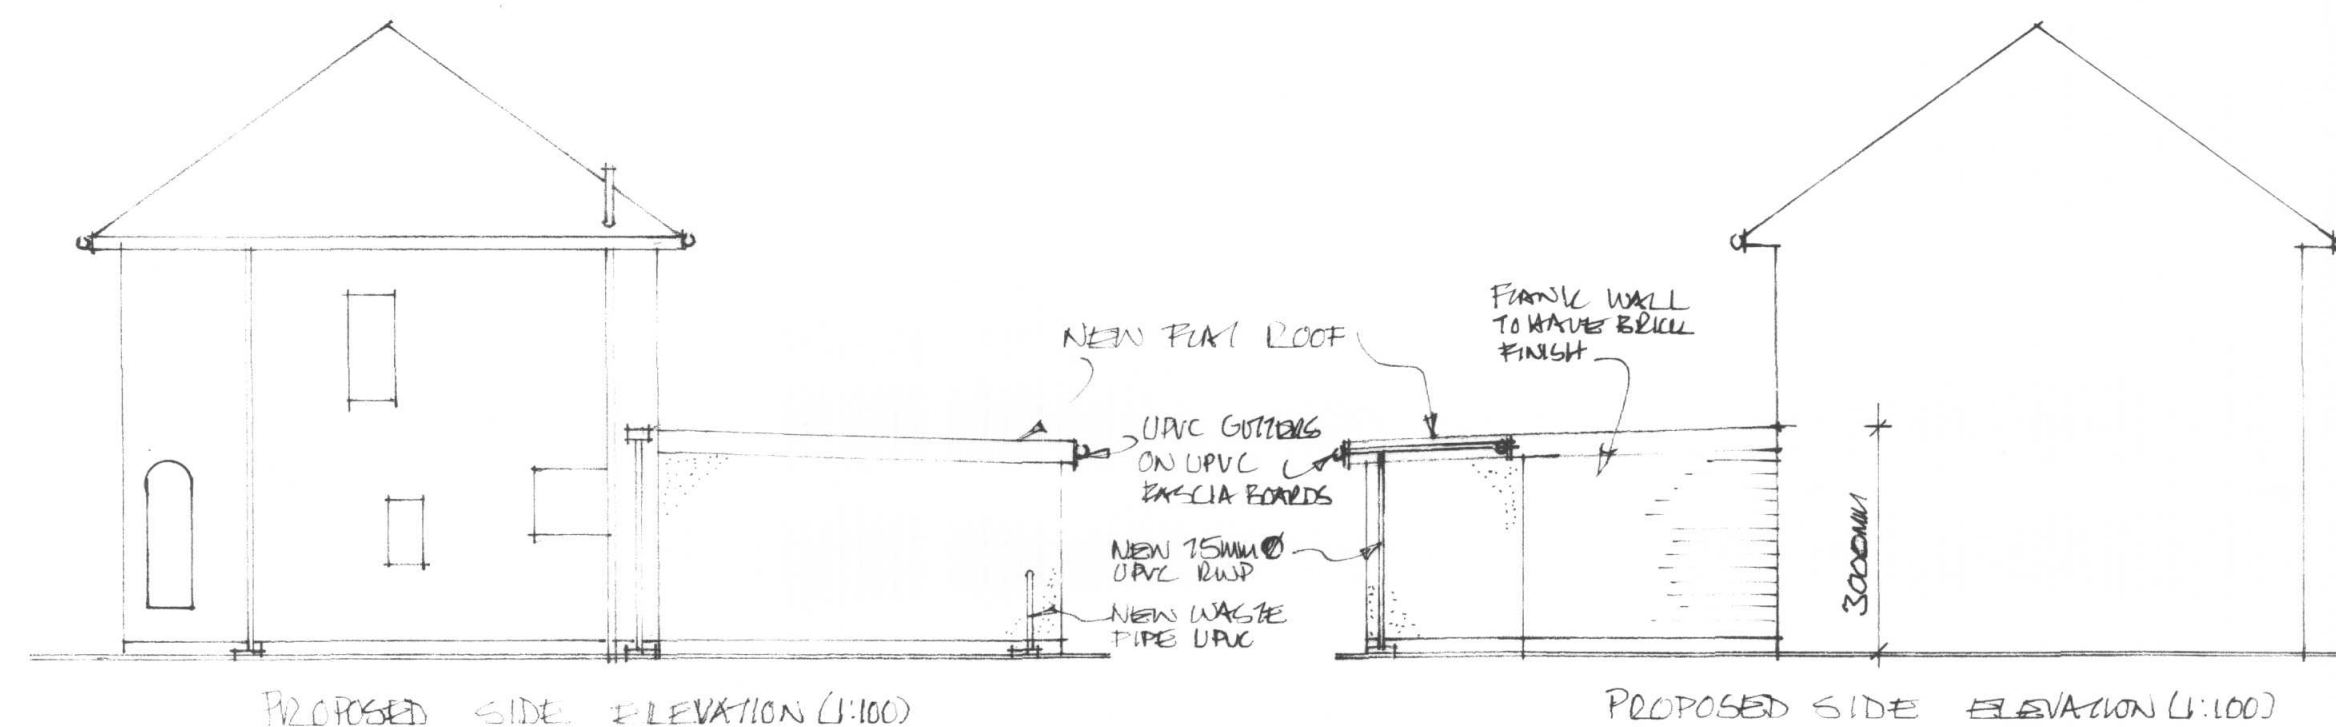
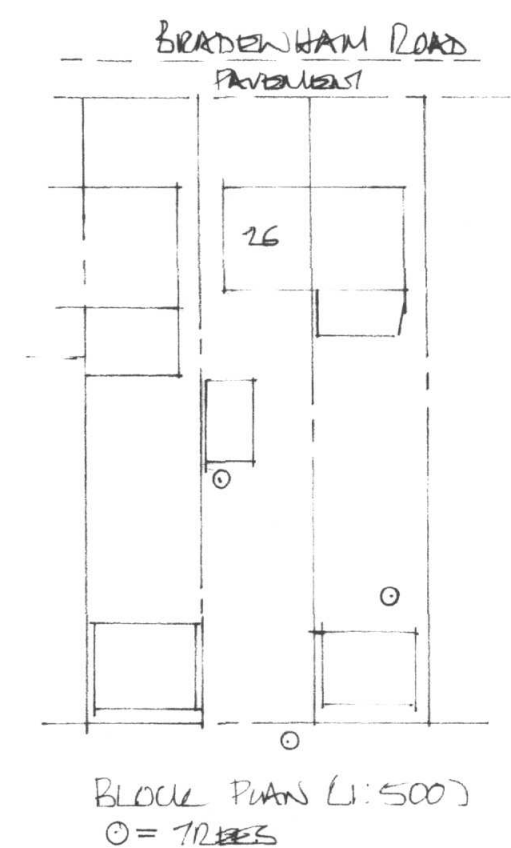
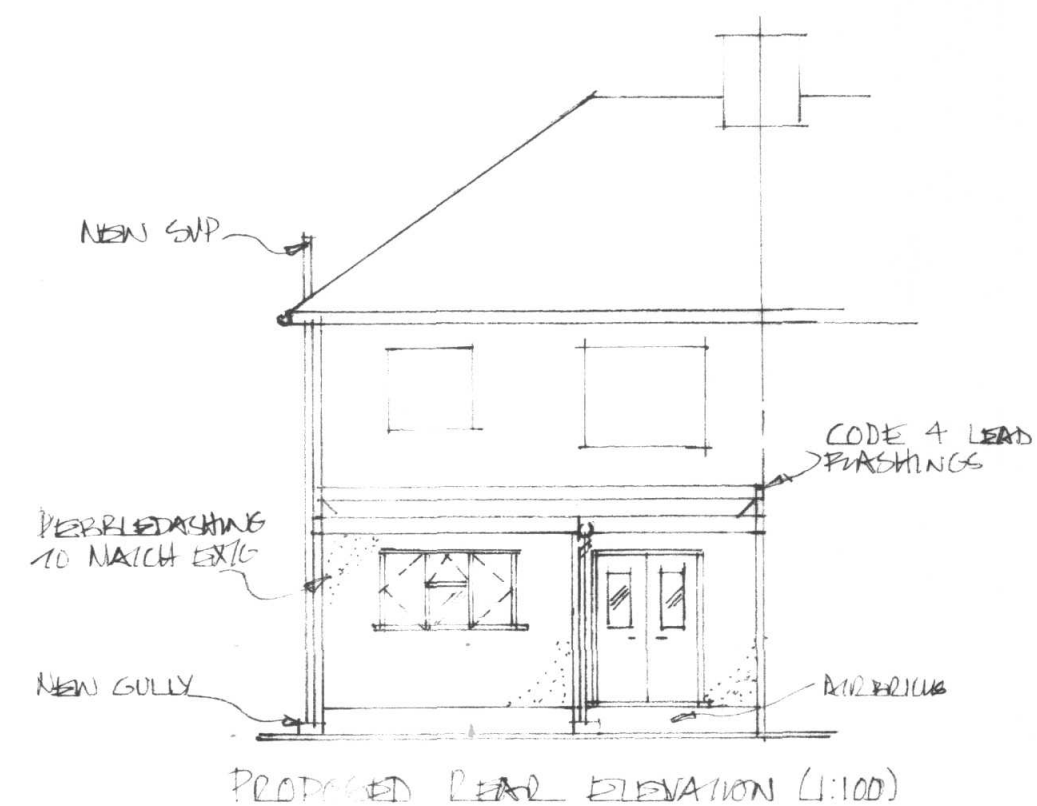


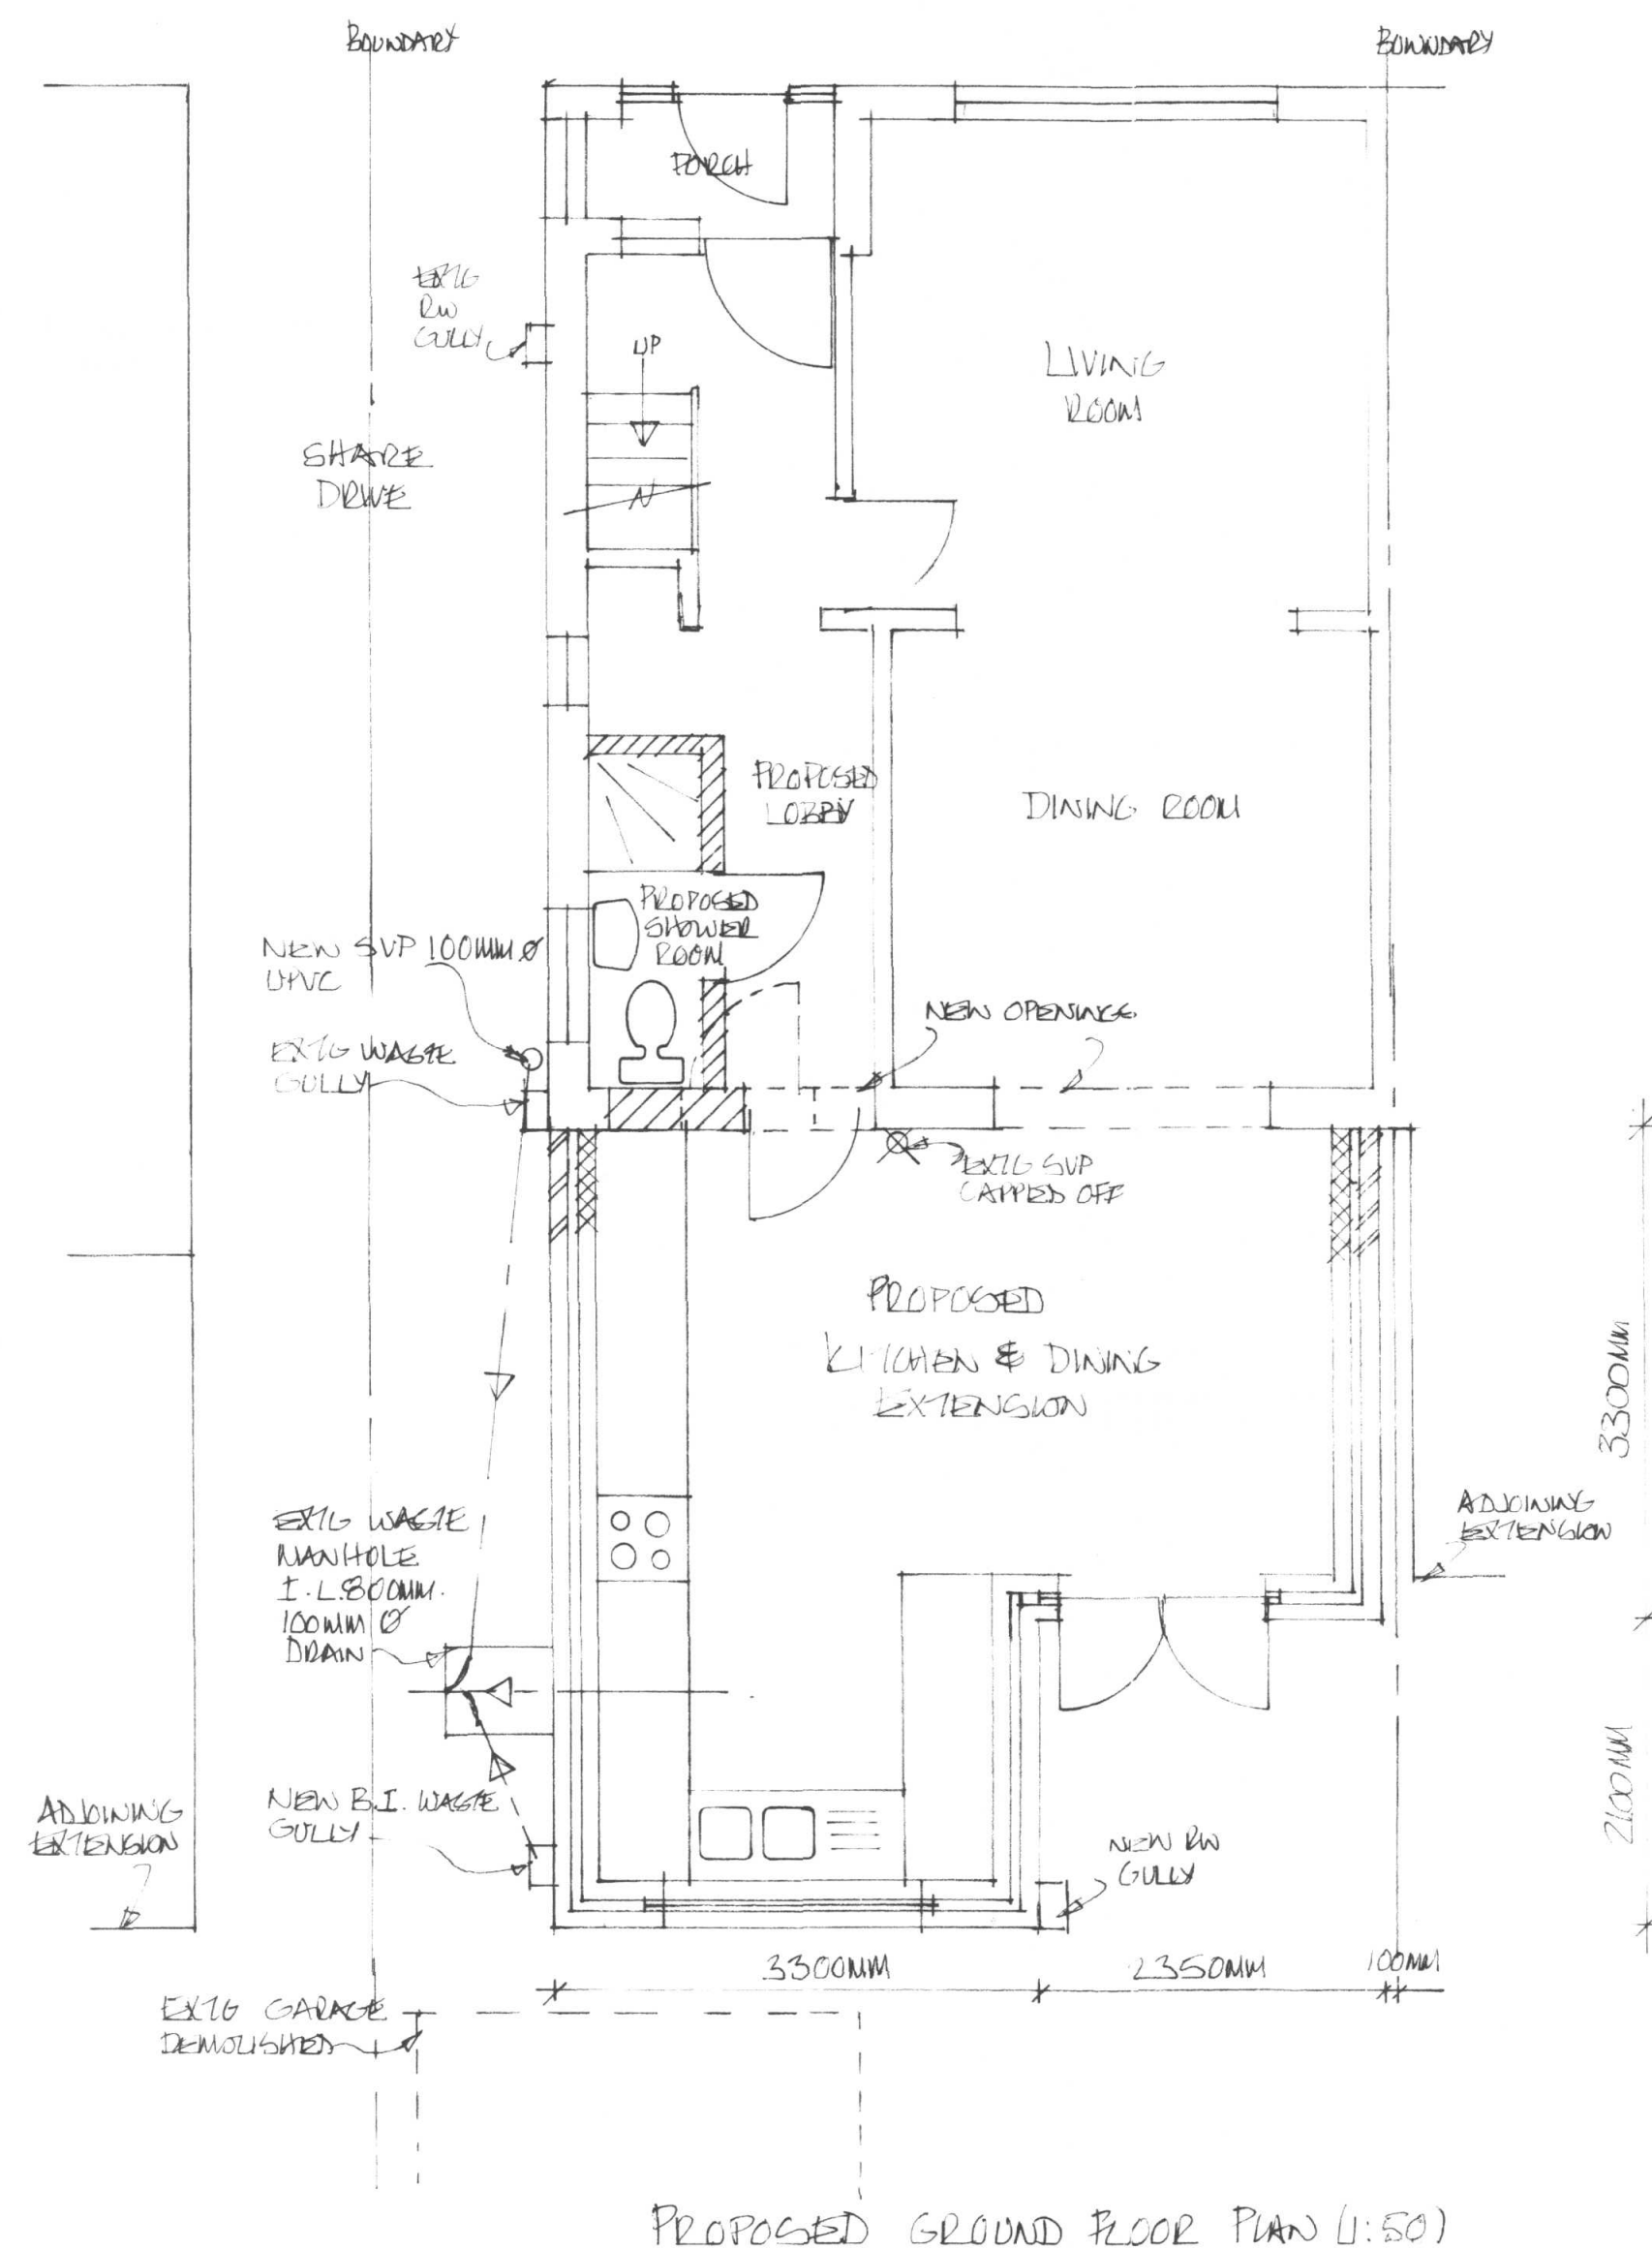

PROPOSED SINGLE STOREY
REAR EXTENSION @:-
26, BRADENHAM ROAD,
HAYES, UB4 8LP

SCALE:- 1:100 & 1:50 @ A2

DWG NO:- JUN/15/07

REVISIONS:- JUN/15