




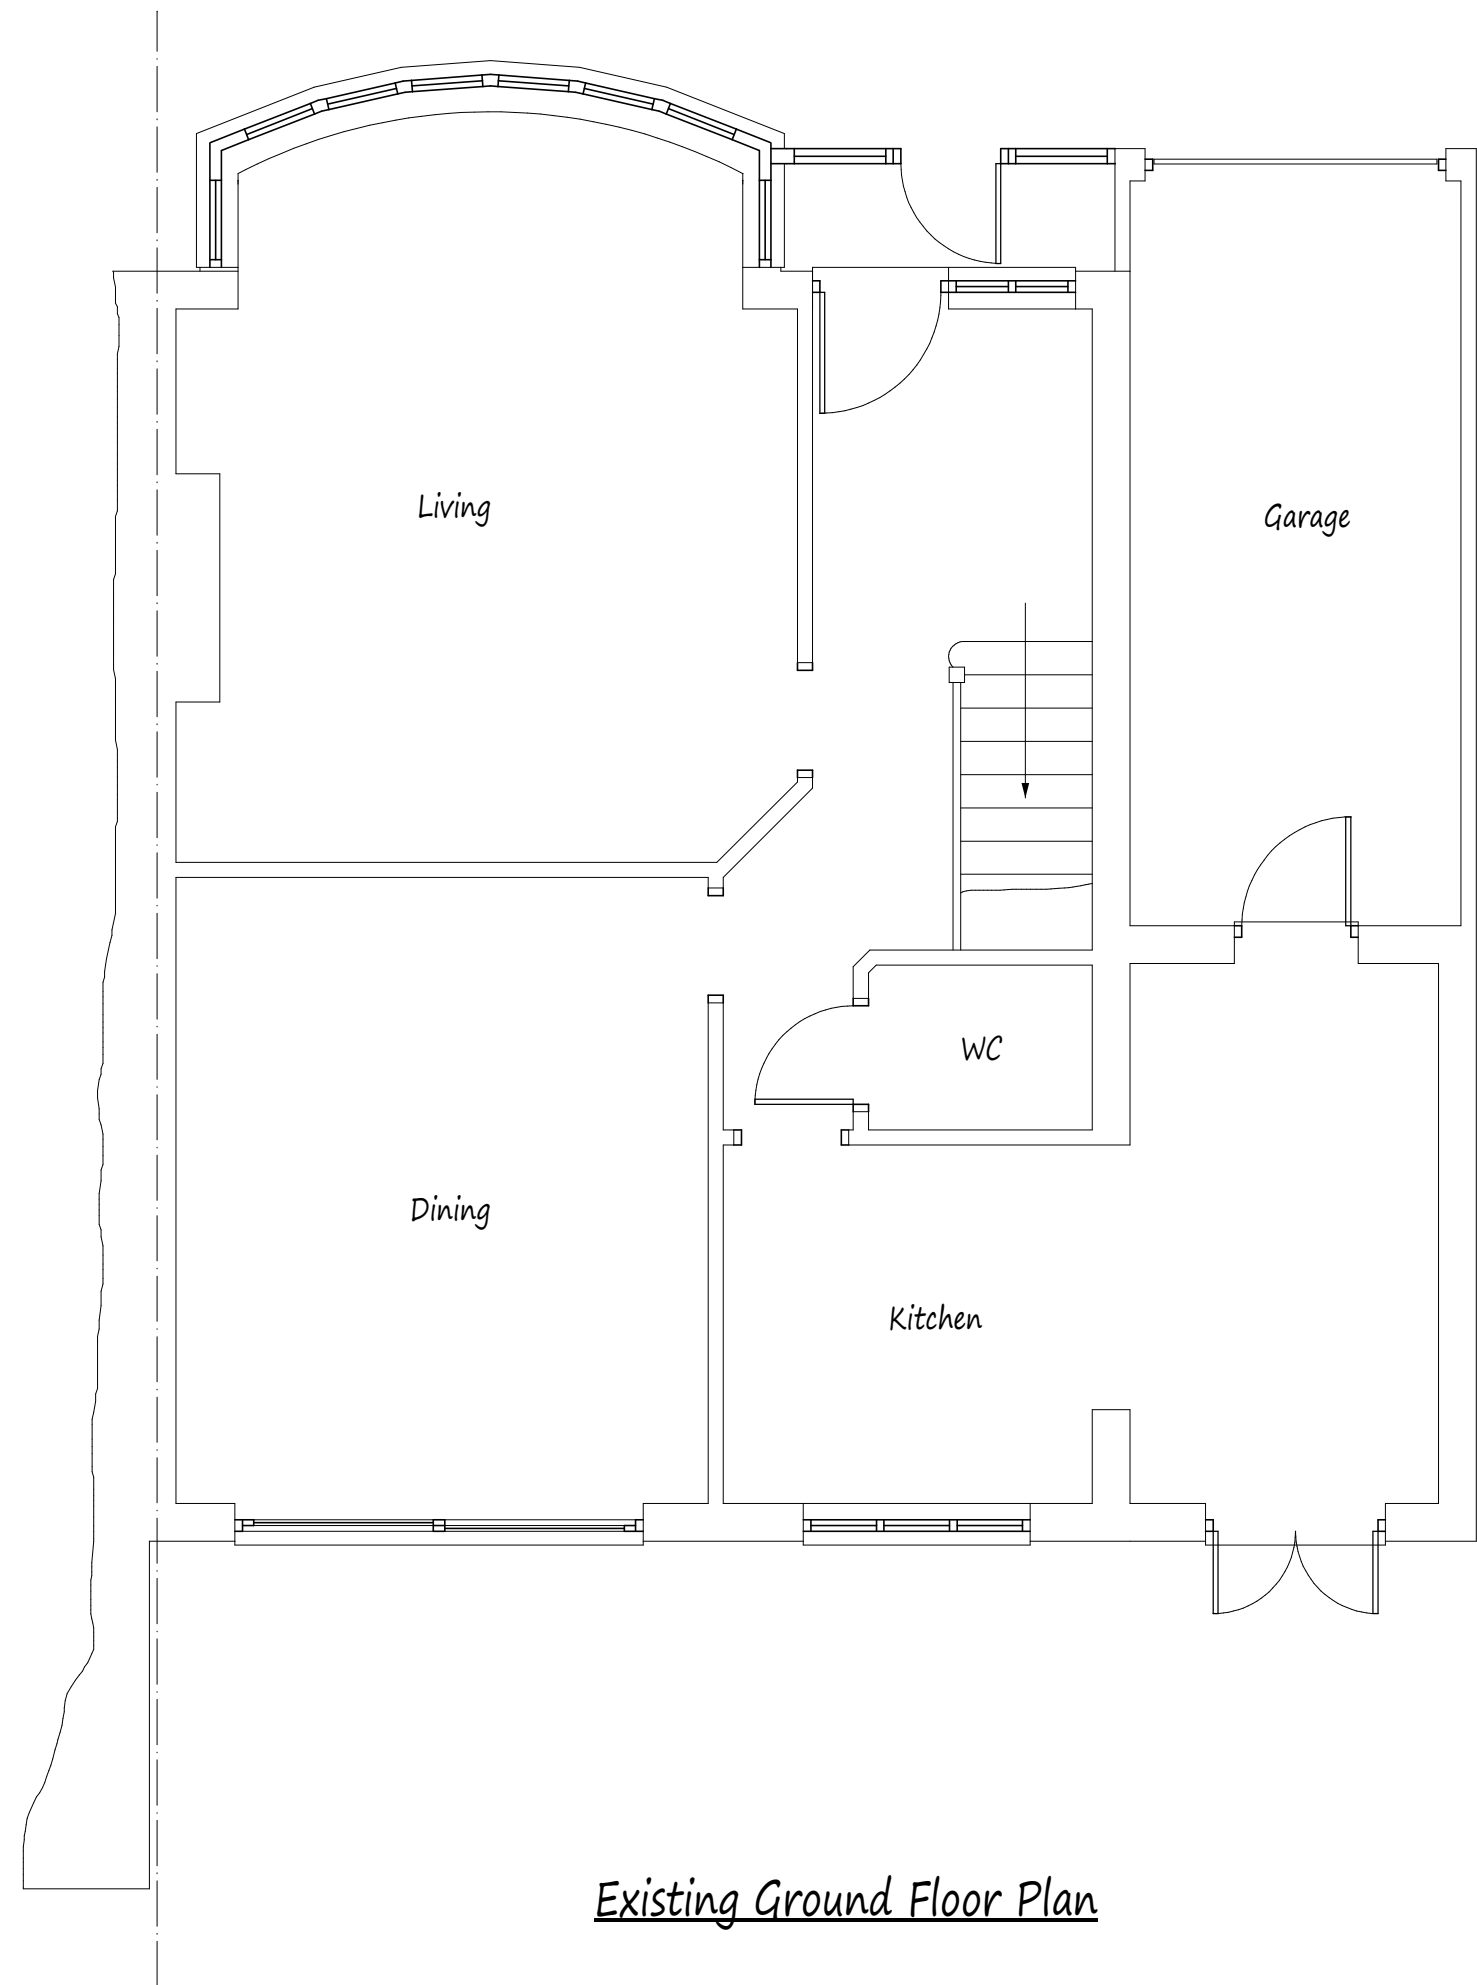

Proposed Elevations - All Materials to Match Existing



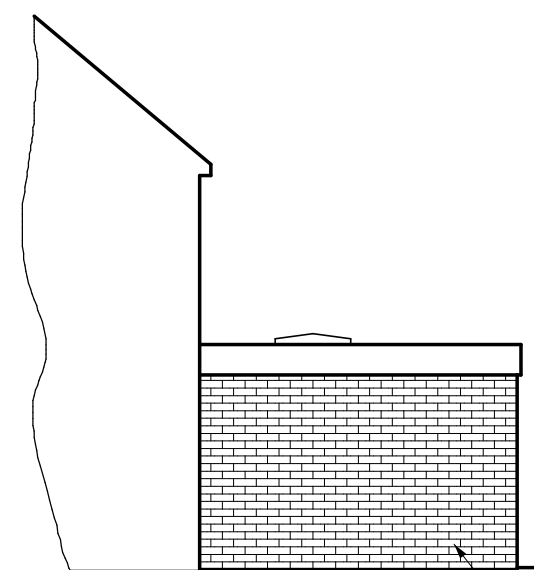


Rendered to match existing.

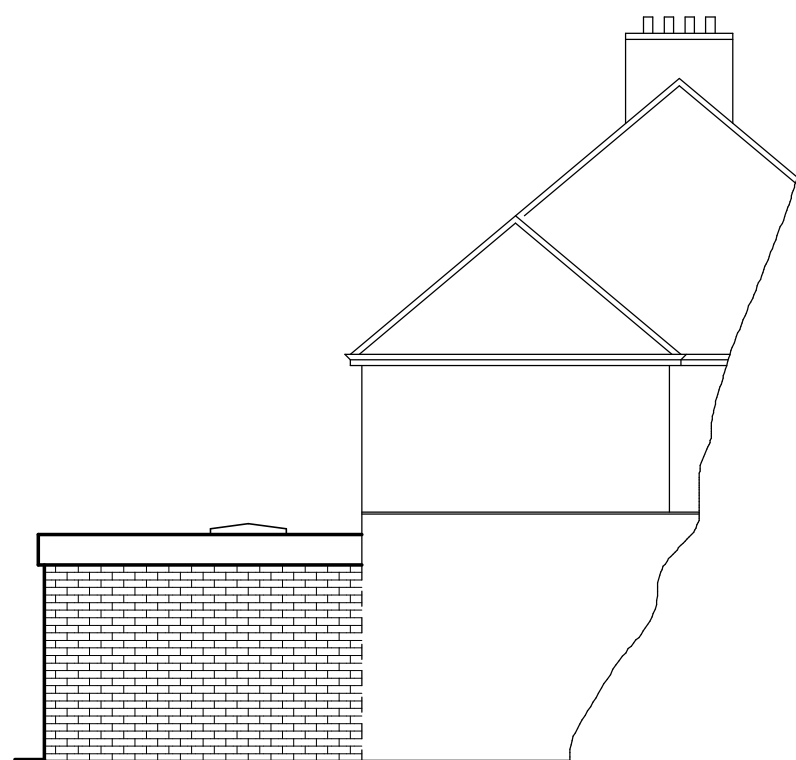

Top of roof
3000
Max
Ground level

Face brickwork to walls within close proximity of boundary.

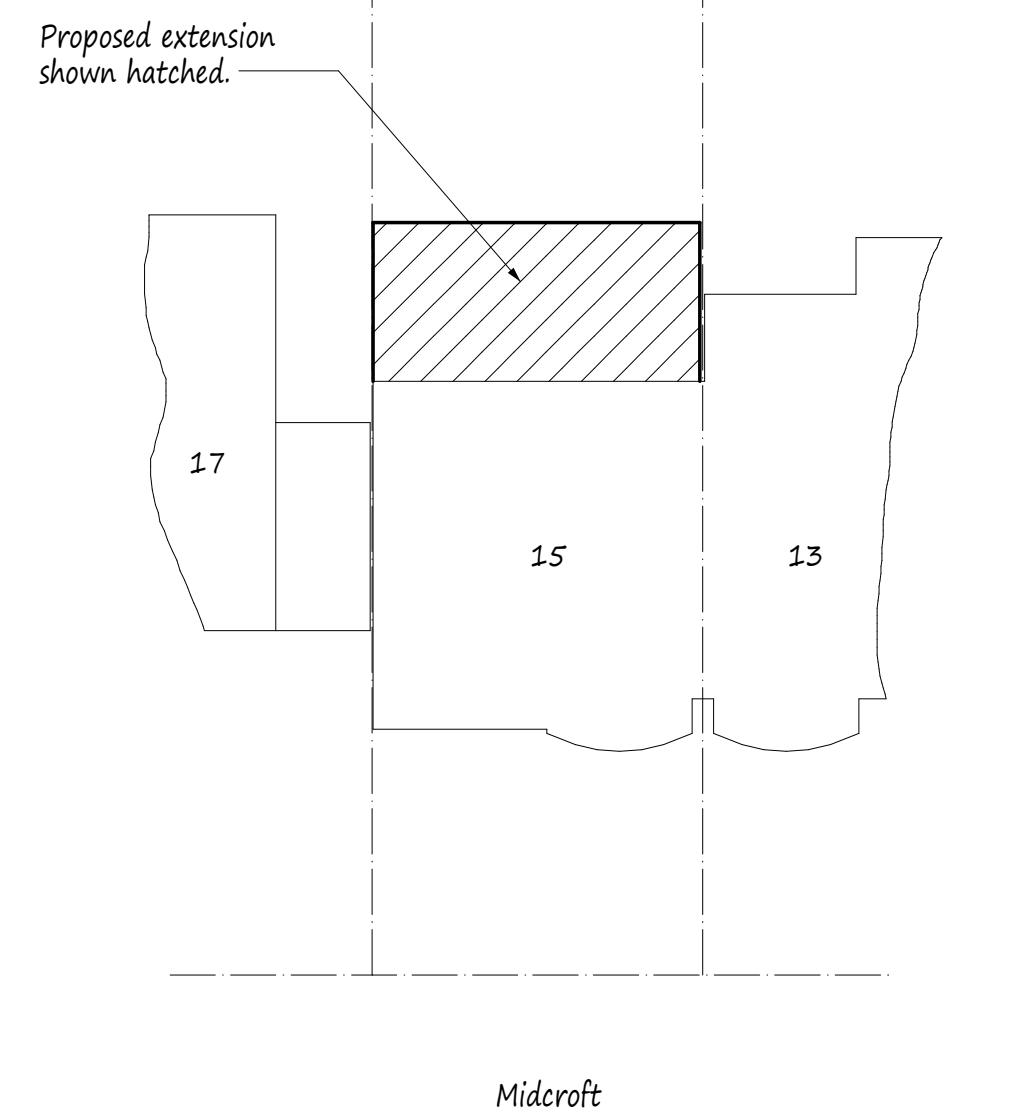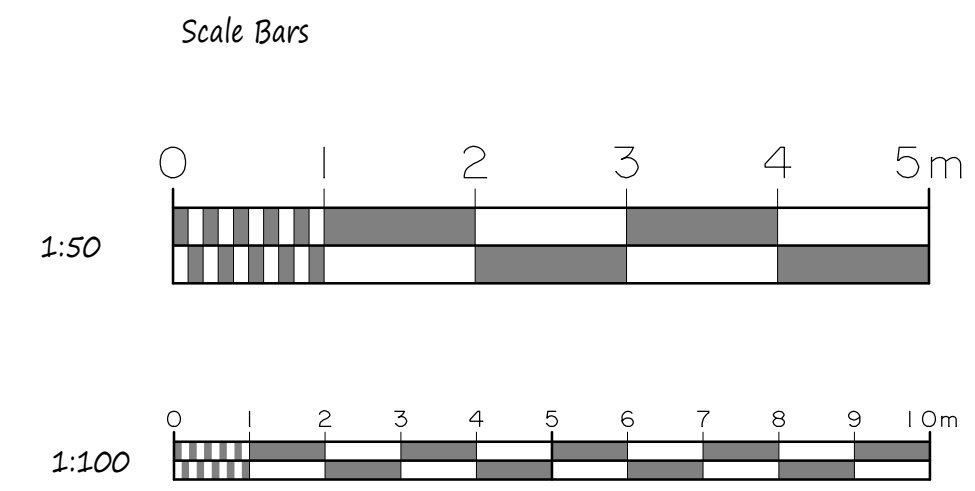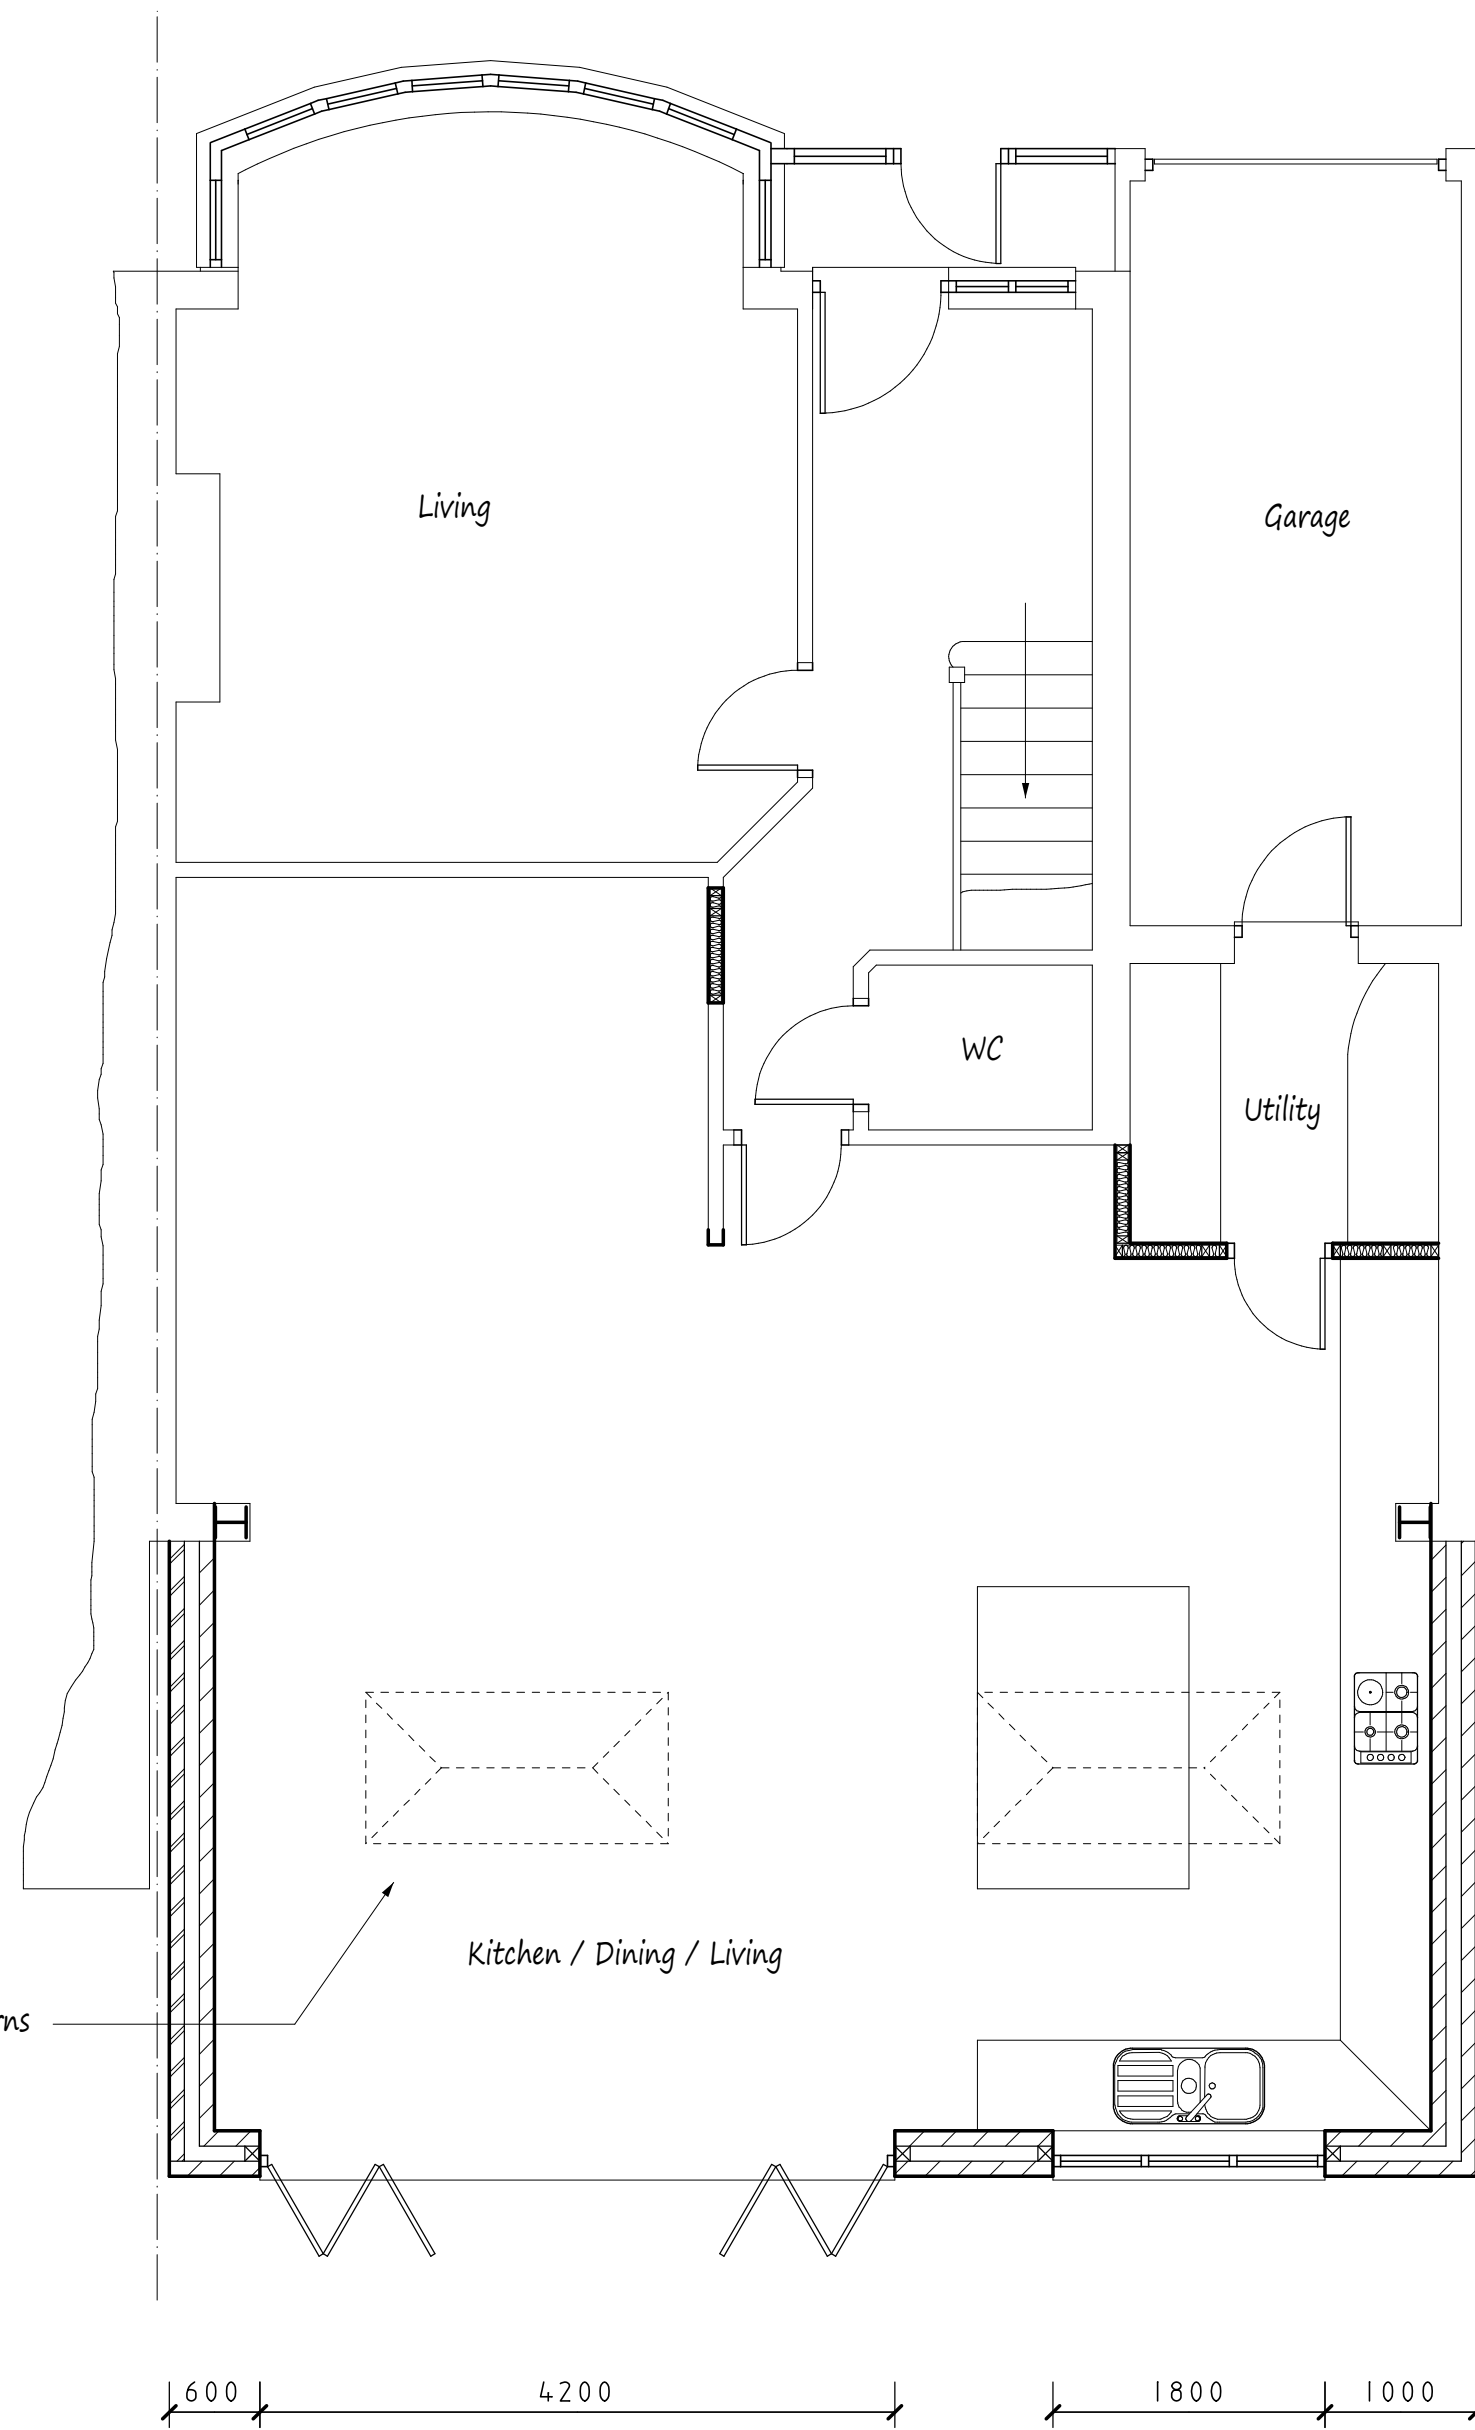

NOTES:
All dimensions must be checked on site and not scaled from this drawing.

A		
	Date	Revisions
Copyright		
Pottle & Co Ltd. Building Design & Management Services		
Suite A 128 Manor Way Ruislip Middlesex HA4 8HR		
Tel: 01895 622800 www.pottle.uk.com		
Client Mr & Mrs Cirillo		
Job Title 15 Midcroft Ruislip Middlesex		
Drawing Title Proposed Single Storey Rear Extension.		
Scale 1:50, 100, 200		
Date July 2020		Drawn by MDP
Drg No. 4421/01		