


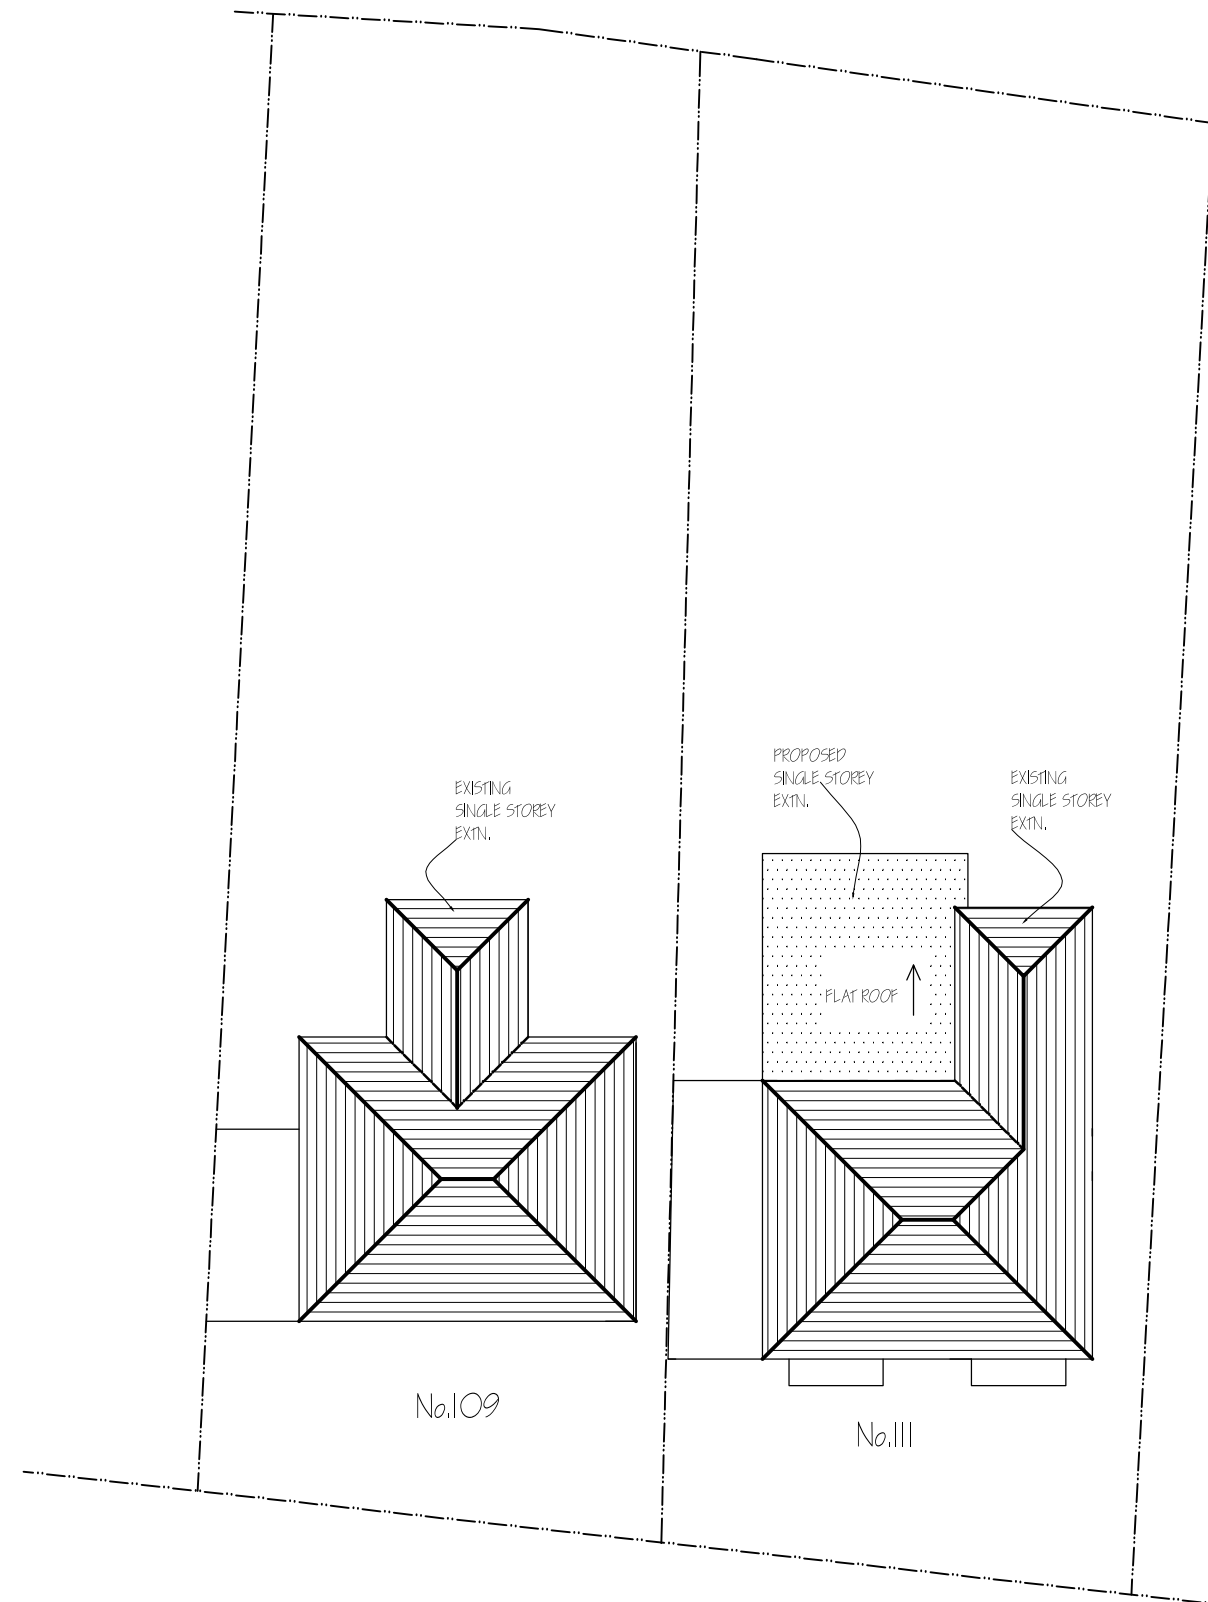

<i>Nigel Fallon, B.Sc. (Hons)MBEng. 07768-408525</i> <i>Planning & Development Consultant, Building Engineer.</i> <i>349, Chartridge Lane,</i> <i>Chesham, HP5 2SH.</i>	ADDRESS: 111, LIME GROVE, RUISLIP, HA4 8RW.		
	DRAWING TITLE: PROPOSED BLOCK PLAN		NO. - 05
	SCALE - 1: 200	DATE: 22/12/2016	REV: ORG. PAPER SIZE: A3

