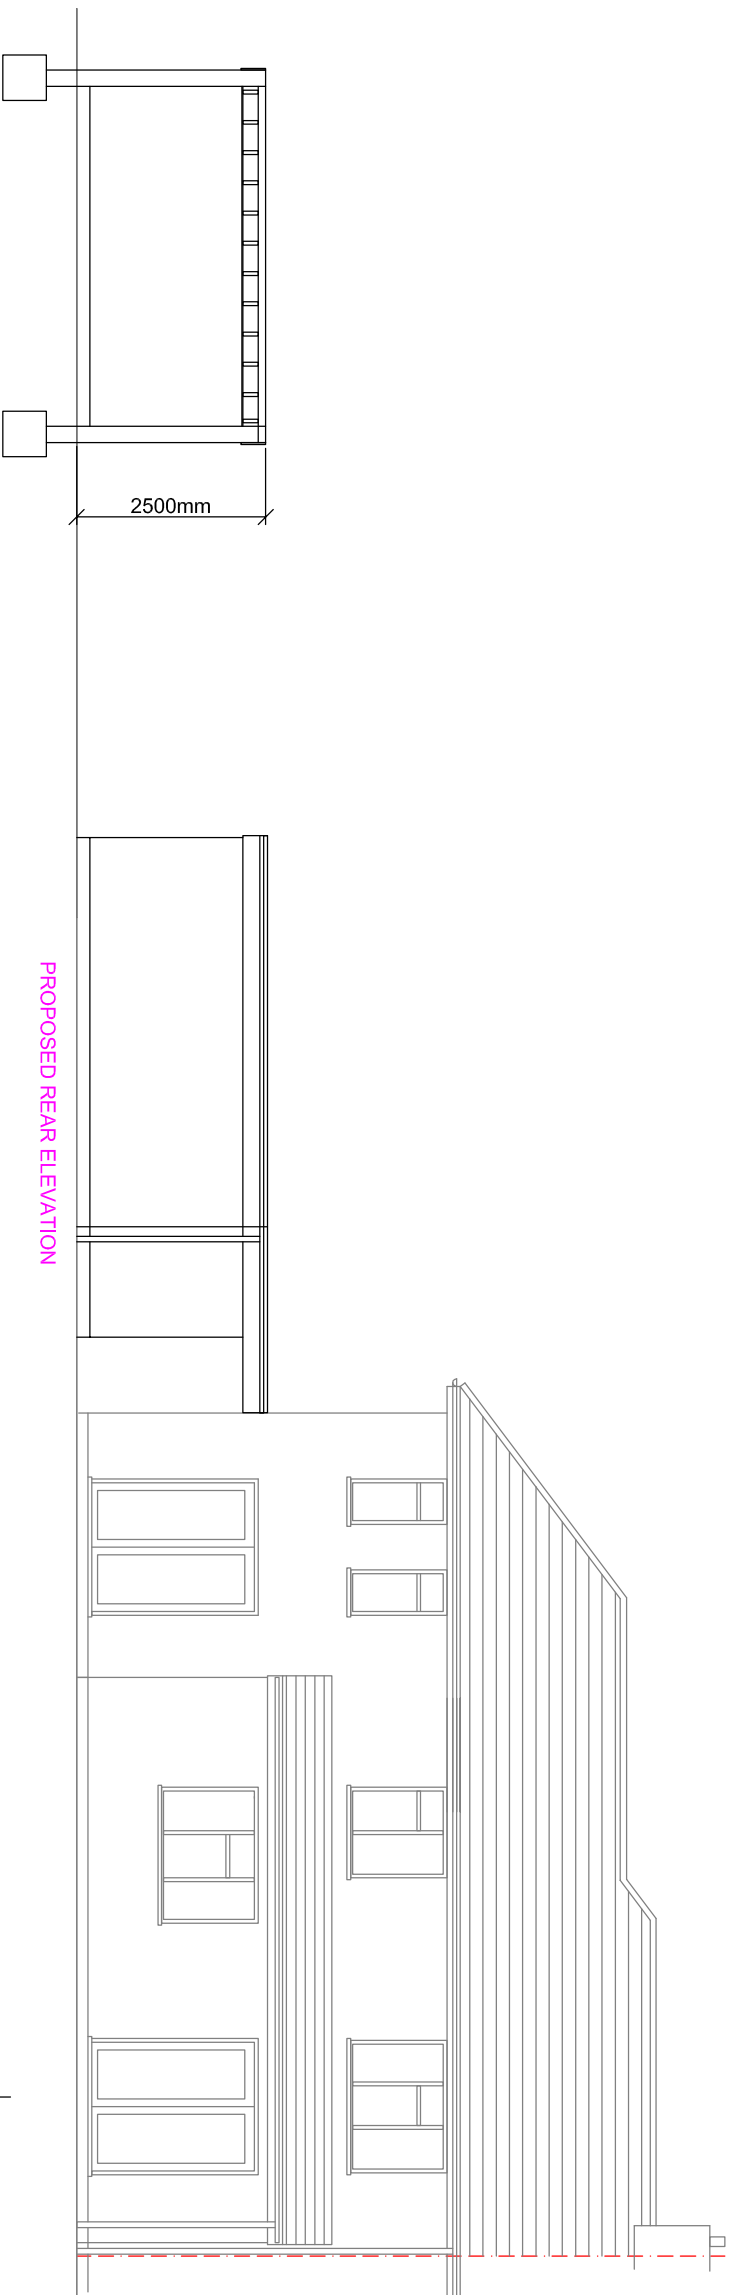
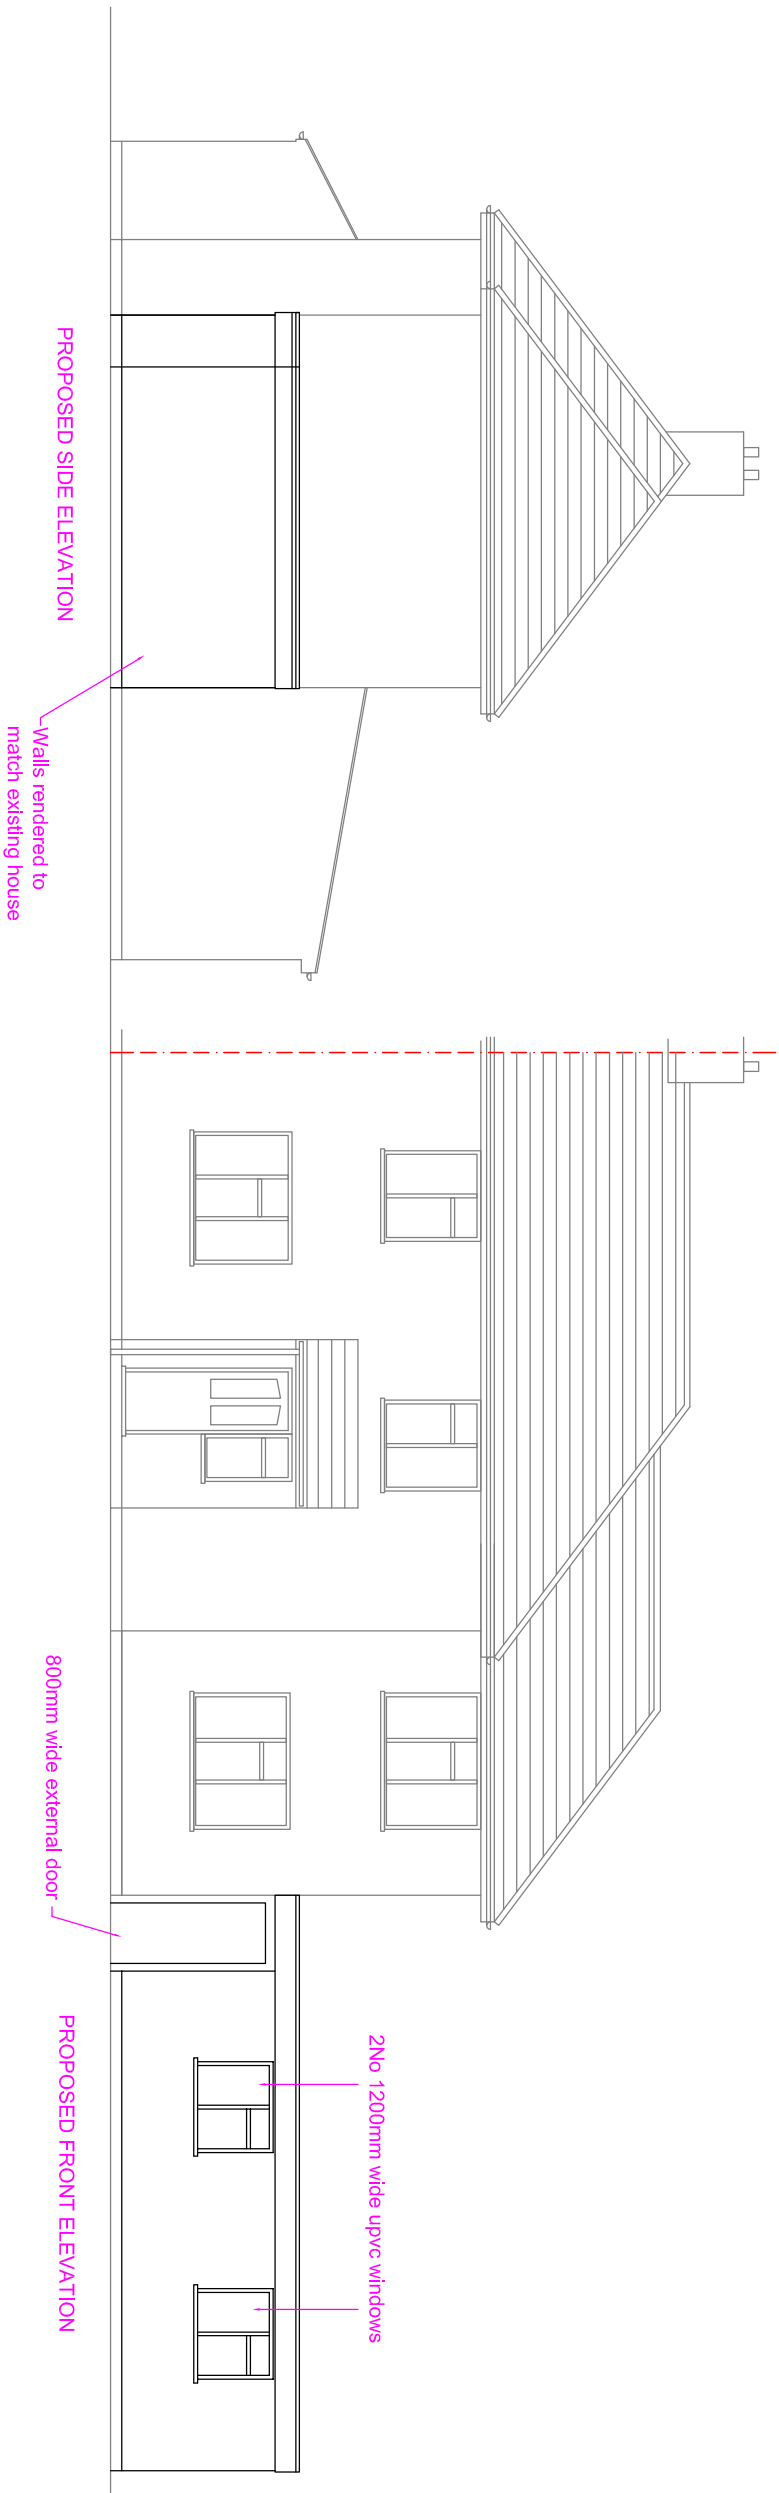


PROPOSED ELEVATIONS
AT
88 CENTRAL AVENUE HAYES MIDDX UB3 2BZ
for KIPPA INVESTMENTS LTD
DRG: IPM-002 Sheet 3 of 4 Issue A