

NOTES


CONTRACTORS MUST VERIFY ALL DIMENSIONS ON SITE BEFORE COMMENCING ANY WORK ON SHOP DRAWINGS
DO NOT SCALE FROM THIS DRAWING
RS ATPA COPYRIGHT

- Notes:
1. Do not scale this drawing
 2. All dimensions to be verified on site and any discrepancy reported to the client
 3. This drawing to be read in conjunction with all relevant drawings

owners to serve party wall act notice on owners of adjacent property and obtain written agreement, prior to commencement of any works

	A	Planning Issue	08.09.21	RS
REV	AMENDMENT	DATE	CHNO	

CLIENT	Vikas Verma
PROJECT	42 Parkfield Avenue Uxbridge - Middlesex UB10 0DF
DRAWING TITLE	Block Plan Sheet 4

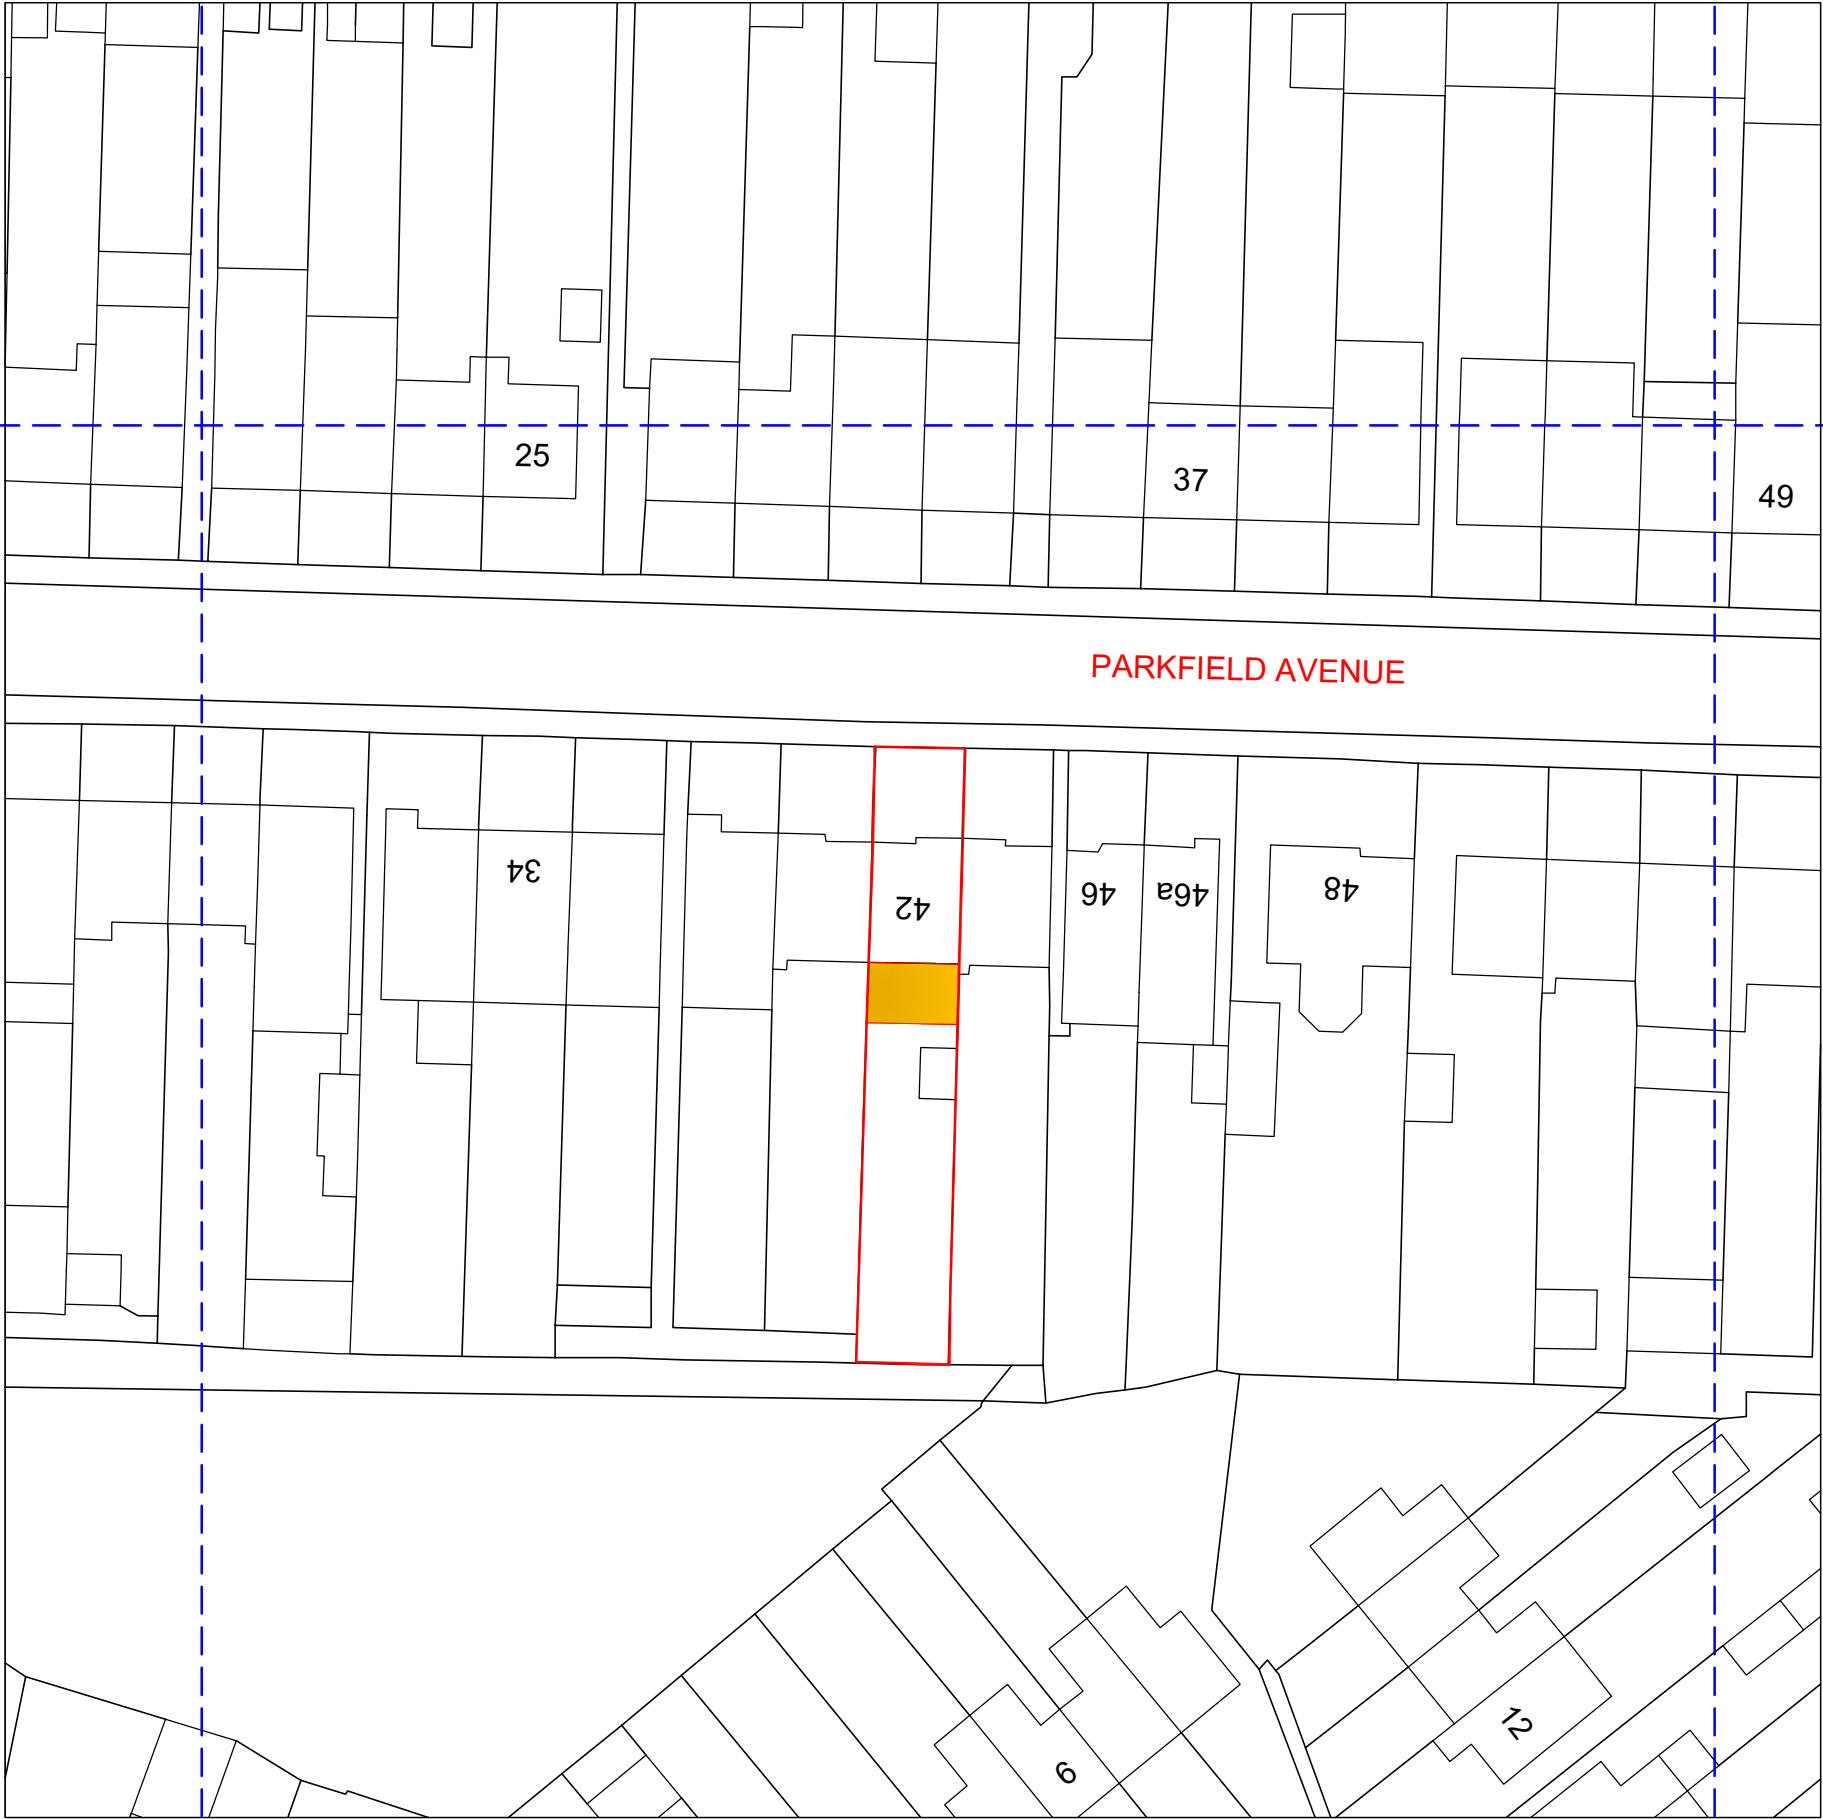

DRAWING STATUS

Planning Issue

SCALE	DRAWN BY	CHECKED	DATE
1:250 @ A1	RS	RS	08.09.21
1:500 @ A3			
DRAWING NUMBER	2021 - 123 - 04	REVISION	A