



Change of Use to HMO

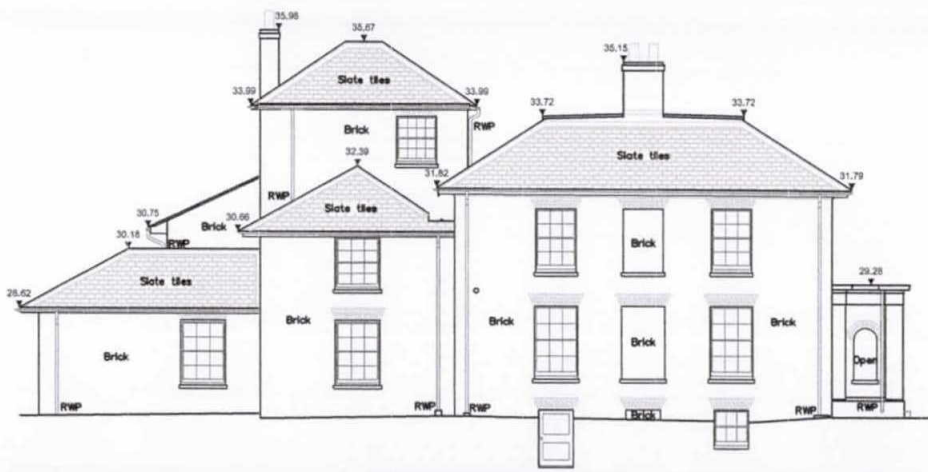


Datum Line 23.00m

EXISTING

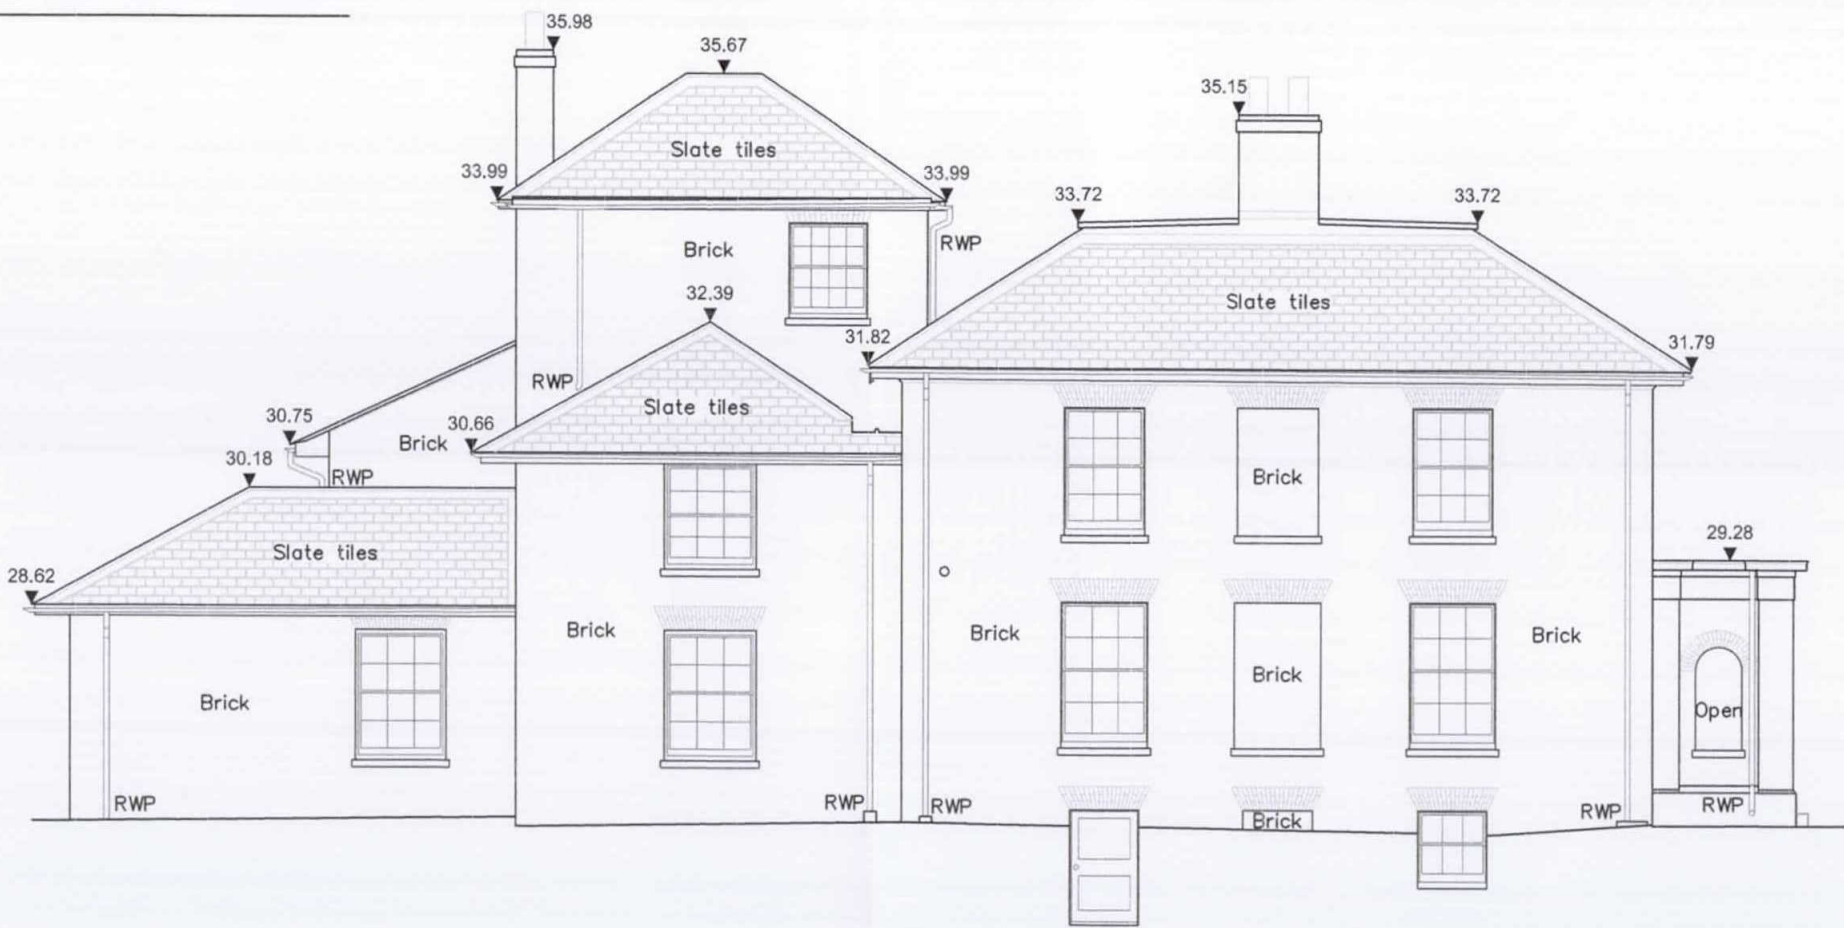

Datum Line 23.00m

PROPOSED (AS EXISTING)

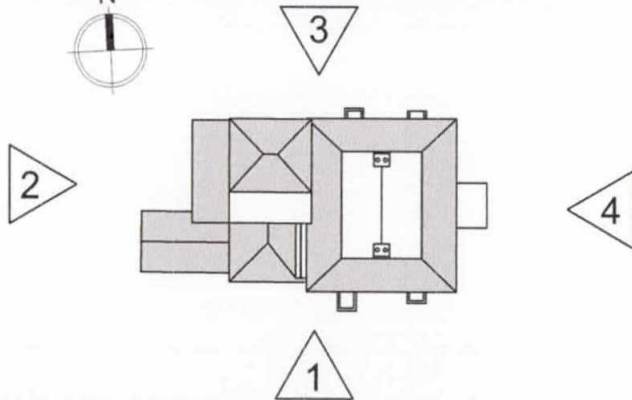

Rev.	Date	Details
Project:	Content:	North:
Manor Court HMO	Manor Lodge	Drawn By: TH
High Street	Elevation 1 South Facing	Date: APR15
Harmondsworth	Based on Survey Provided by MK Surveys	Scale: 1:100@A3
		Rev: -

The Old School House Bridge Road Hunton Bridge
Kings Langley Hertfordshire WD4 8RQ
T 0 1 9 2 3 2 6 7 4 8 8
wakelin-admin@wakelin.co.uk
www.wakelin.co.uk
© Wakelin Associates 2015



Wakelin Associates
Architects

MC/16/HMO/L06